



DRAWING STATUS:
PLANNING CONSIDERATION

This drawing is for use on this site only. It is not to be used for any other purpose. It is the responsibility of the client to ensure that the drawing is used in accordance with the planning application. The drawing is not to be used for any other purpose. It is the responsibility of the client to ensure that the drawing is used in accordance with the planning application.


SHEET SIZE: A2
594mm x 420mm

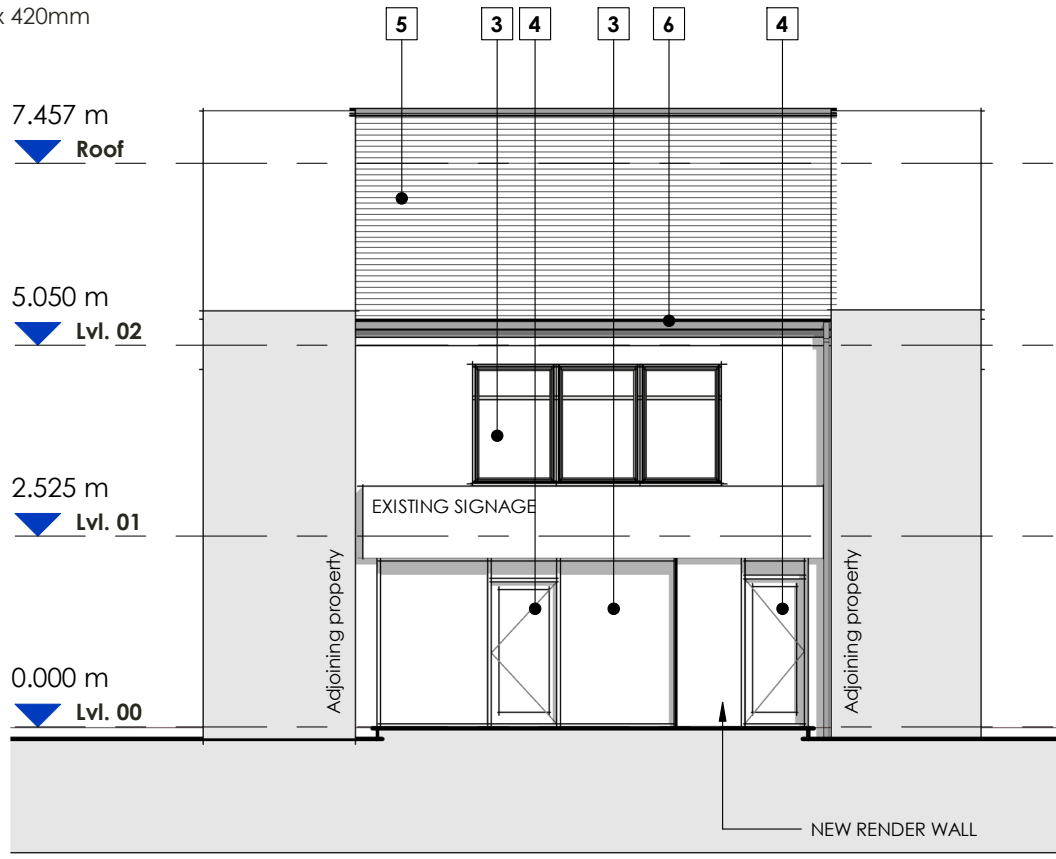


View No: **A** GA Elevation - Front - Proposed
Scale: 1 : 100

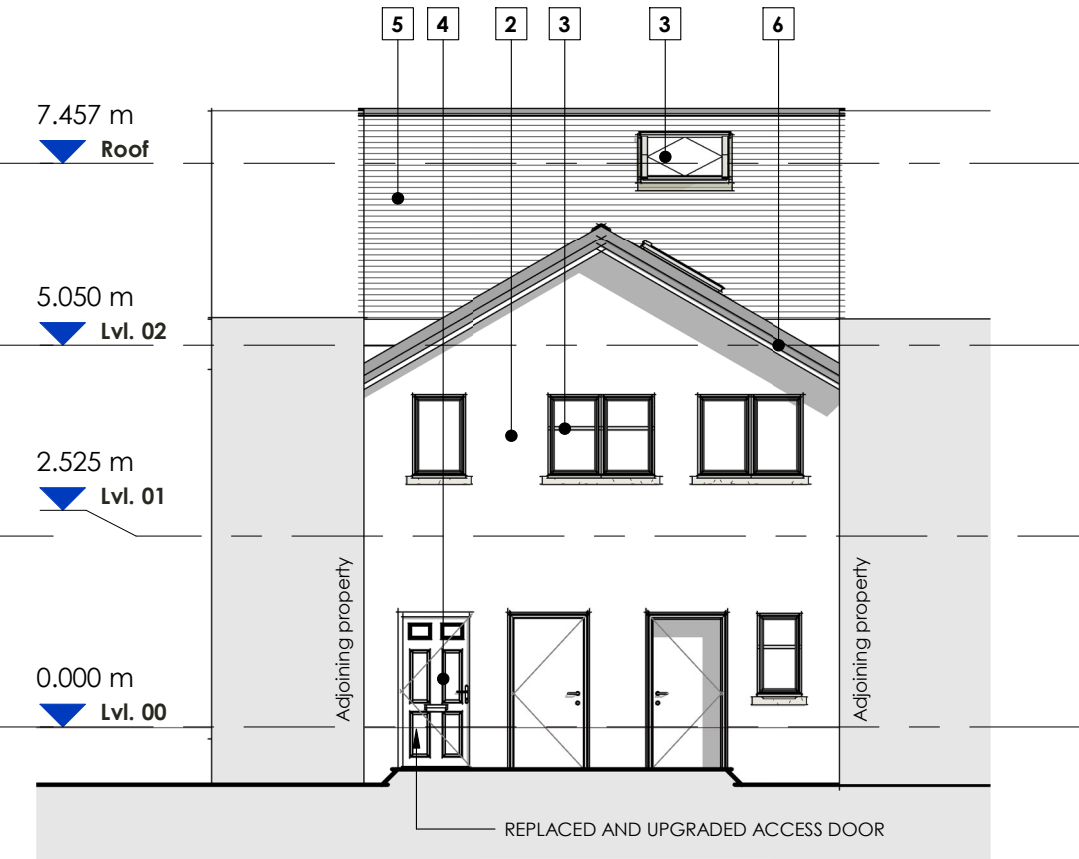


View No: **B** GA Elevation - Rear - Proposed
Scale: 1 : 100

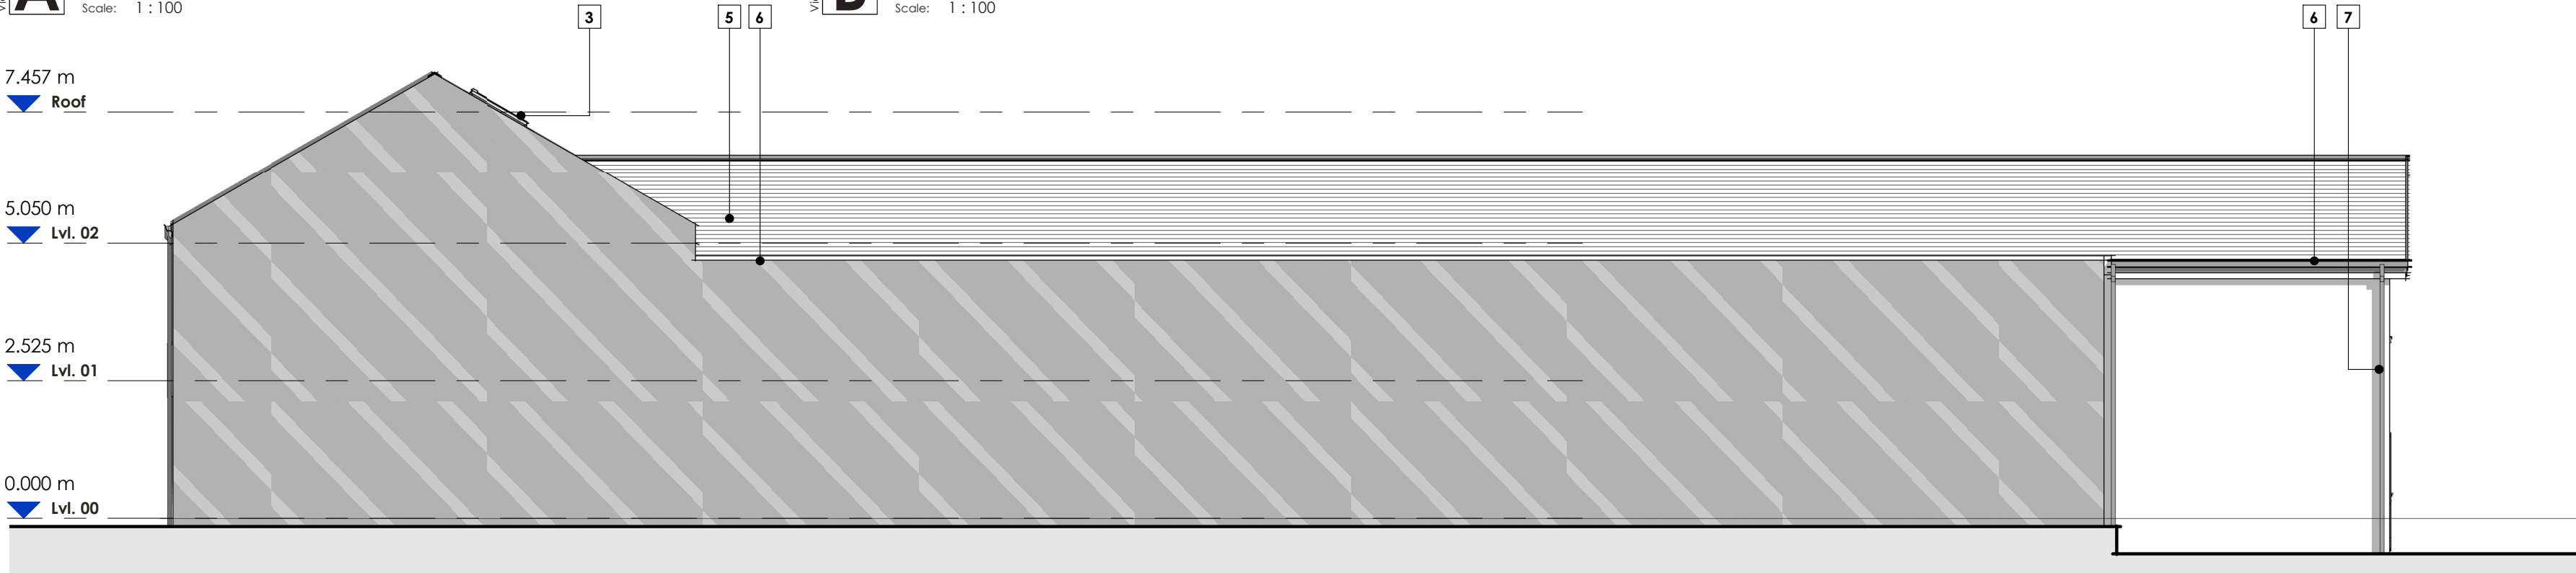

View No: **C** GA Elevation - Side 01 - Proposed
Scale: 1 : 100

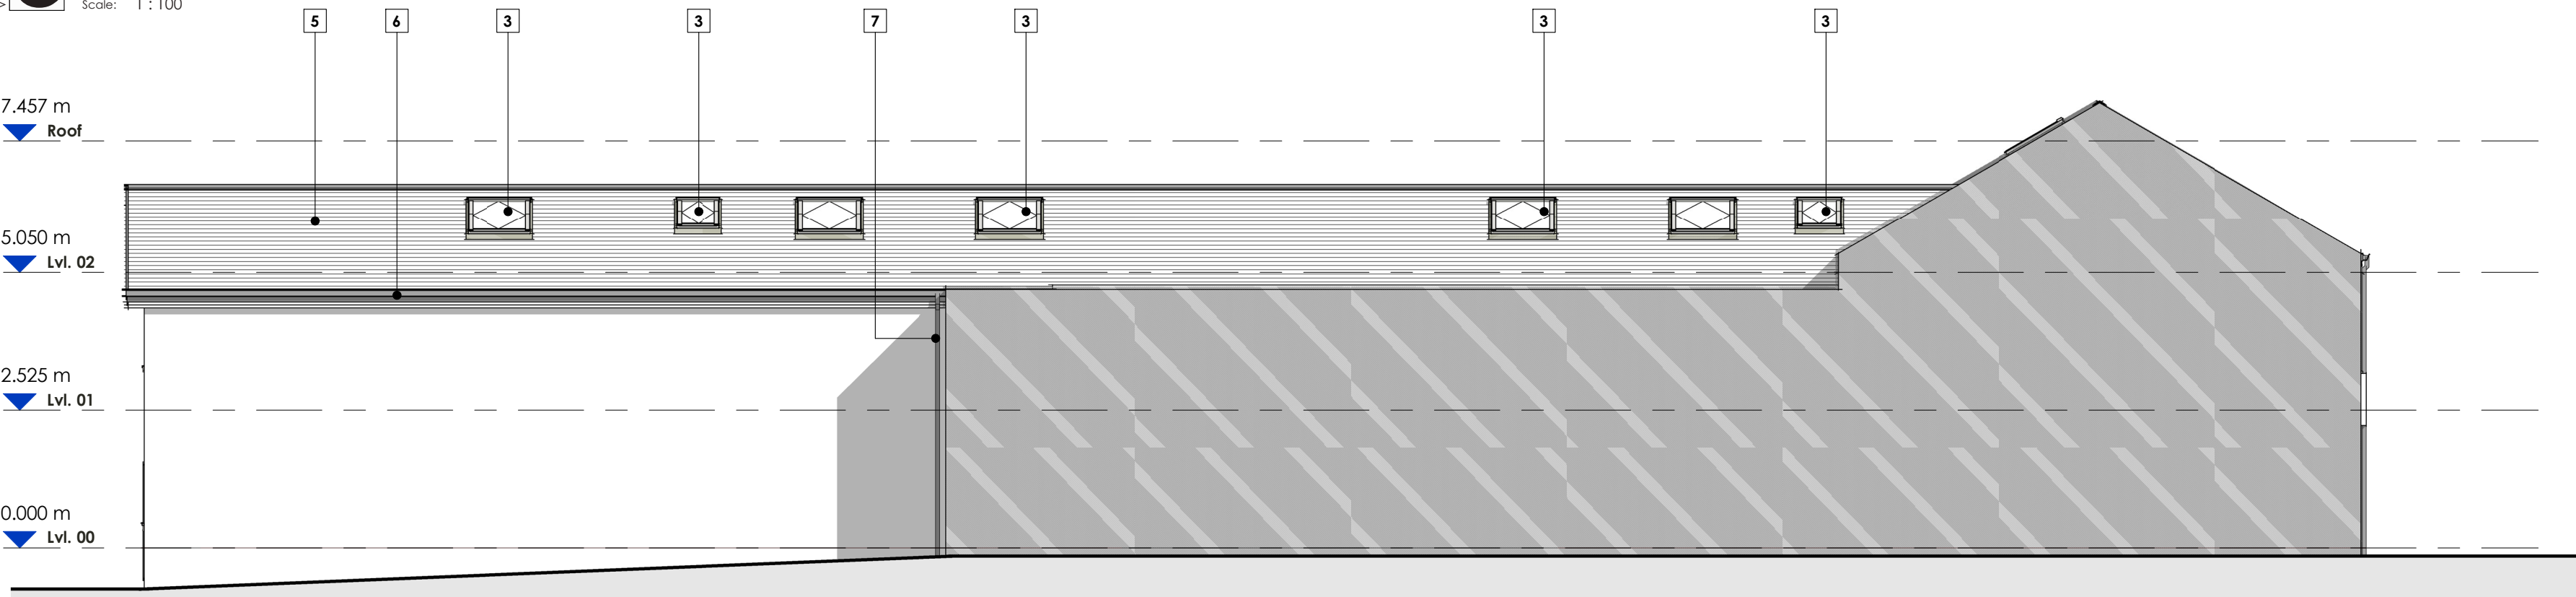

View No: **D** GA Elevation - Side 02 - Proposed
Scale: 1 : 100

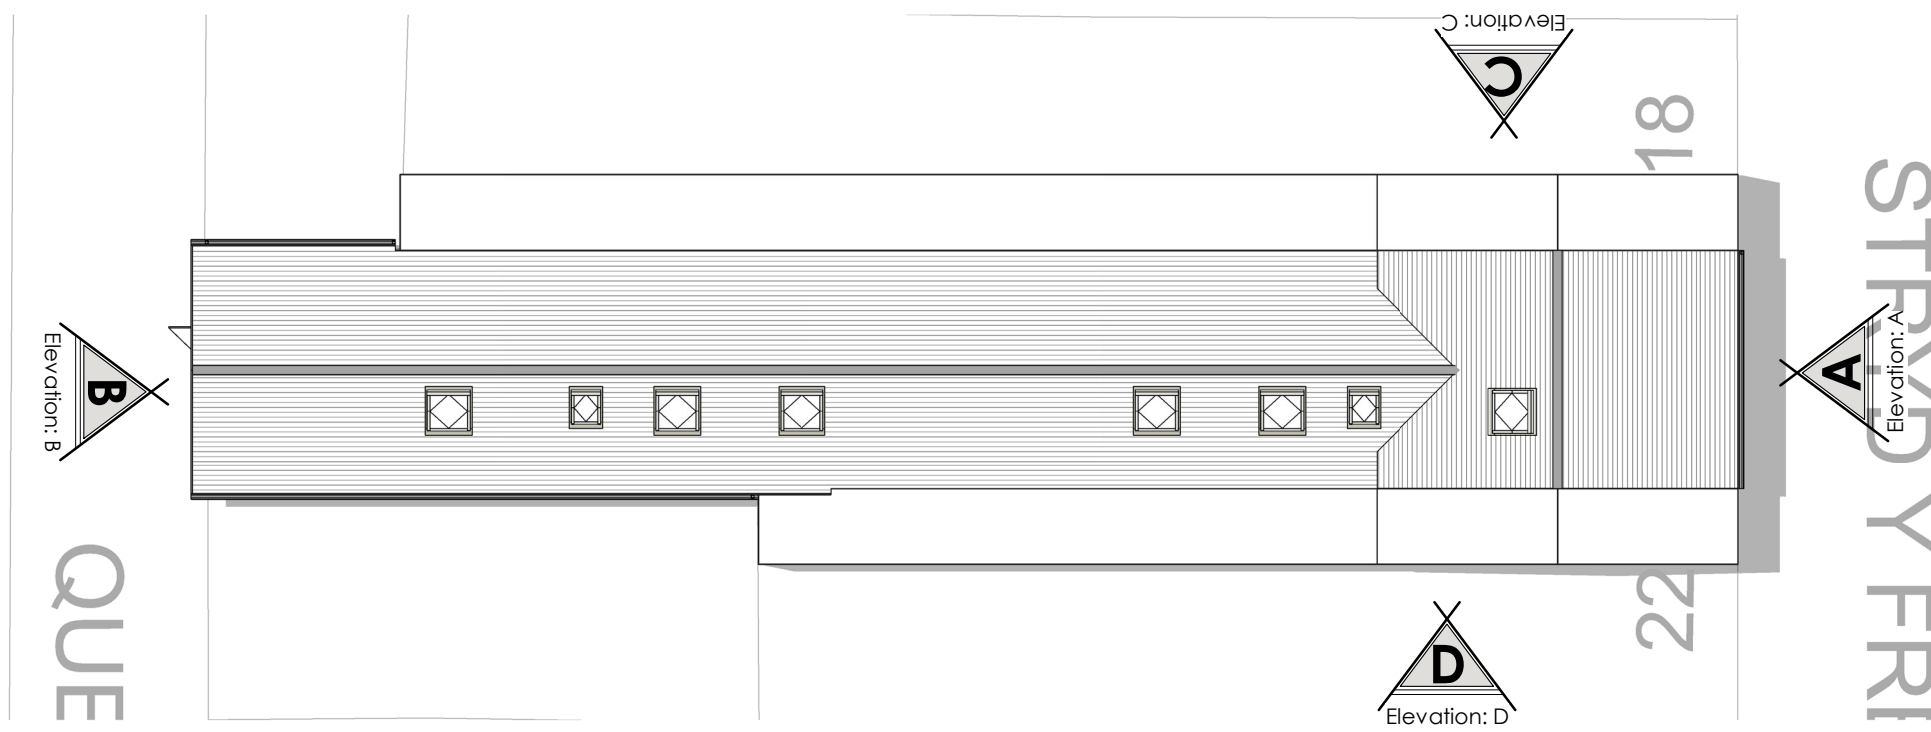

PLANNING Material Key			
Existing (Ex.)		Proposed (Pr.)	
A	Ex. Feature Tiles <i>Light in colour</i>	1	Pr. Feature Tiles <i>To match existing</i>
B	Ex. Render <i>White in Colour</i>	2	Pr. Render <i>To match existing</i>
C	Ex. Windows <i>White Upvc</i>	3	Pr. Windows <i>To match existing</i>
D	Ex. Doors <i>White Upvc (to Front) Black to rear</i>	4	Pr. Doors <i>To match existing</i>
E	Ex. Roof Tiles <i>Gray concrete roof tiles & Corrugated steel</i>	5	Pr. Roof Tiles <i>Gray concrete roof tiles</i>
F	Ex. Fascias & Soffits <i>White in colour</i>	6	Pr. Fascias & Soffits <i>To match existing</i>
G	Ex. Rainwater Goods <i>White in colour</i>	7	Pr. Rainwater Goods <i>To match existing</i>
Notes			
Materials noted as 'to match existing' will be chosen to match as closely as possible any existing materials. Note: Due to weathering and age of existing materials deviation in colour and texture may be apparent.			


PLANNING & DESIGN 1-2 **3** 4 5-7

PROJECT INFORMATION

PROJECT NO: 645 PROJECT DATE: September 2021
PROJECT TYPE: Residential

CURRENT REVISION STATUS

REVISION: **F** REV. DATE: 25.01.2022
DESCRIPTION: Updated inline with additional Planning / Client discussions

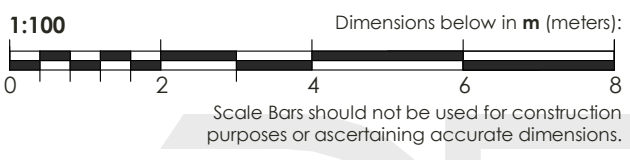

DPS ARCHITECTURE

CARDIFF 02922 331089 VALE 01446 728199 NEWPORT 01633 439650
WWW.DPSARCHITECTURE.CO.UK : ENQUIRIES@DPSARCHITECTURE.CO.UK
SOPHIA HOUSE, 28 CATHEDRAL ROAD, PONTCANNA, CARDIFF, CF11 9LJ
© 2016 - 2021 - DPS ARCHITECTURE LTD - ALL RIGHTS RESERVED

DRAWING NUMBER:

645-600

DRAWING NAME:

Planning - A2 - Proposed GA Elevations

REVISION:

F

CLIENT NAME: **Mr Mohammed Afzal**
PROJECT ADDRESS: 20 Queen Street, Neath
SCALE@A2 **As indicated**