


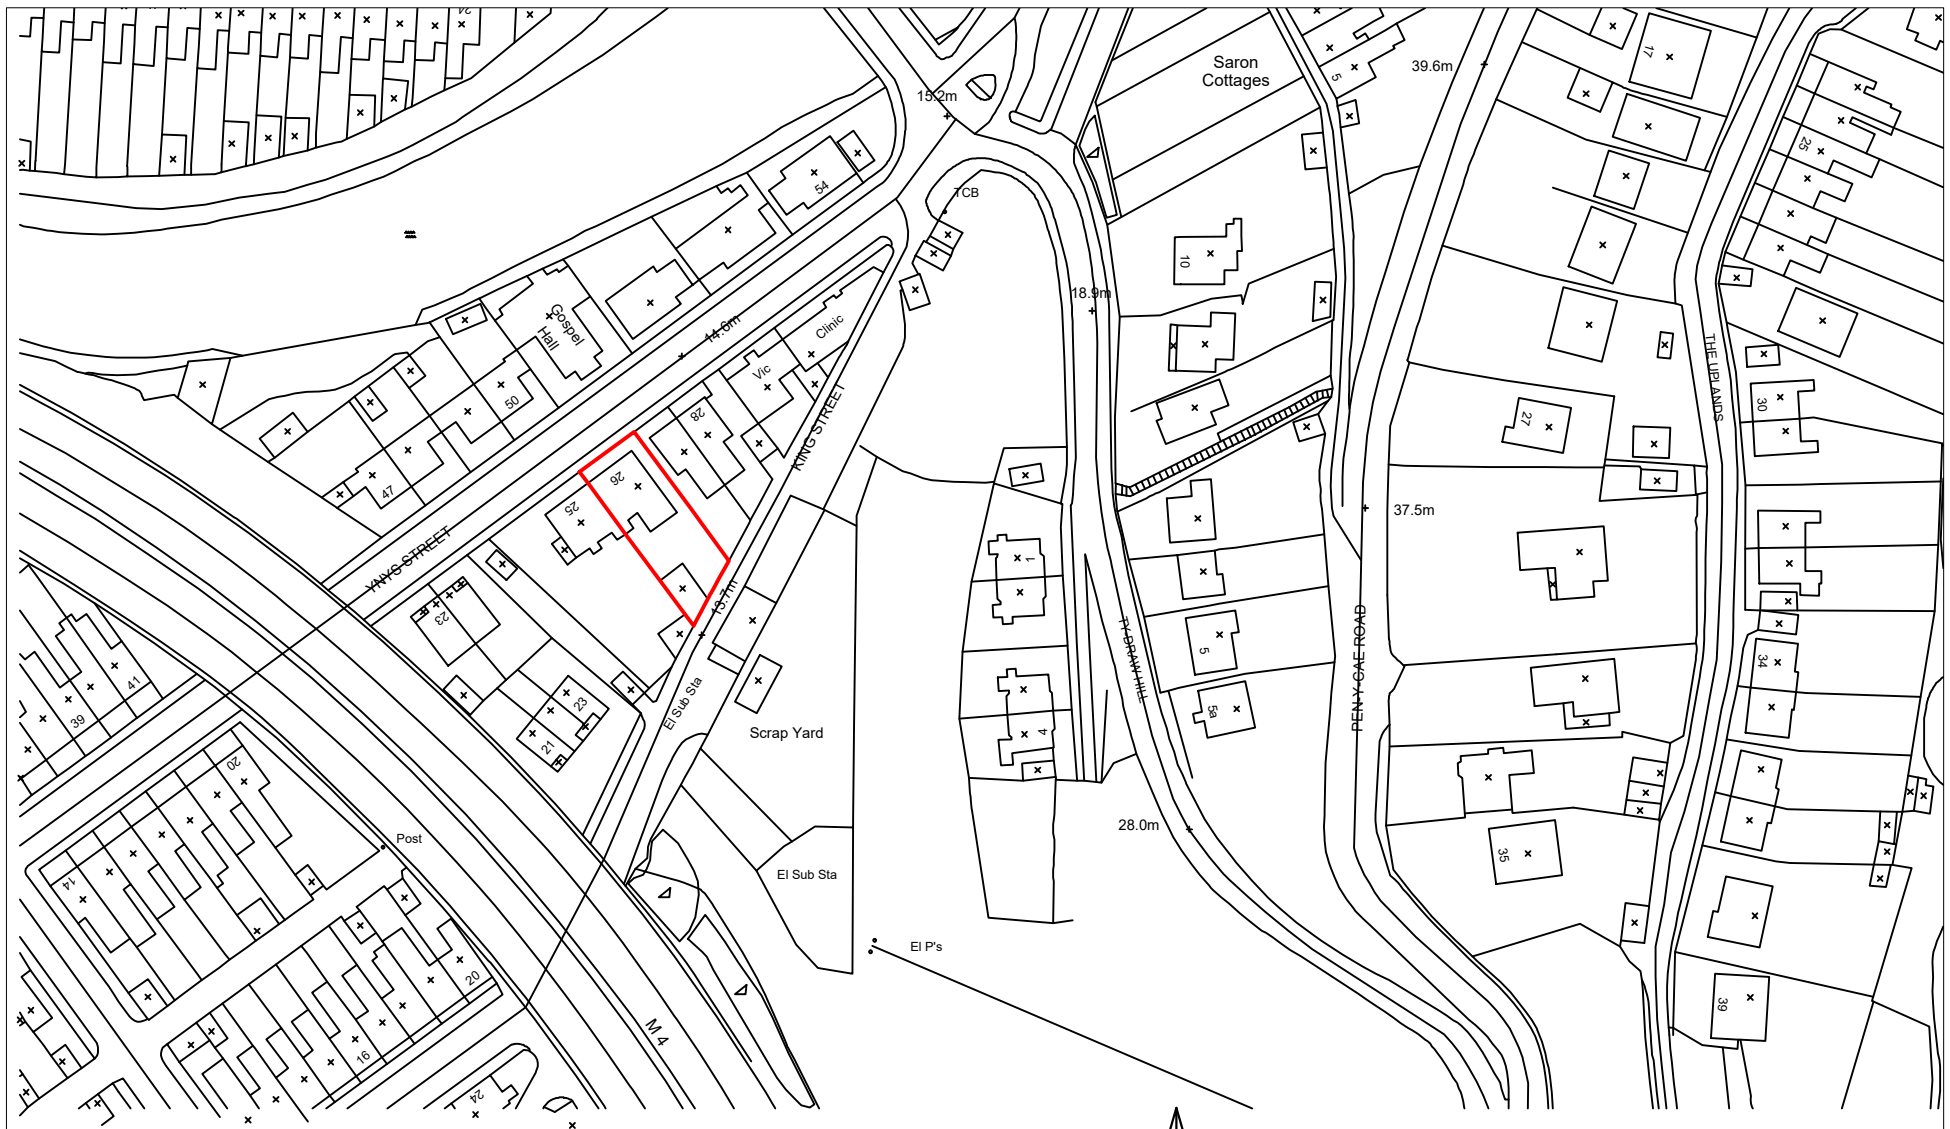

LOCATION PLAN DRG B-01
26 YNYS STREET 1:1250 Scale

