



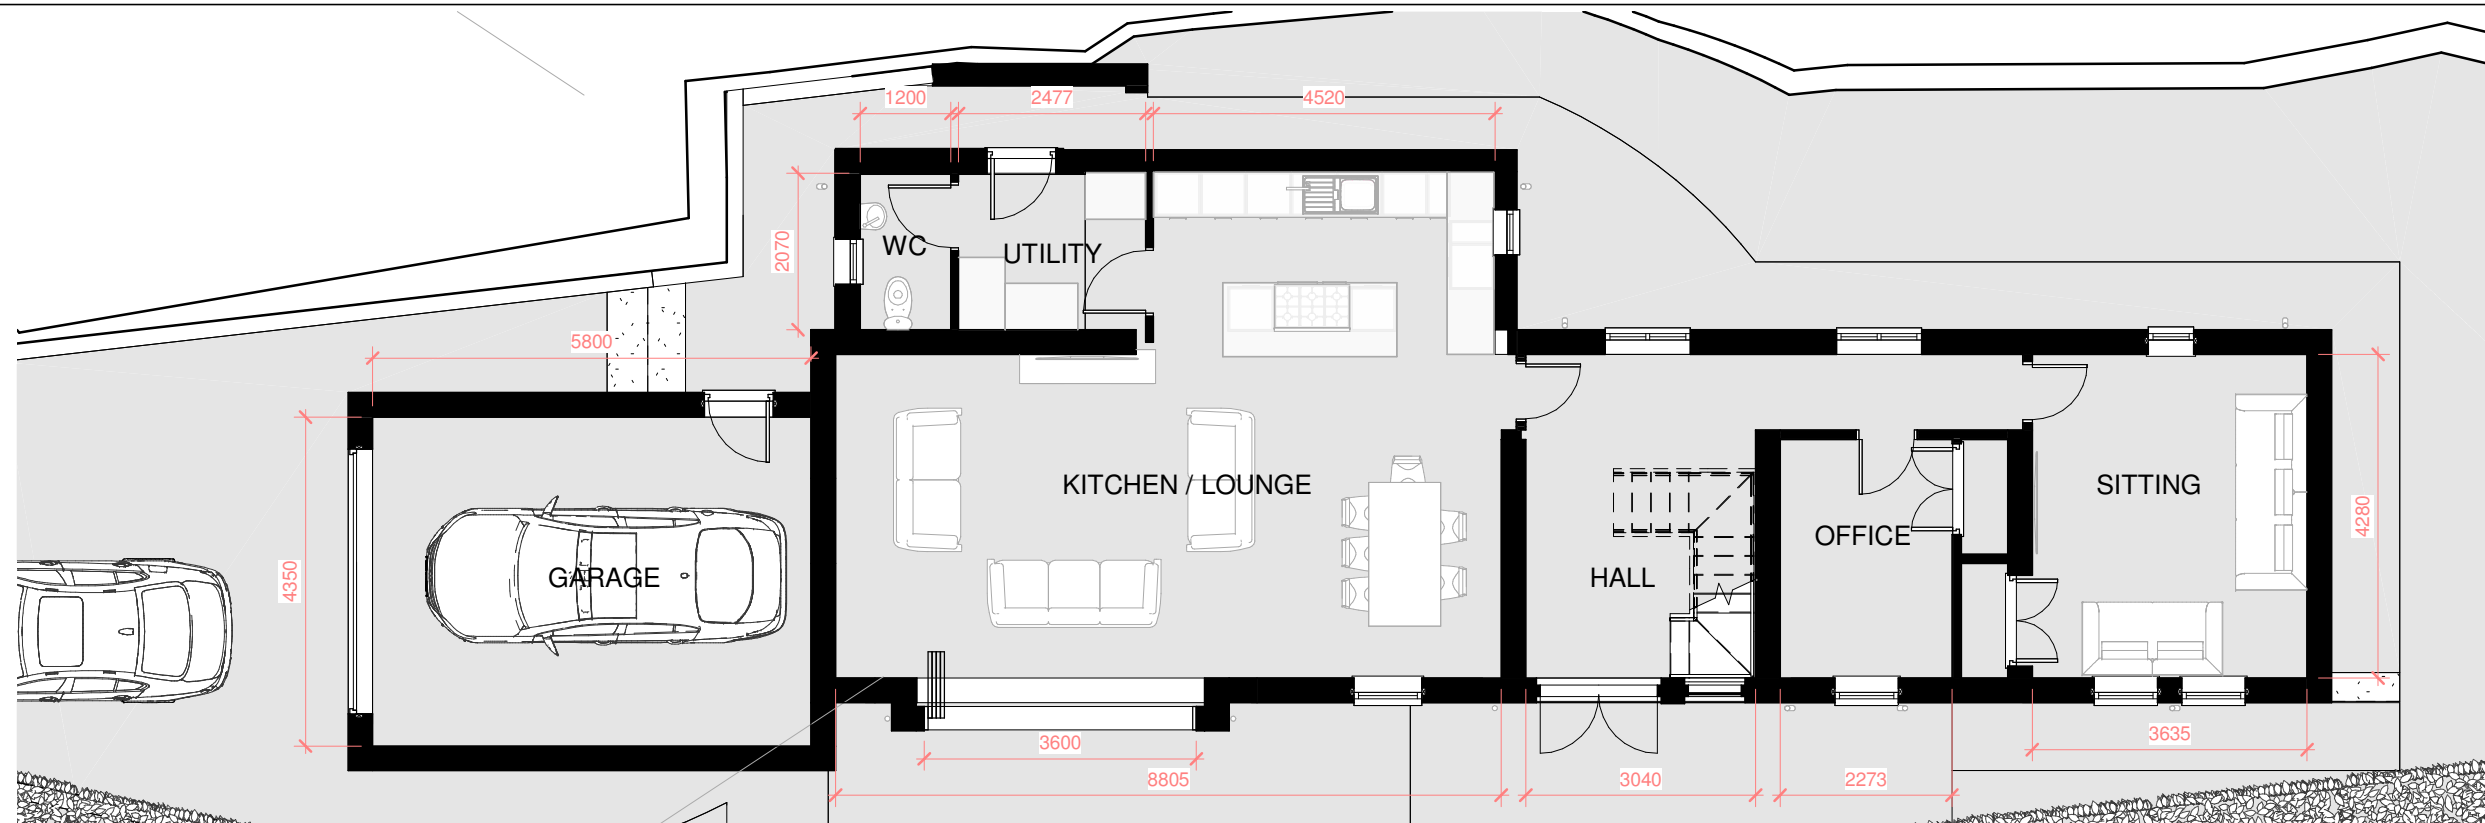

Proposed Ground Floor

1 : 100

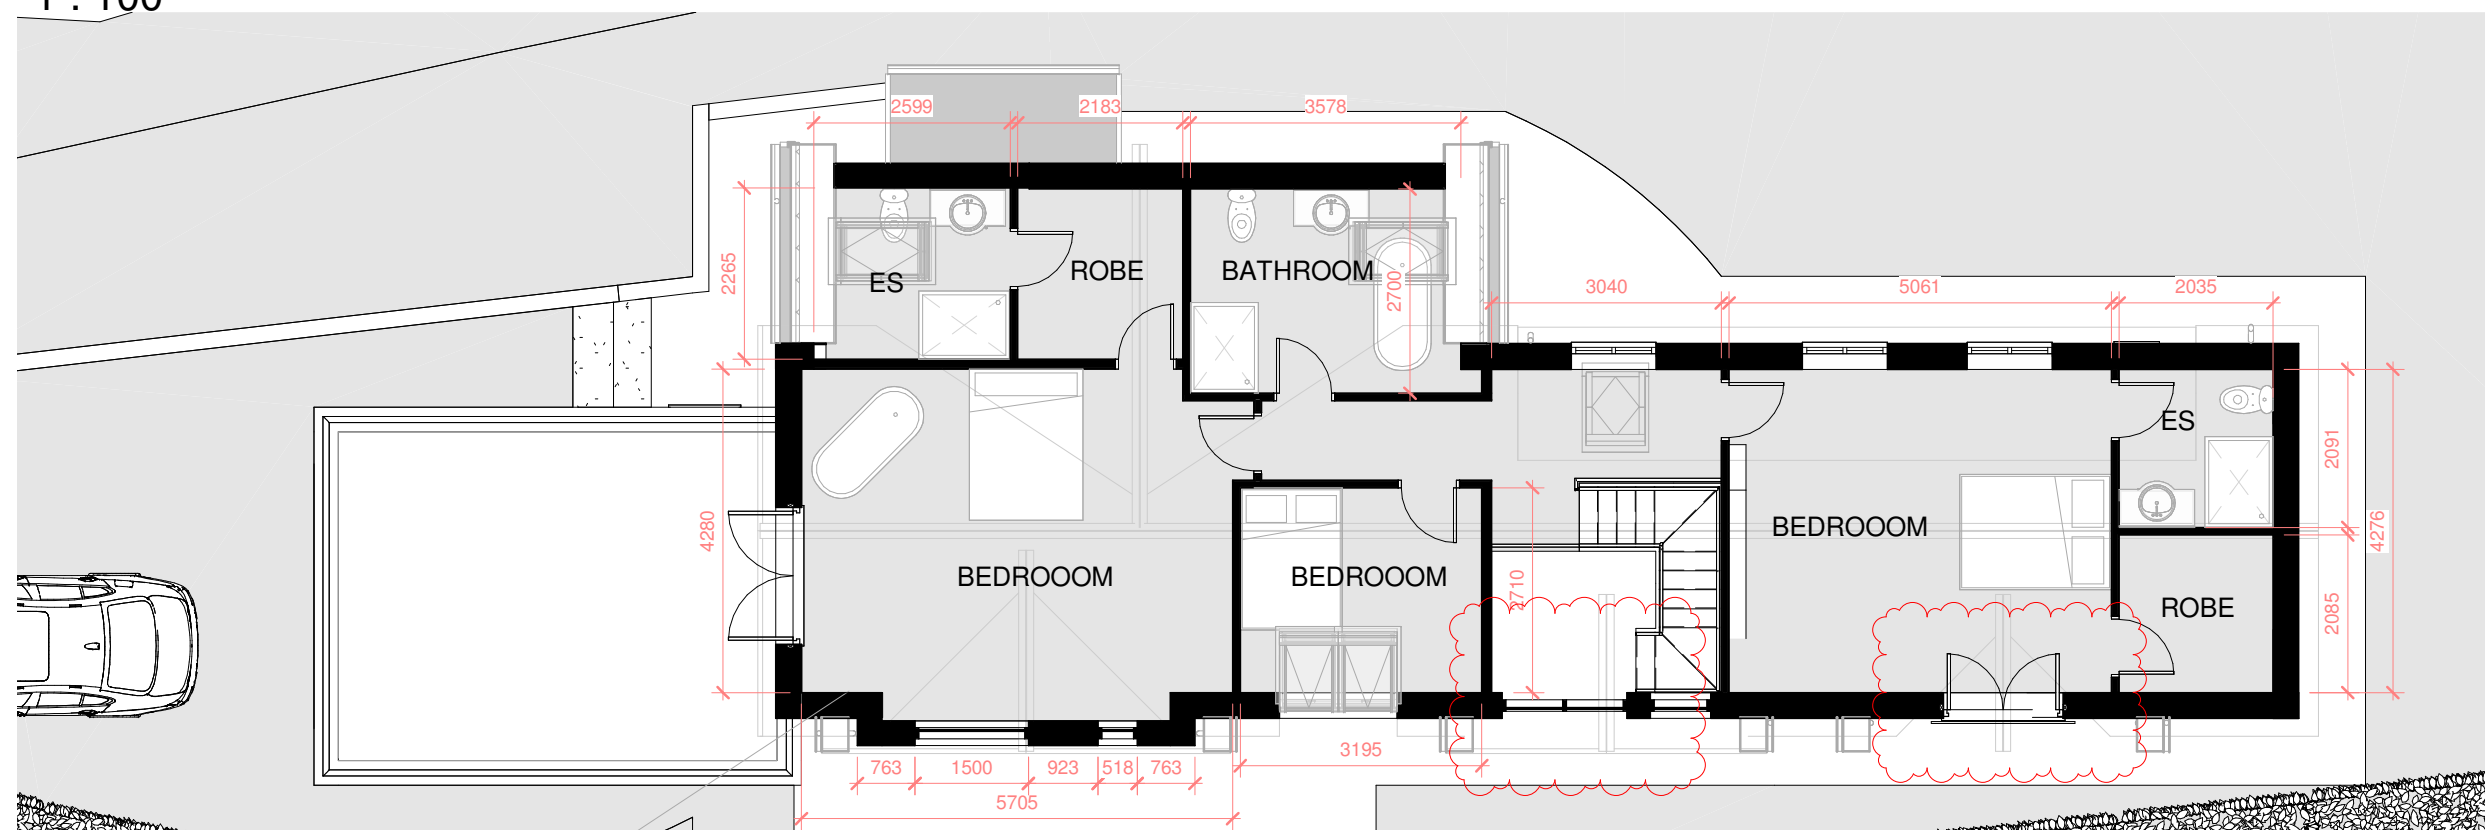

Proposed First Floor

1 : 100

Rev	Description	Date
B	Bedroom door swing altered	30-01-22