


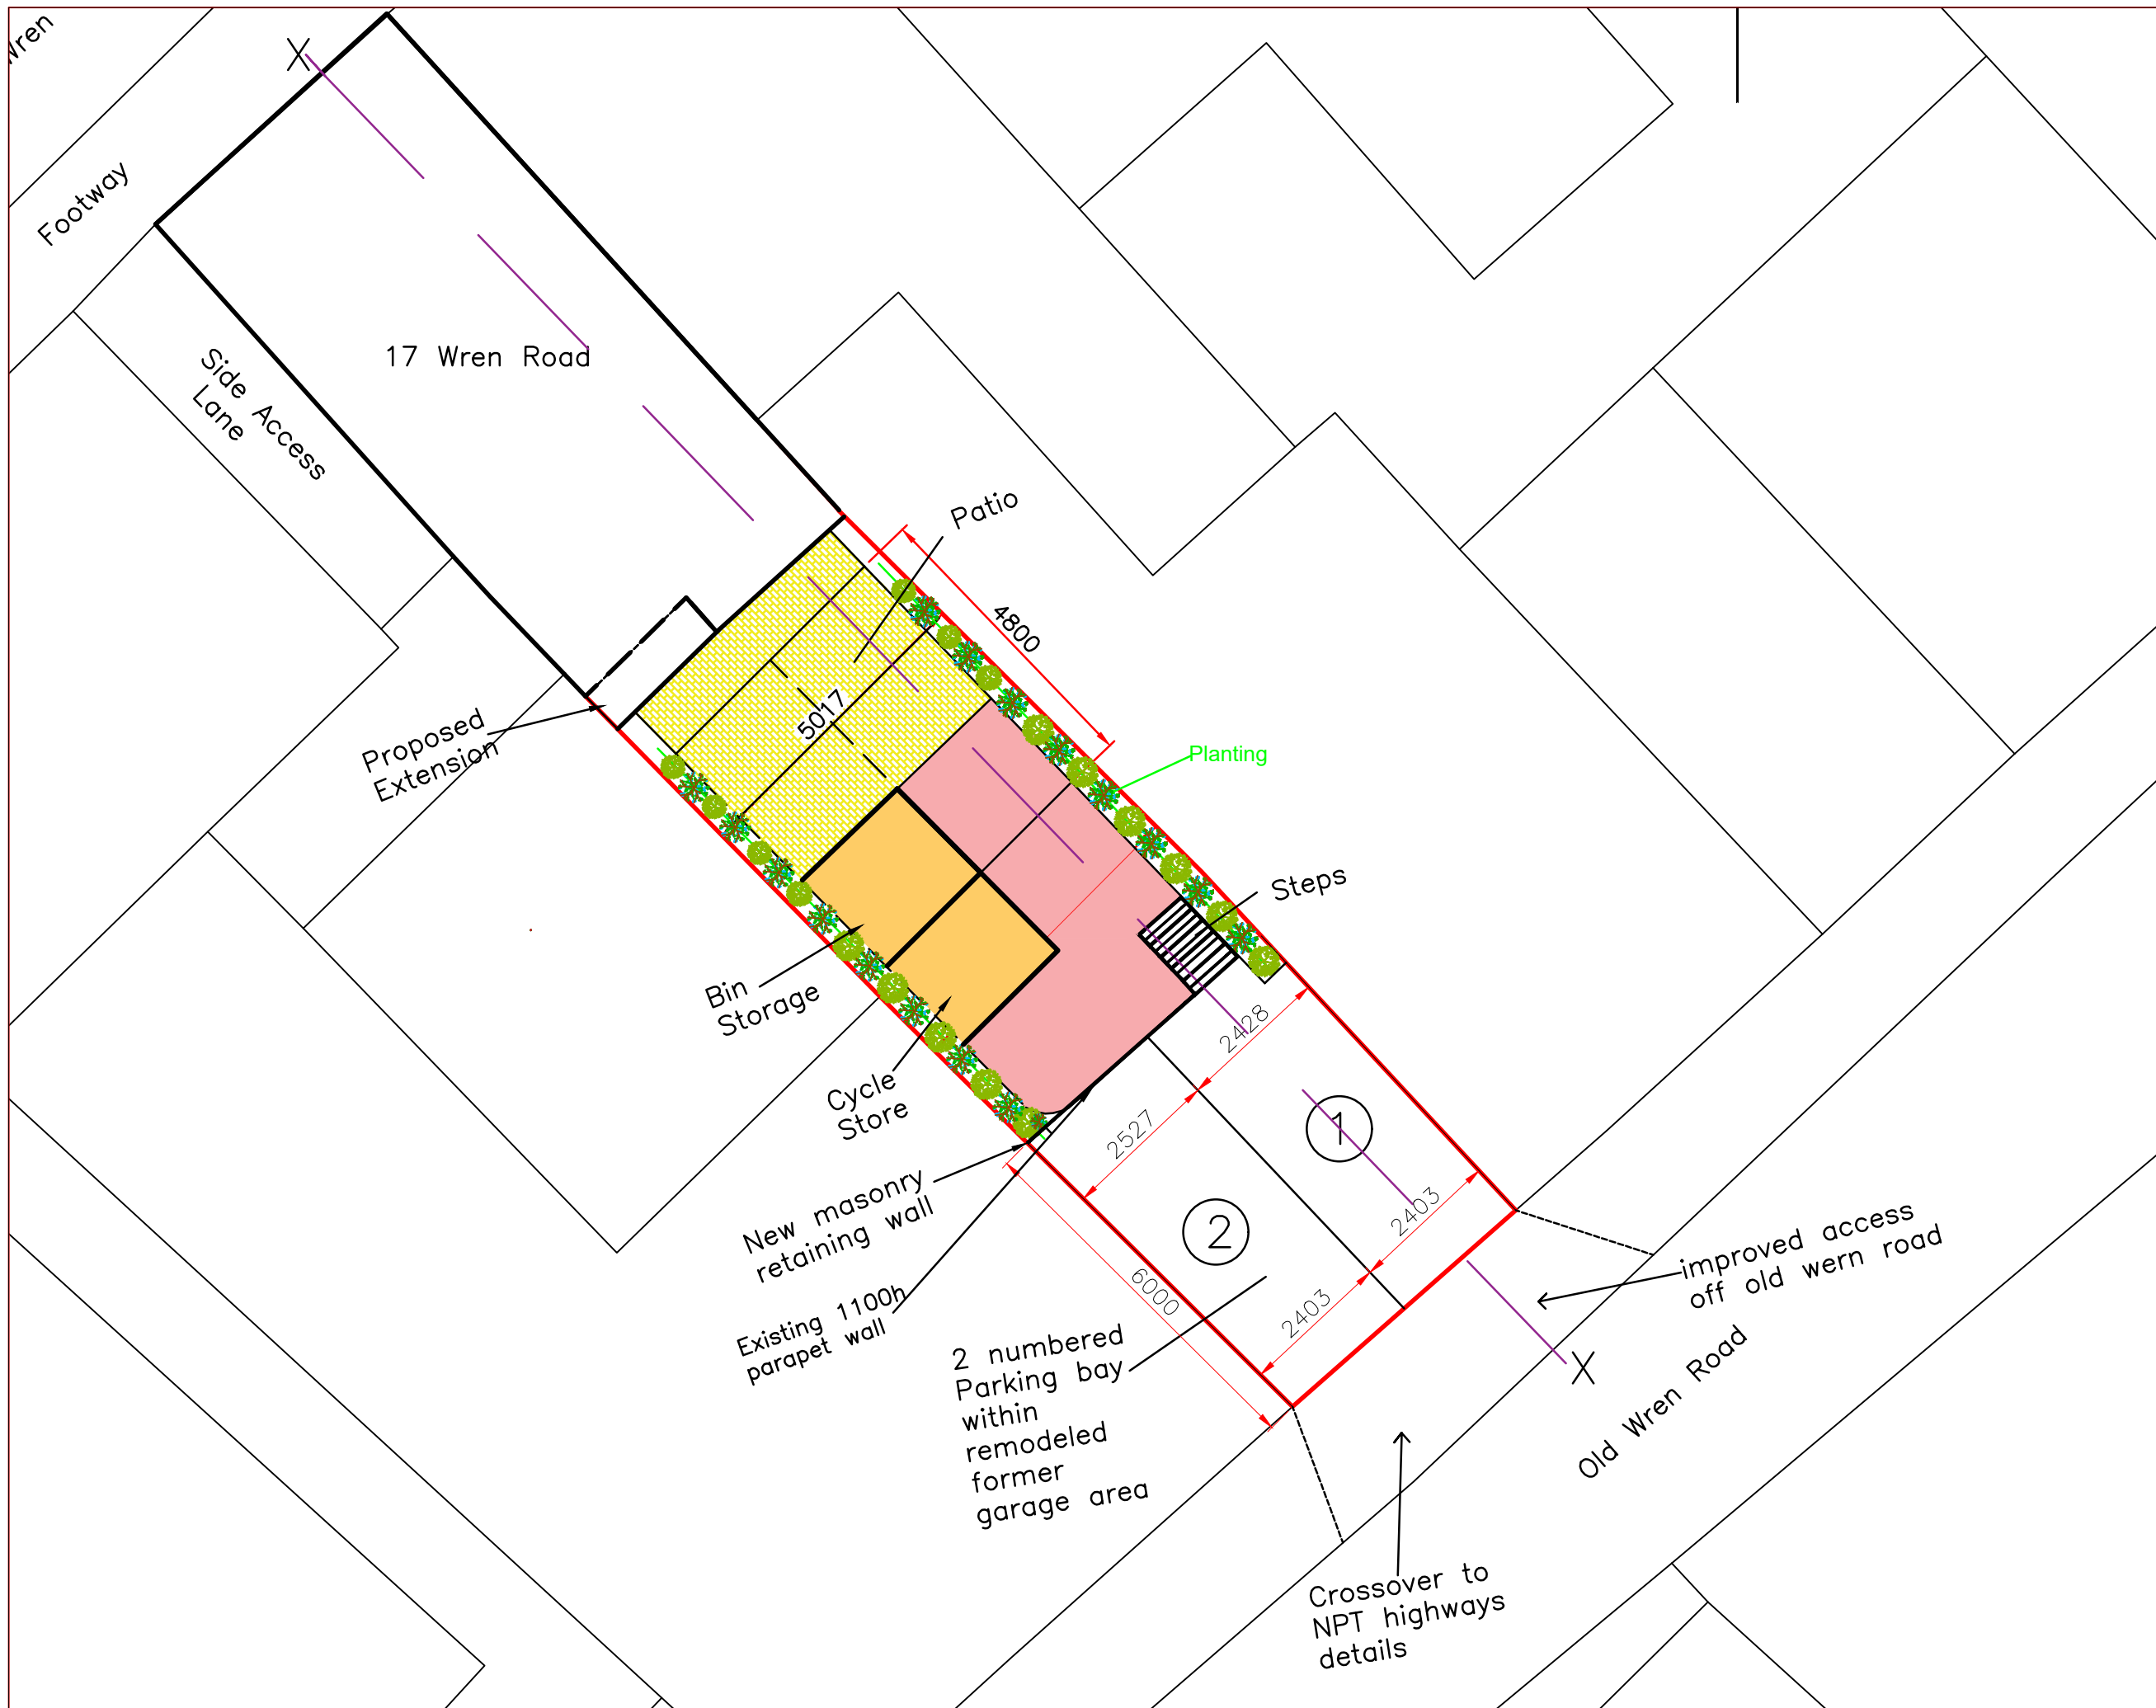

NOTES

D	Jan'22	Extension To Build Shown	EP
C	Jan'22	Parking amended	EP
B	Oct'21	Section X-X added	EP
A	Oct'21	Layout ammended	EP
REV	DATE		BY

CLIENT
Mohammed

PROJECT
Proposed 3No Flats
17 Wren Road
Ystalyfera

TITLE
Proposed
Parking/External Works

DRAWING ISSUE
PLANNING

GENERAL NOTES
A- The scale shown on this drawing only applies to the correct paper size.
B- Do not scale from this drawing take figured dimensions only.
C- Any discrepancies to be reported to ateb consult.
D- Drawings in PDF format are not to scale and are for reference only.

DATE 16/03/21	PRODUCED BY E.Peet
SCALE 1:100	CHECKED
PAPER SIZE A3	APPROVED

ateb Consult
42 Gurnos Road
Ystalyfera
Swansea
SA9 2HY
Tel: 01639 849279
Fax: 01639 849984
E-mail: info@atebconsult.co.uk

JOB NUMBER 21/028	DRAWING NUMBER 106	REVISION D
----------------------	-----------------------	---------------