


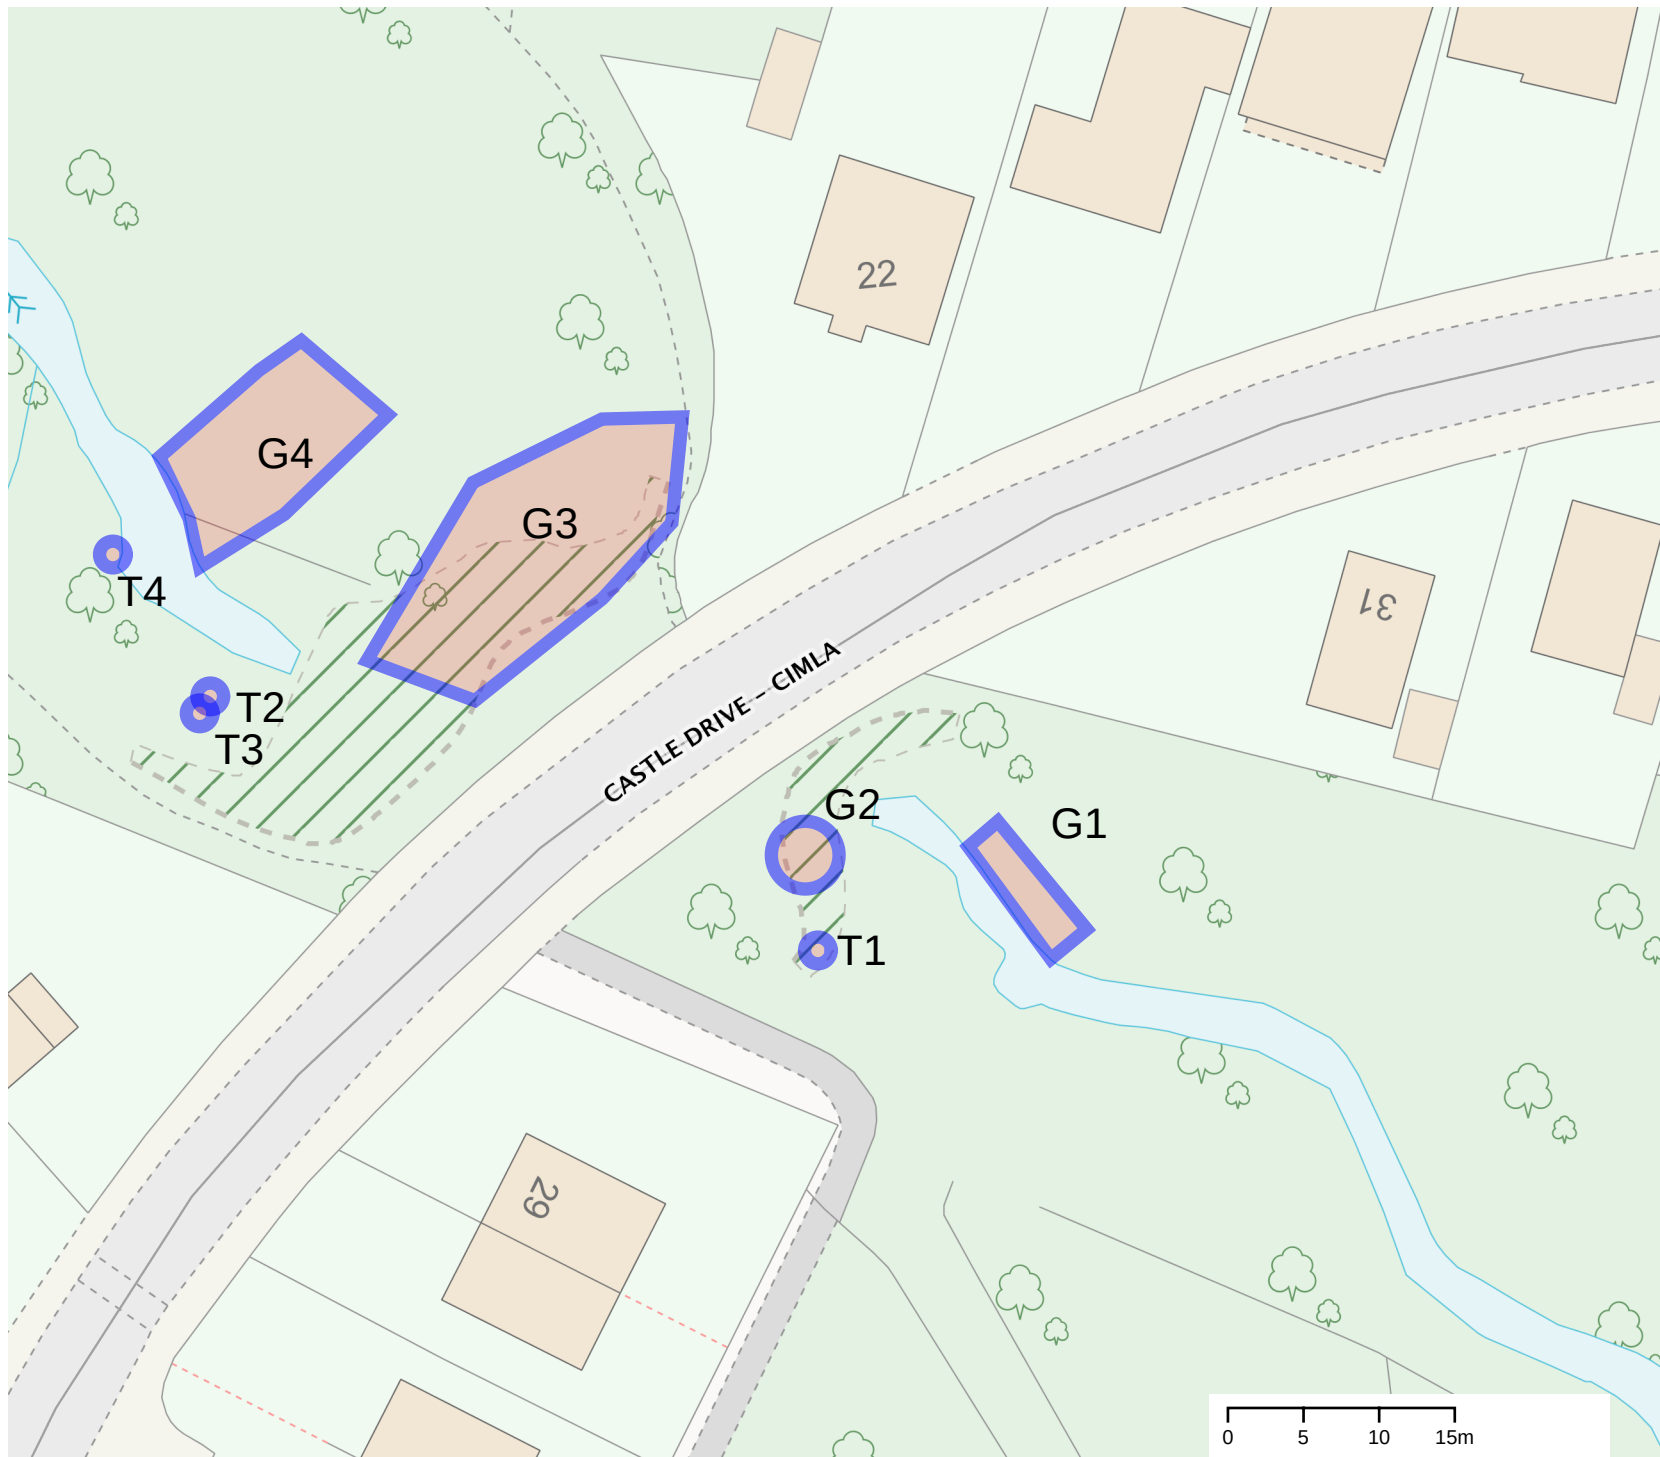

Title:
TPO Tree Removal

Scale: 1:500

Created by:
ts295

Date: 31/01/2022

Description:

Castle Drive Culvert
Reconstruction, Cimla
G1 - 4 Ash, G2 - 1 Ash + 1
Beech, G3 - 7 Ash + 3
Cherry, G4 - 4 Beech + 1
Cherry, T1 - Sycamore, T2 -
Beech, T3 - Beech & T4 -
Sycamore

