


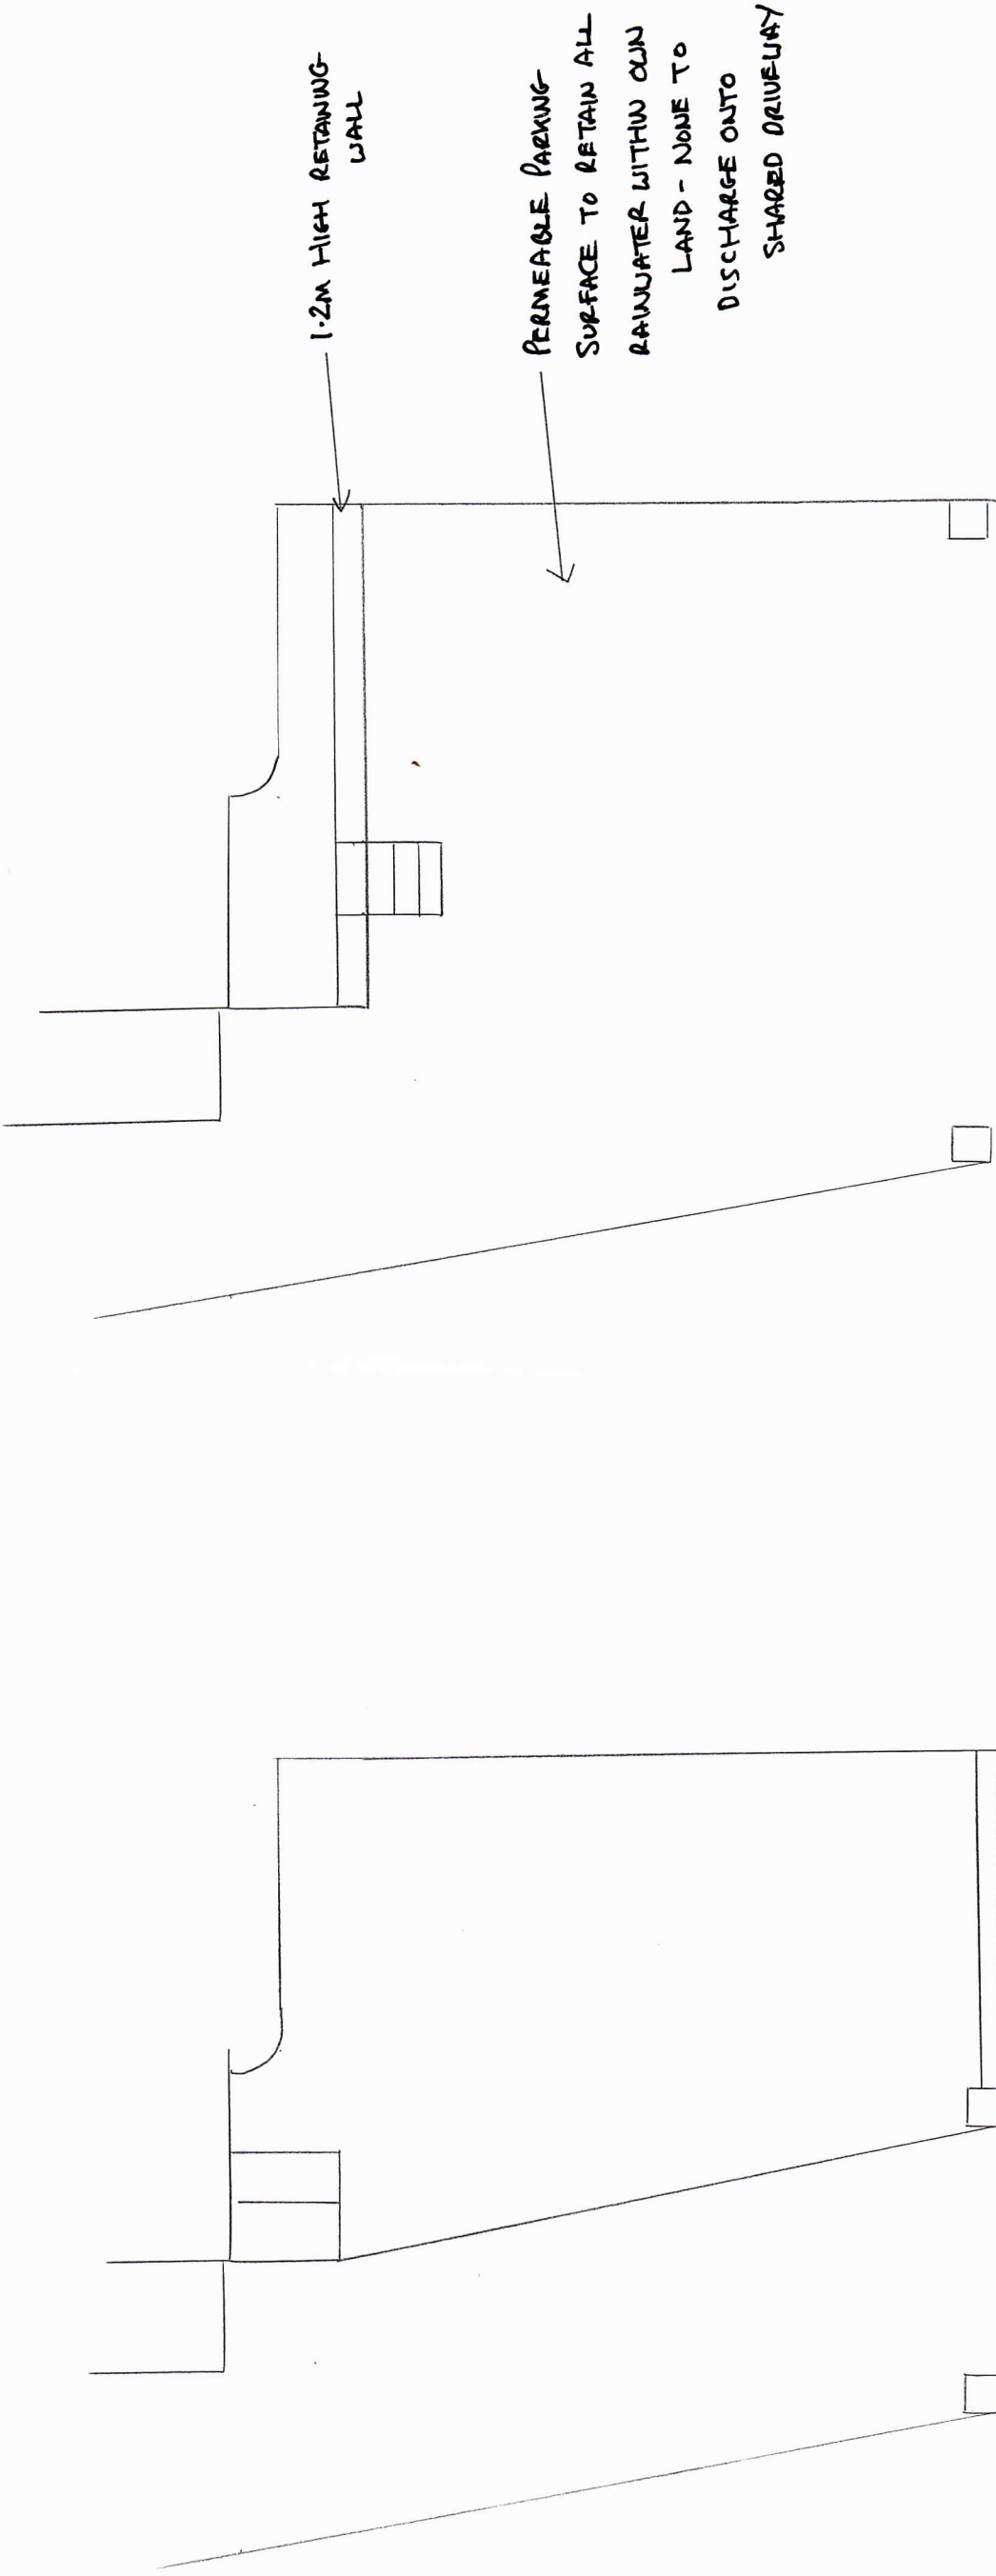

SCALE 1:100

EXISTING FRONT DRIVEWAY

ENLARGED PARKING AREA