


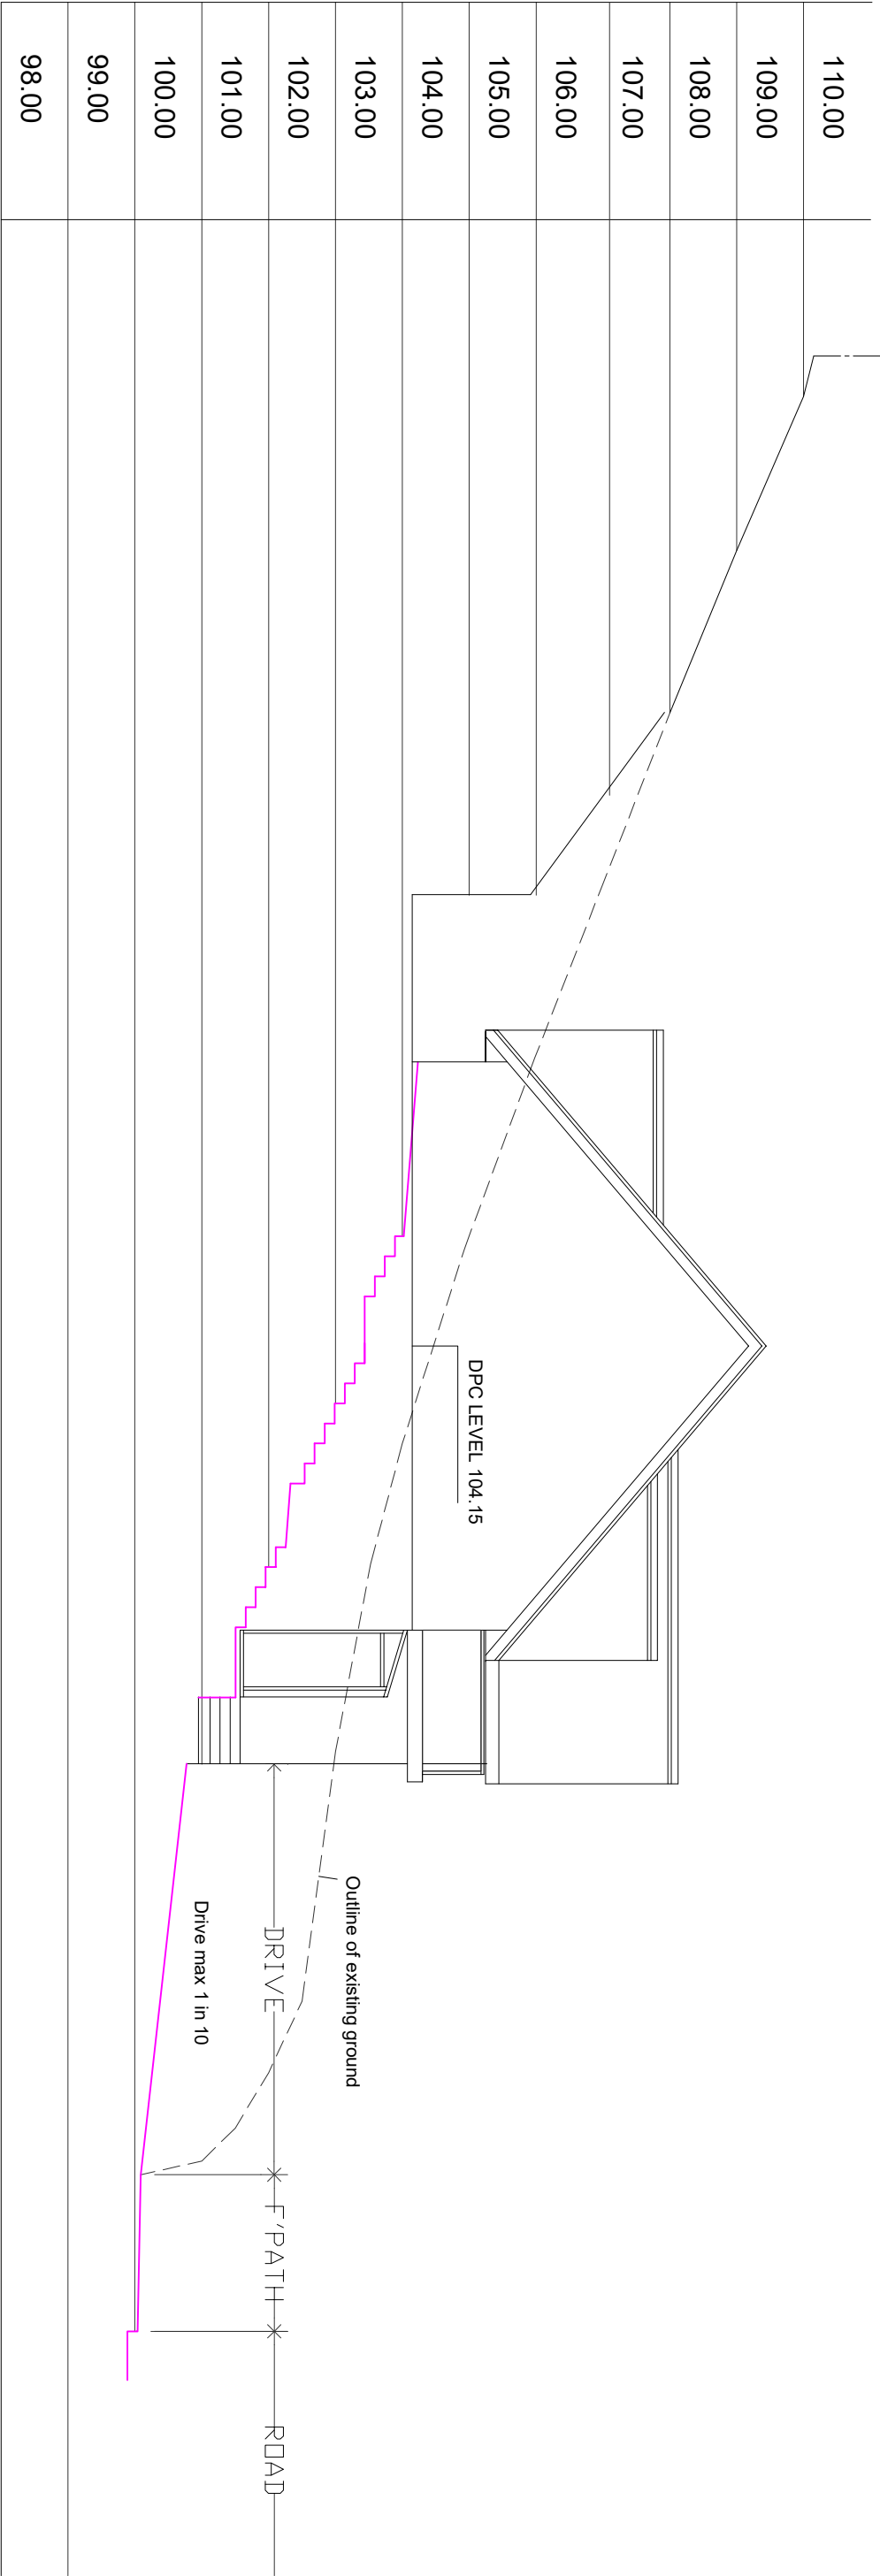

AMENDMENTS:
A. Building height reduced. Jan 2022

k.j. Iloyd
AADIIP, RIBA
CHARTERED ARCHITECT

49 Coed Y Pia, Llanbradach
Caerphilly, CF83 3PT

PROJECT
PROPOSED RESIDENTIAL DEVELOPMENT
AT
PLOT 5 LAND ADJOINING 99 NEATH ROAD
RESOLVEN

SCALE
1:100 @ A3
DRAWN
KL

DATE
DEC. 2018
Dwg NO.
04

DRAWING
PROPOSED SITE SECTION