
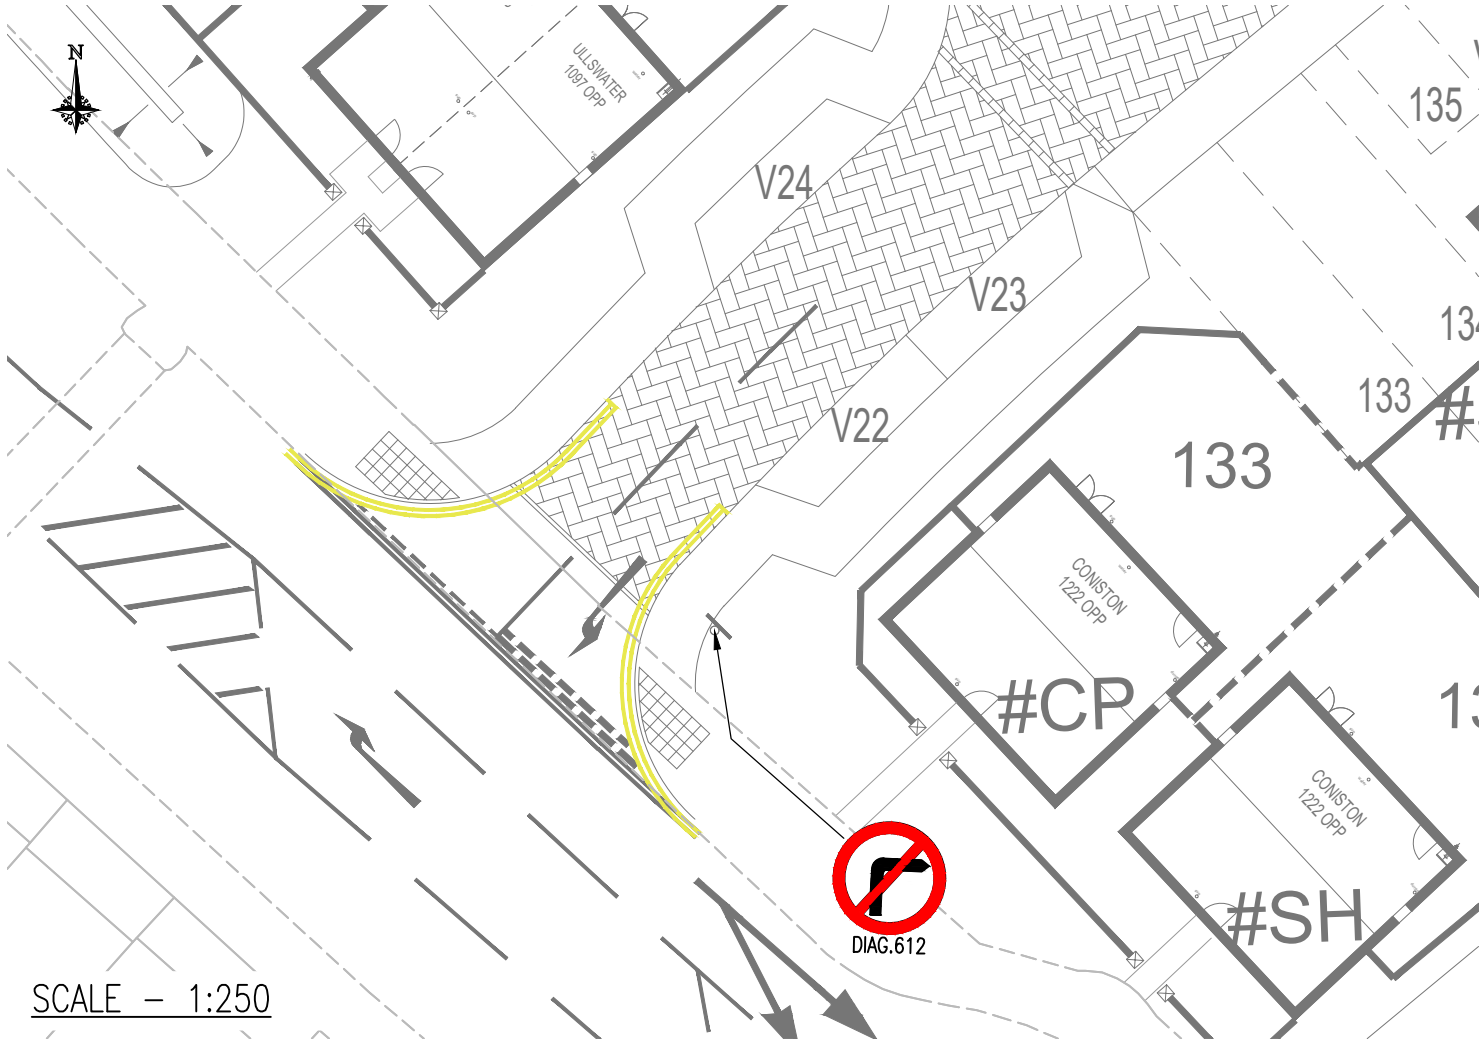


AFAN LIDO SIGNAGE TRO PLAN

- Revisions:
11.01.2022
19.01.2022
- A

B
- Yellow lining extended 5m into site as required.
Yellow lining extended 5m into site from back of footway.

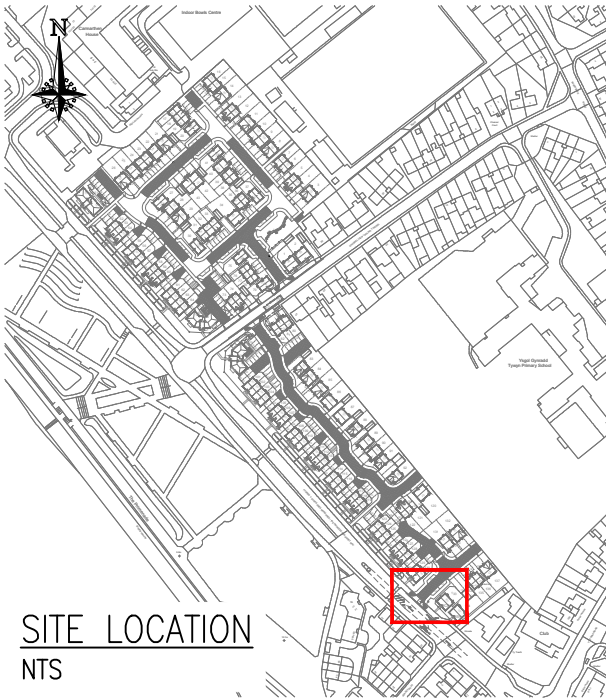

SIGN SCHEDULE				
SIGN REF	SIZE, REFLECTIVITY	ILLUMINATION	POST & FOUNDATION	LOCATION
 DIAG.612	DIAMETER: 450mm REFLECTIVITY: 3M DG ³	NON ILLUMINATED	SUBJECT TO HIGHWAY REVIEW	EXACT LOCATION TO BE CONFIRMED ONSITE WITH MCC HIGHWAYS INSPECTOR. 450mm MIN. LATERAL CLEARANCE

DIAGRAMS NOT DRAWN TO SCALE.