




AFAN LIDO
TRO PLAN

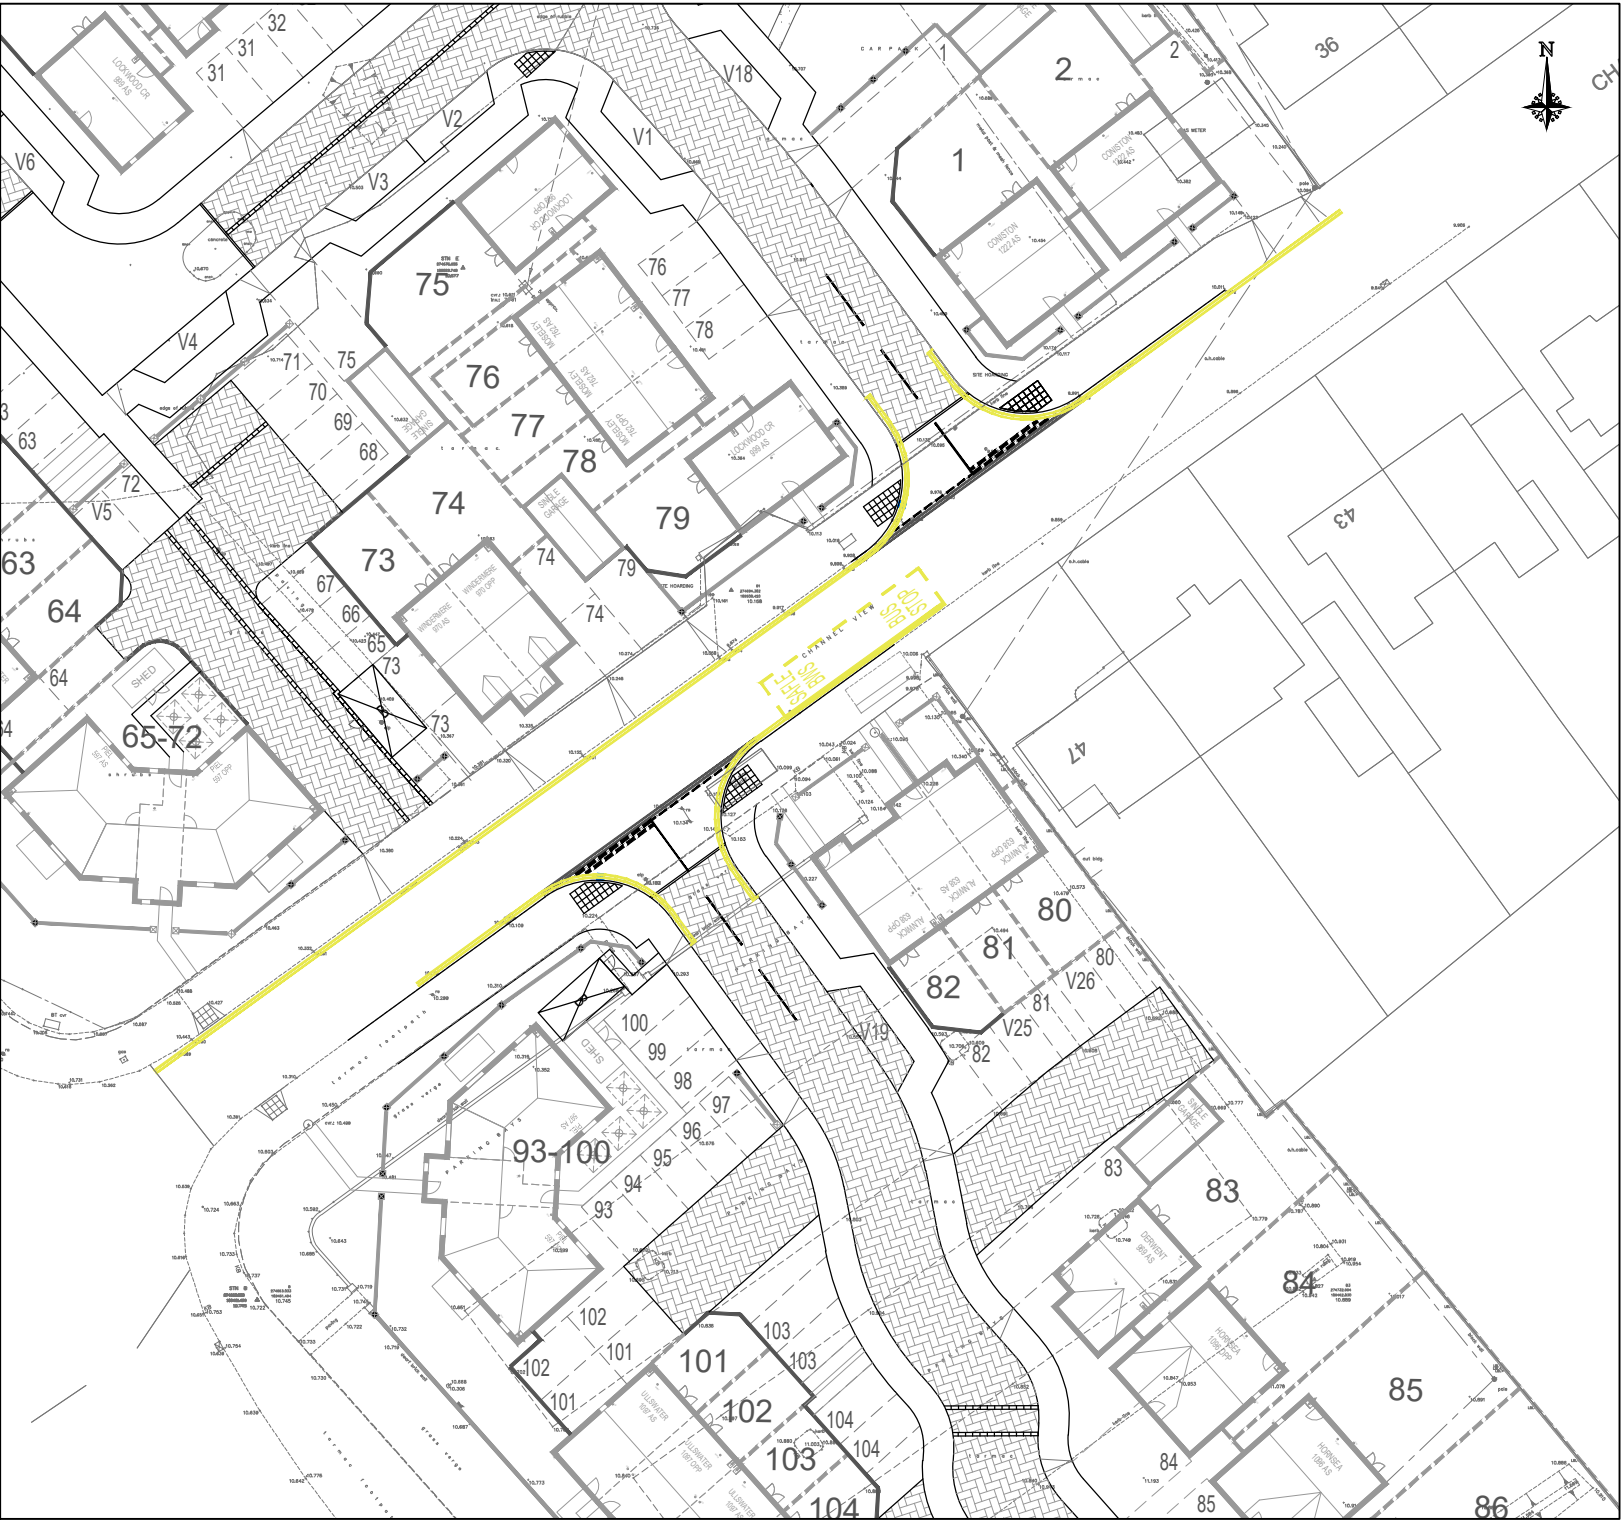

SECTION A
scale 1:500

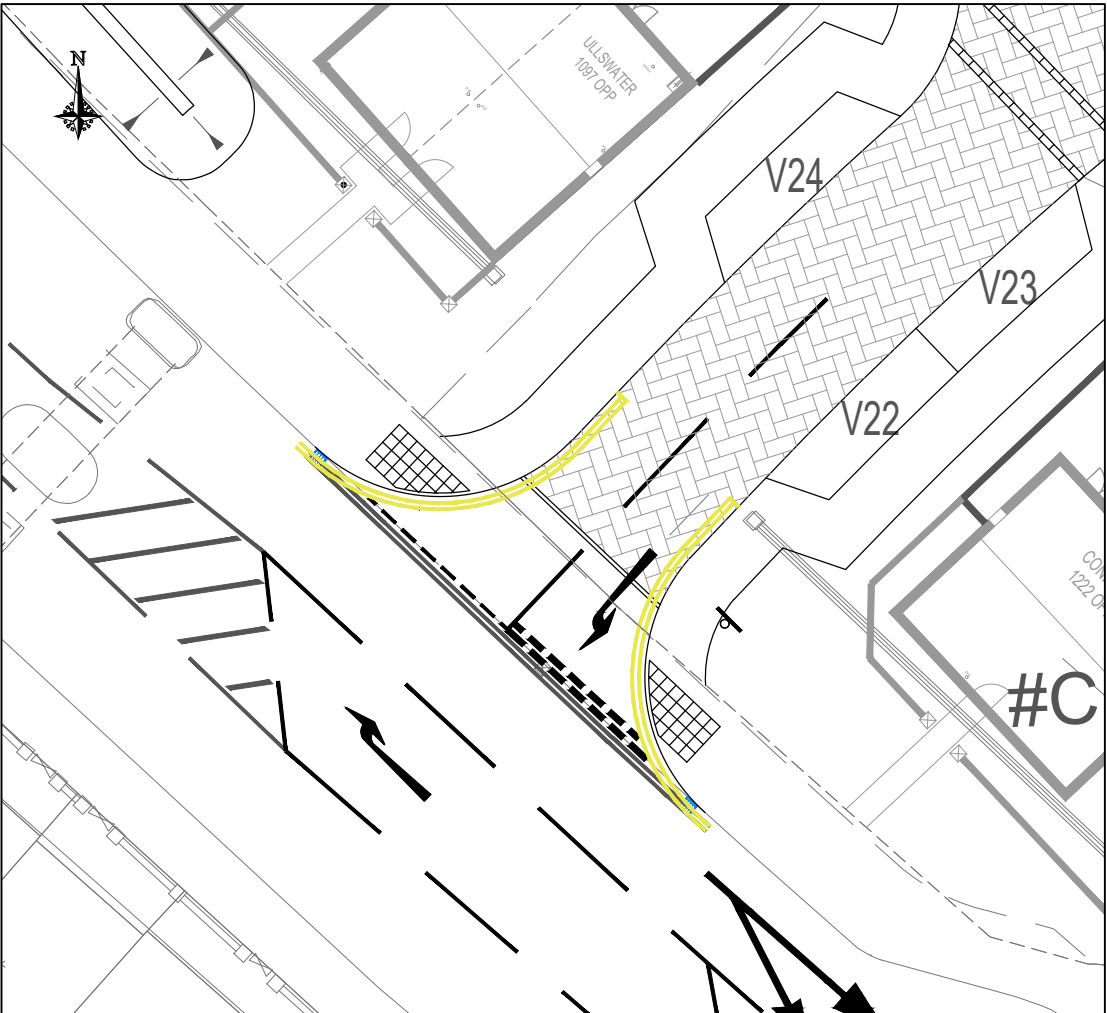

SECTION B
scale 1:250

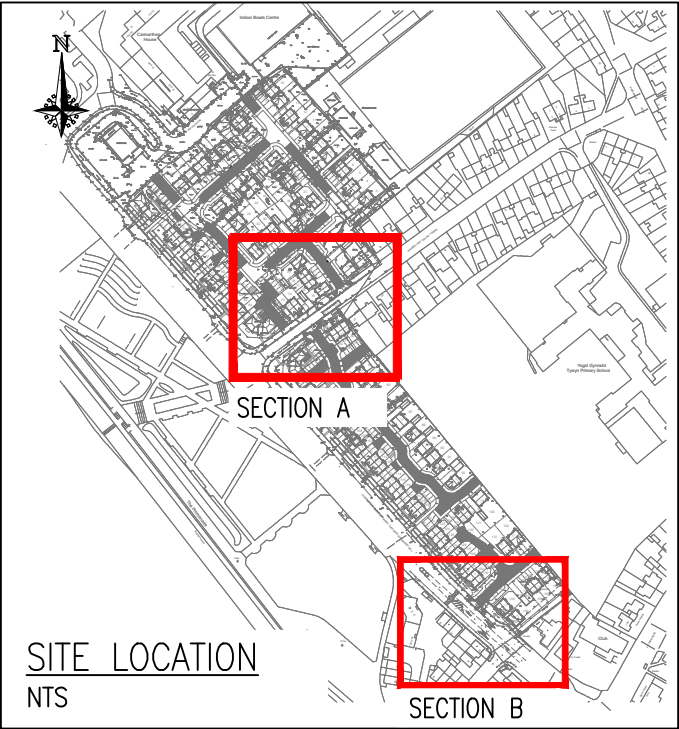

Revisions:
11.01.2022 A
11.01.2022 B

Yellow lining extended 5m into site as required.
Yellow lining extended into site 5m from back of footway.