





Plan - Proposed works to MUGA pitch
1 : 250

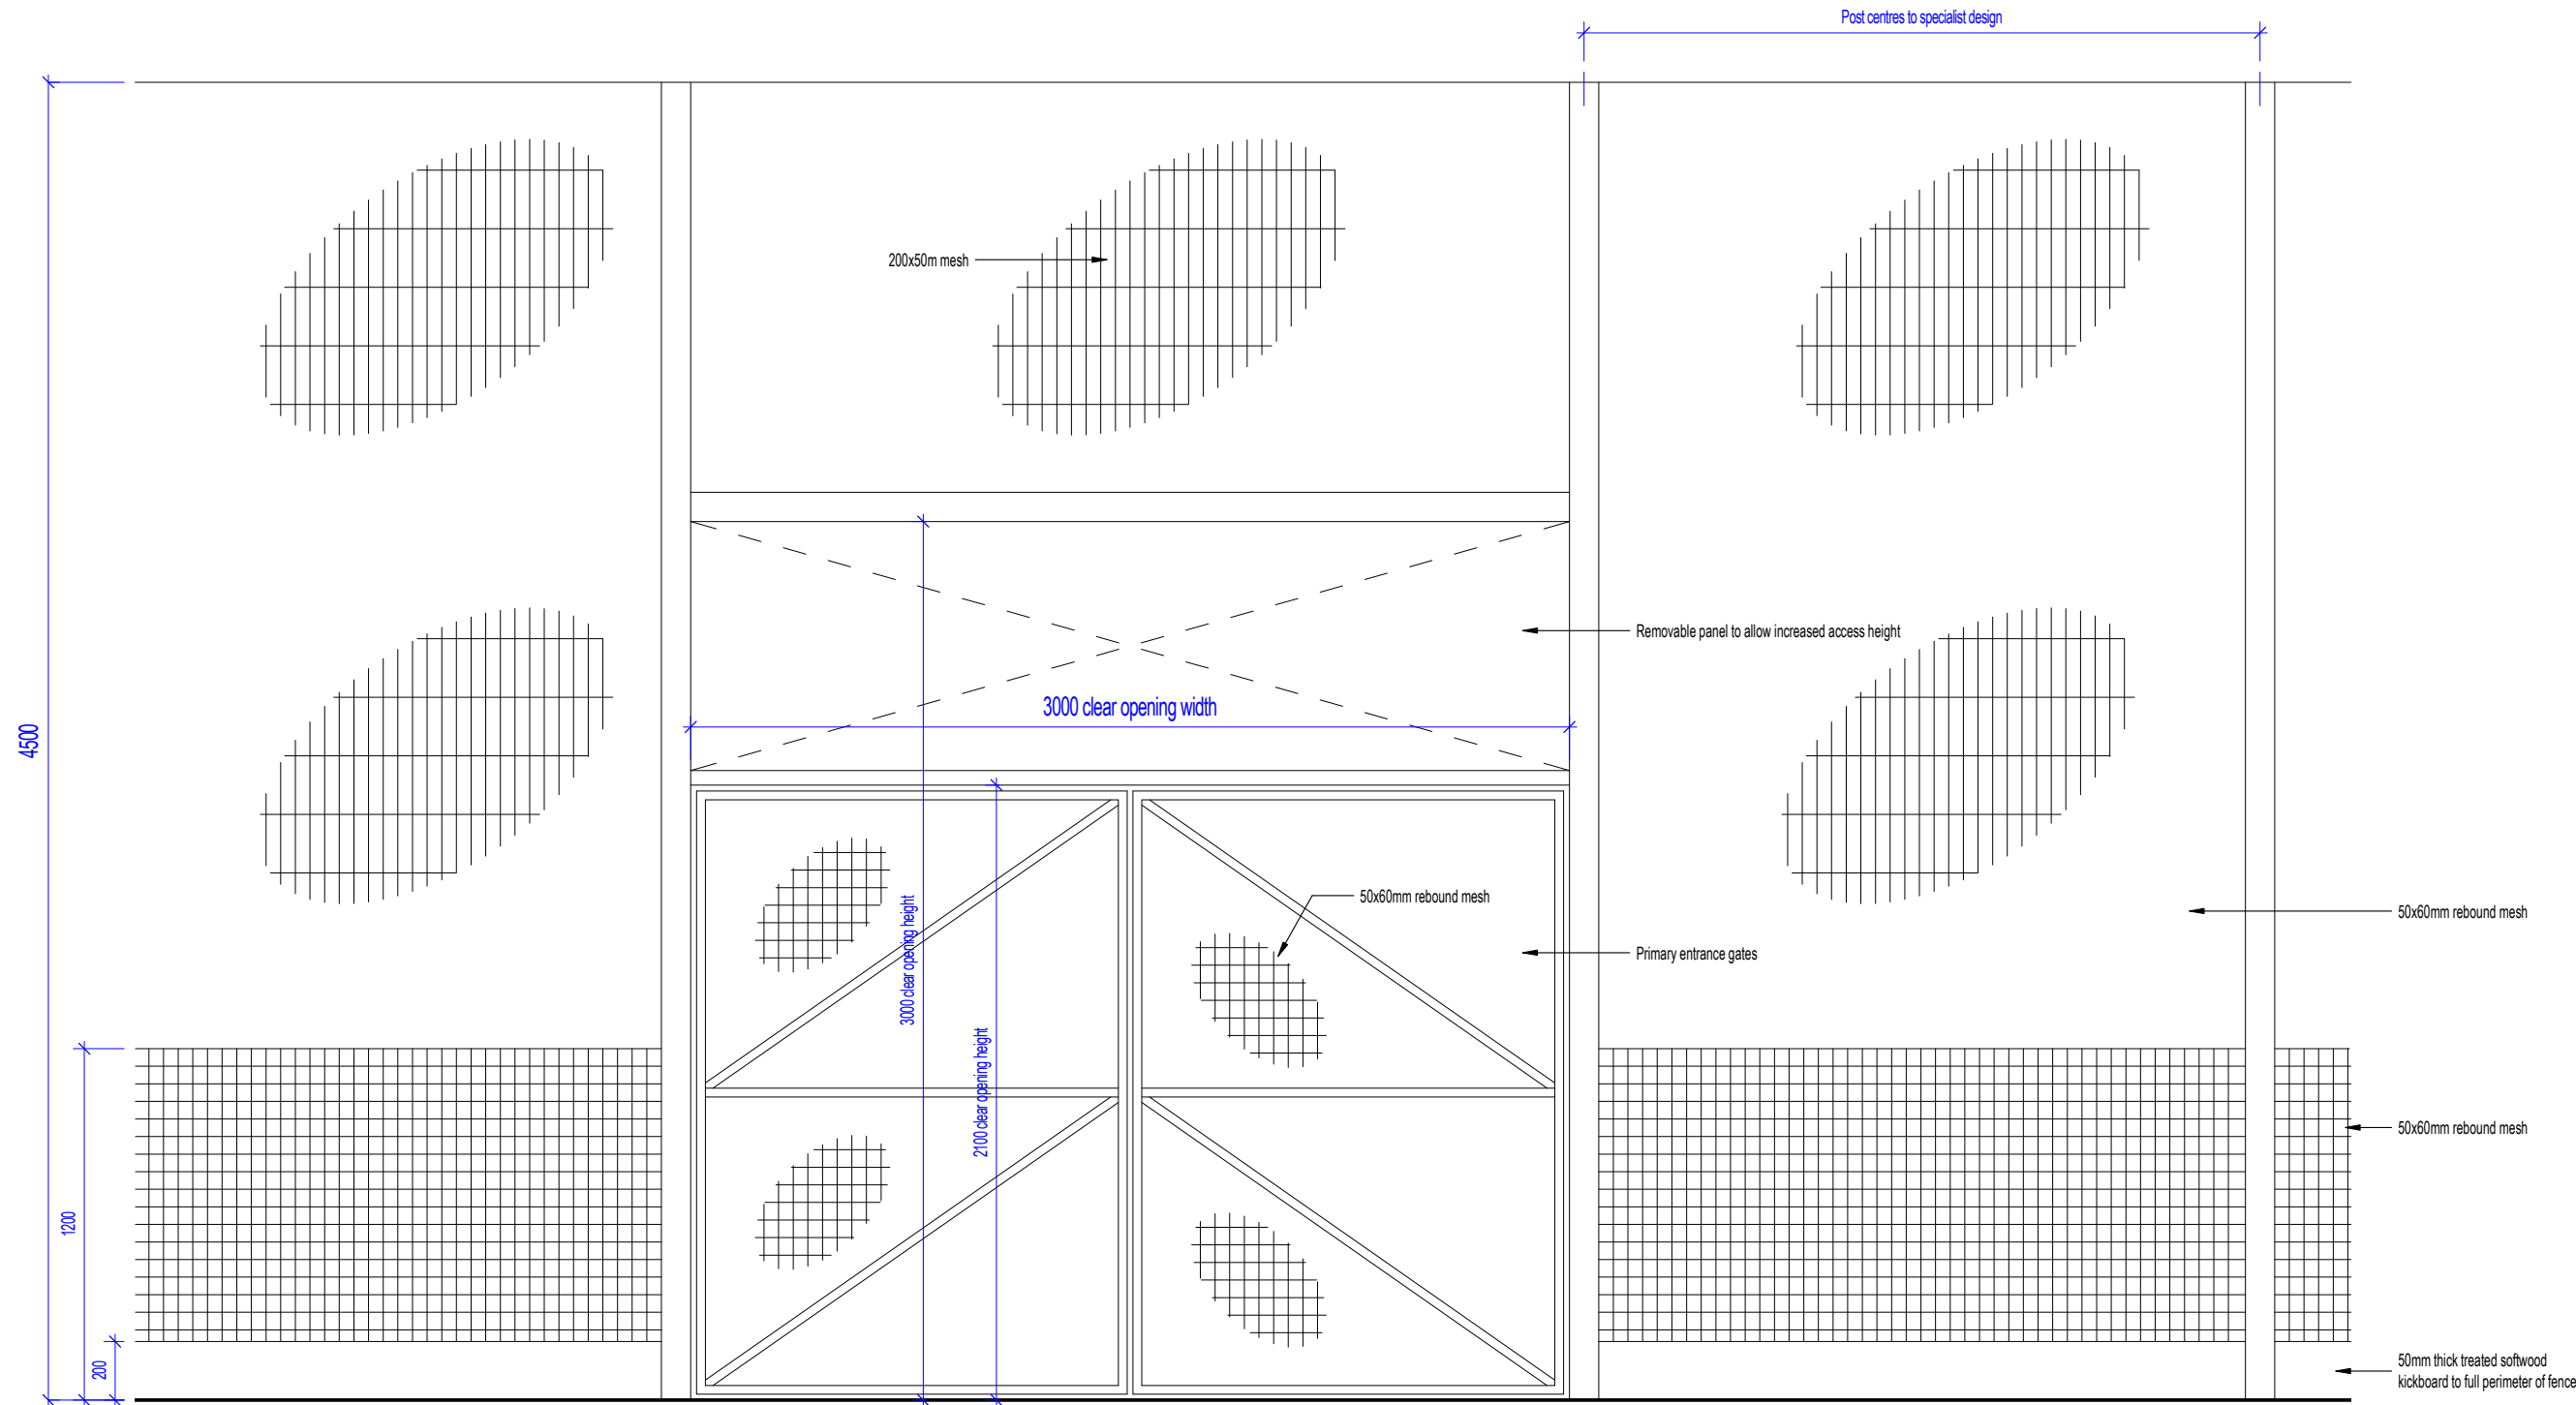

Elevation - Typical Perimeter Fencing
1 : 25


Construction (Design and Management) Regulations
Design risk assessments are carried out throughout the design stage of this project in accordance with company procedures and manuals. Where reasonably possible all areas of risk applicable to design and end use of the construction have been identified and then eliminated, mitigated or recorded as a residual risk. Note that general risks of which a competent designer or contractor should be aware are not included. This drawing is to be read in conjunction with the Pre-construction Information and all related documents prepared in accordance with the current Construction (Design and Management) Regulations 2015 and all applicable Health and Safety legislation as currently amended.

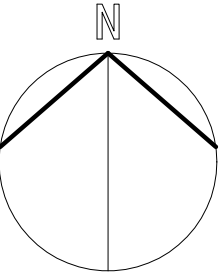

Legend:

- Existing red gravel surface
- Perimeter fence - 4.5m high Twinwire fence

P01	Issued for Planning Approval	RE CE CE	02/02/2022
P00	First Issue. Drawing issued for comment	RE CE CE	25/01/2022
REV.	DESCRIPTION DRAWN BY CHECKED BY APPROVED BY	DATE	
RIBA PLAN OF WORK 2013 WORKSTAGE	LEVEL OF MODEL DEFINITION (LoD)		
Stage 5 - Construction	LoD 4b - Coordinated Model		
PURPOSE OF ISSUE - SUITABLE FOR ...	BS1192 STATUS		
Design Intent Only	Status S2 - Information		

 

lawray architects
penseiri

CARDIFF 029 2052 8140
LONDON 0207 138 3560
WREXHAM 01978 357 887
www.lawray.co.uk
CLIENT
Neath Port Talbot Council

PROJECT TITLE
Ysgol Gymraeg Ystalyfera - Phase 3

DRAWING TITLE
Proposed Works to MUGA Pitch

PROJECT No 19194 SCALE @ A1
As indicated

DRAWING No	PROJECT	ORIGINATOR	VOLUME	LEVEL	TYPE	ROLE	NUMBER	REVISION
19194-001	YG-Y-LAW-X-X-DR-	A-900102	P01					

DO NOT SCALE
Any discrepancy or query concerning this drawing should be referred to the Architect
Copyright © LAWRA Y LIMITED
Registered Office: Greenmeadow Springs, 1 Cae Gwynn, Trefyni, CARDIFF CF15 7AB
Reg. Co. No. 2724178, VAT Reg. No. 134 2148 06