


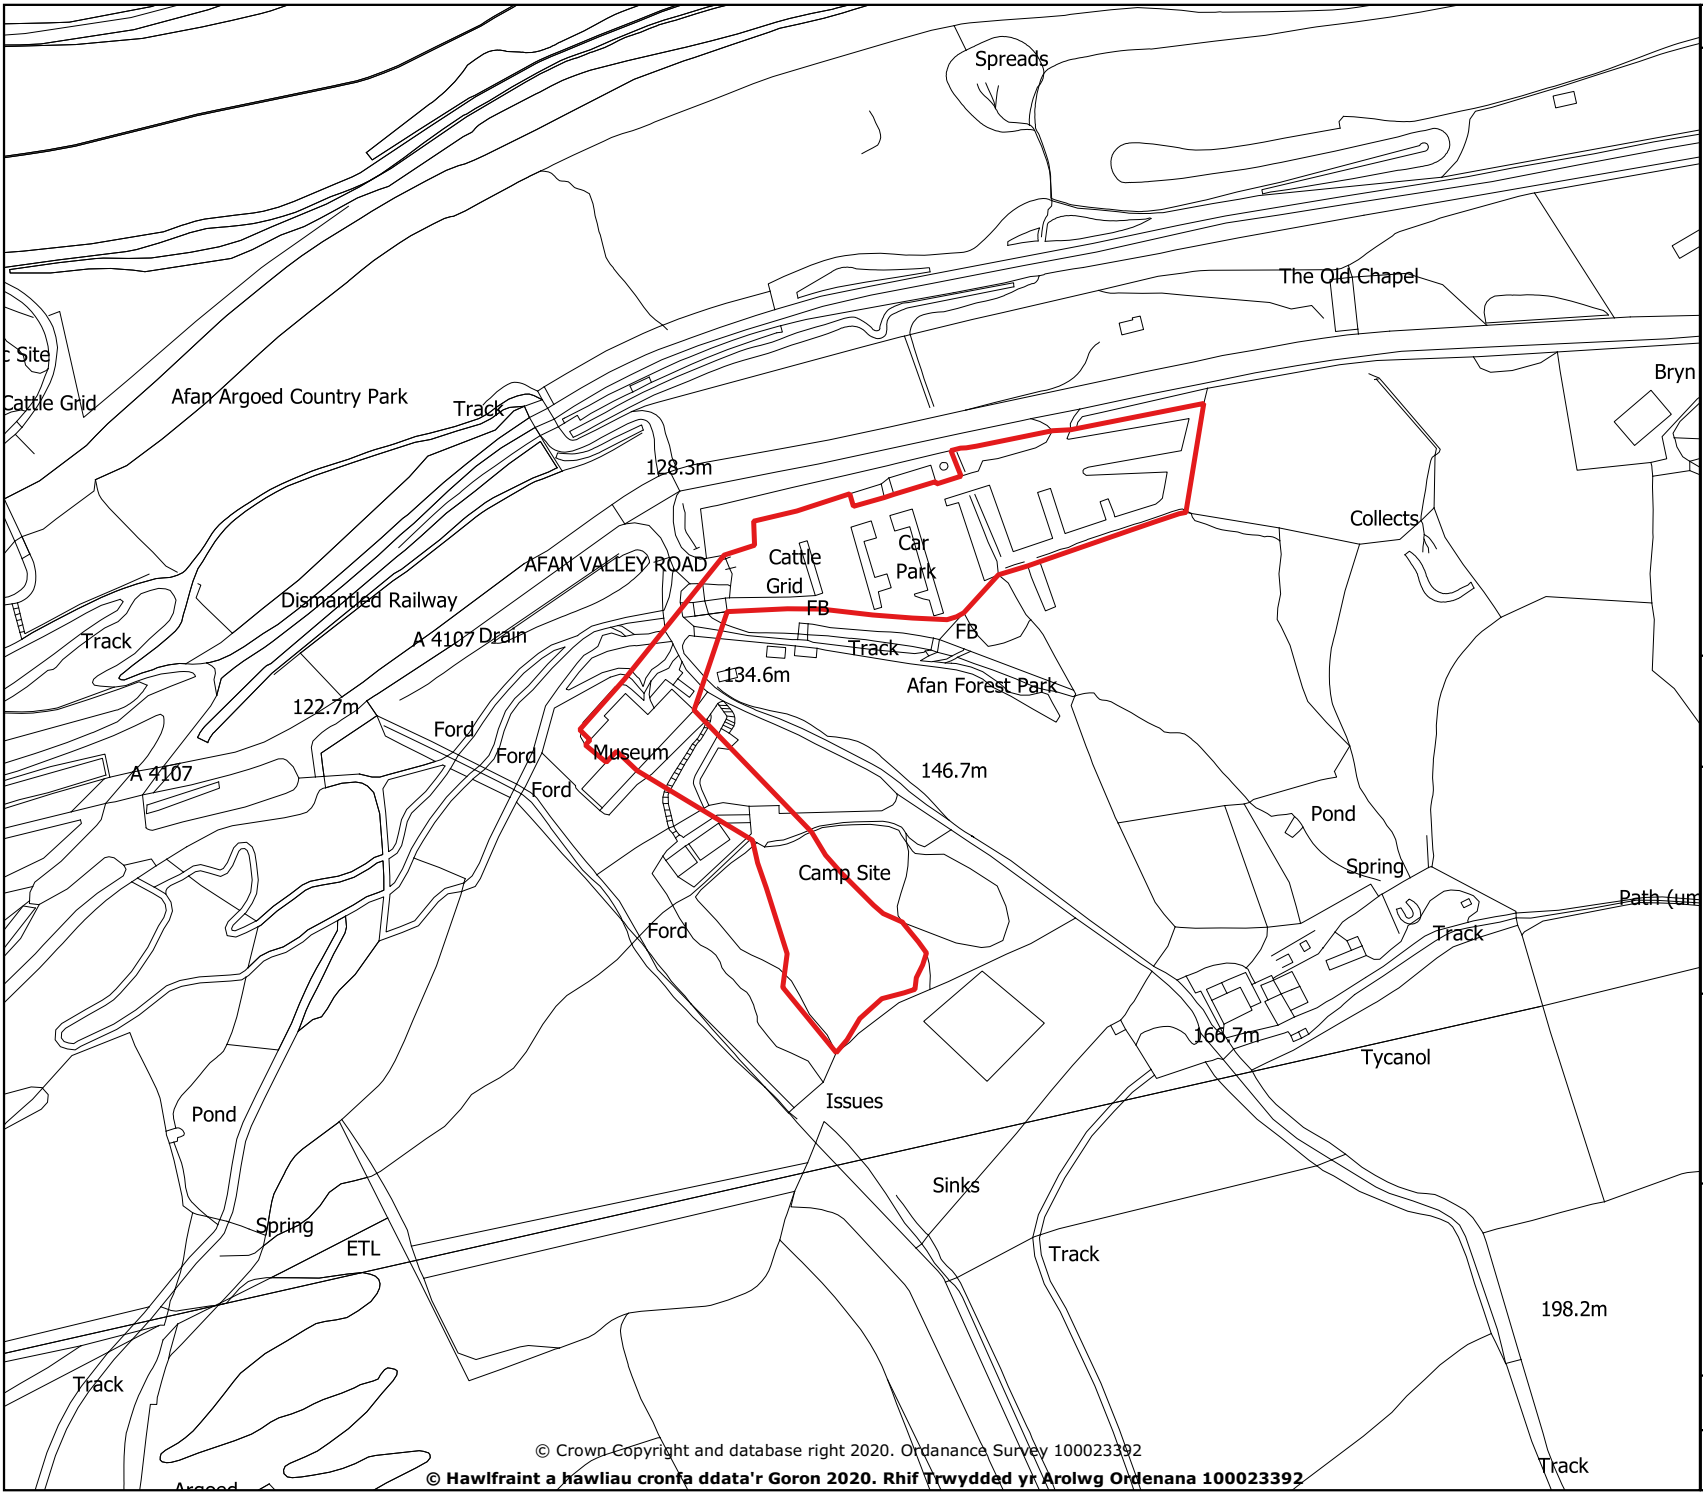

NOTES **NODIADAU**



Neath Port Talbot
Castell-nedd Port Talbot
County Borough Council Cyngor Bwrdeistref Sirol

Property & Regeneration
Eiddo ac Adfywio

Nicola Pearce B.Sc (Hons)
Dip TP, MRTPI
Director of Environment
The Quays, Brunel Way
Baglan Energy Park
Neath SA11 2GG
www.npt.gov.uk

Nicola Pearce B.Sc (Hons)
Dip TP, MRTPI
Cyfarwyddwr Yr Amgylchedd
Y Ceiau, Ffordd Brunel
Parc Ynni Baglan
Castell-nedd SA11 2GG

Project **Prosiect**

Location Plan

Drawing Title **Teitl Lluniadu**

Afan Argoed Country Park
Afan Valley Road
SA13 3HG

Scales **Dafol**
A4 @ 1:2500

Drawing No. **Rhif gan Dynnu**
21-0797N



Rev.
Adolygu

© Crown Copyright and database right 2020. Ordnance Survey 100023392
© Hawlfraint a hawliau cronfa ddata'r Goron 2020. Rhif Trwydded yr Arolwg Ordnana 100023392