



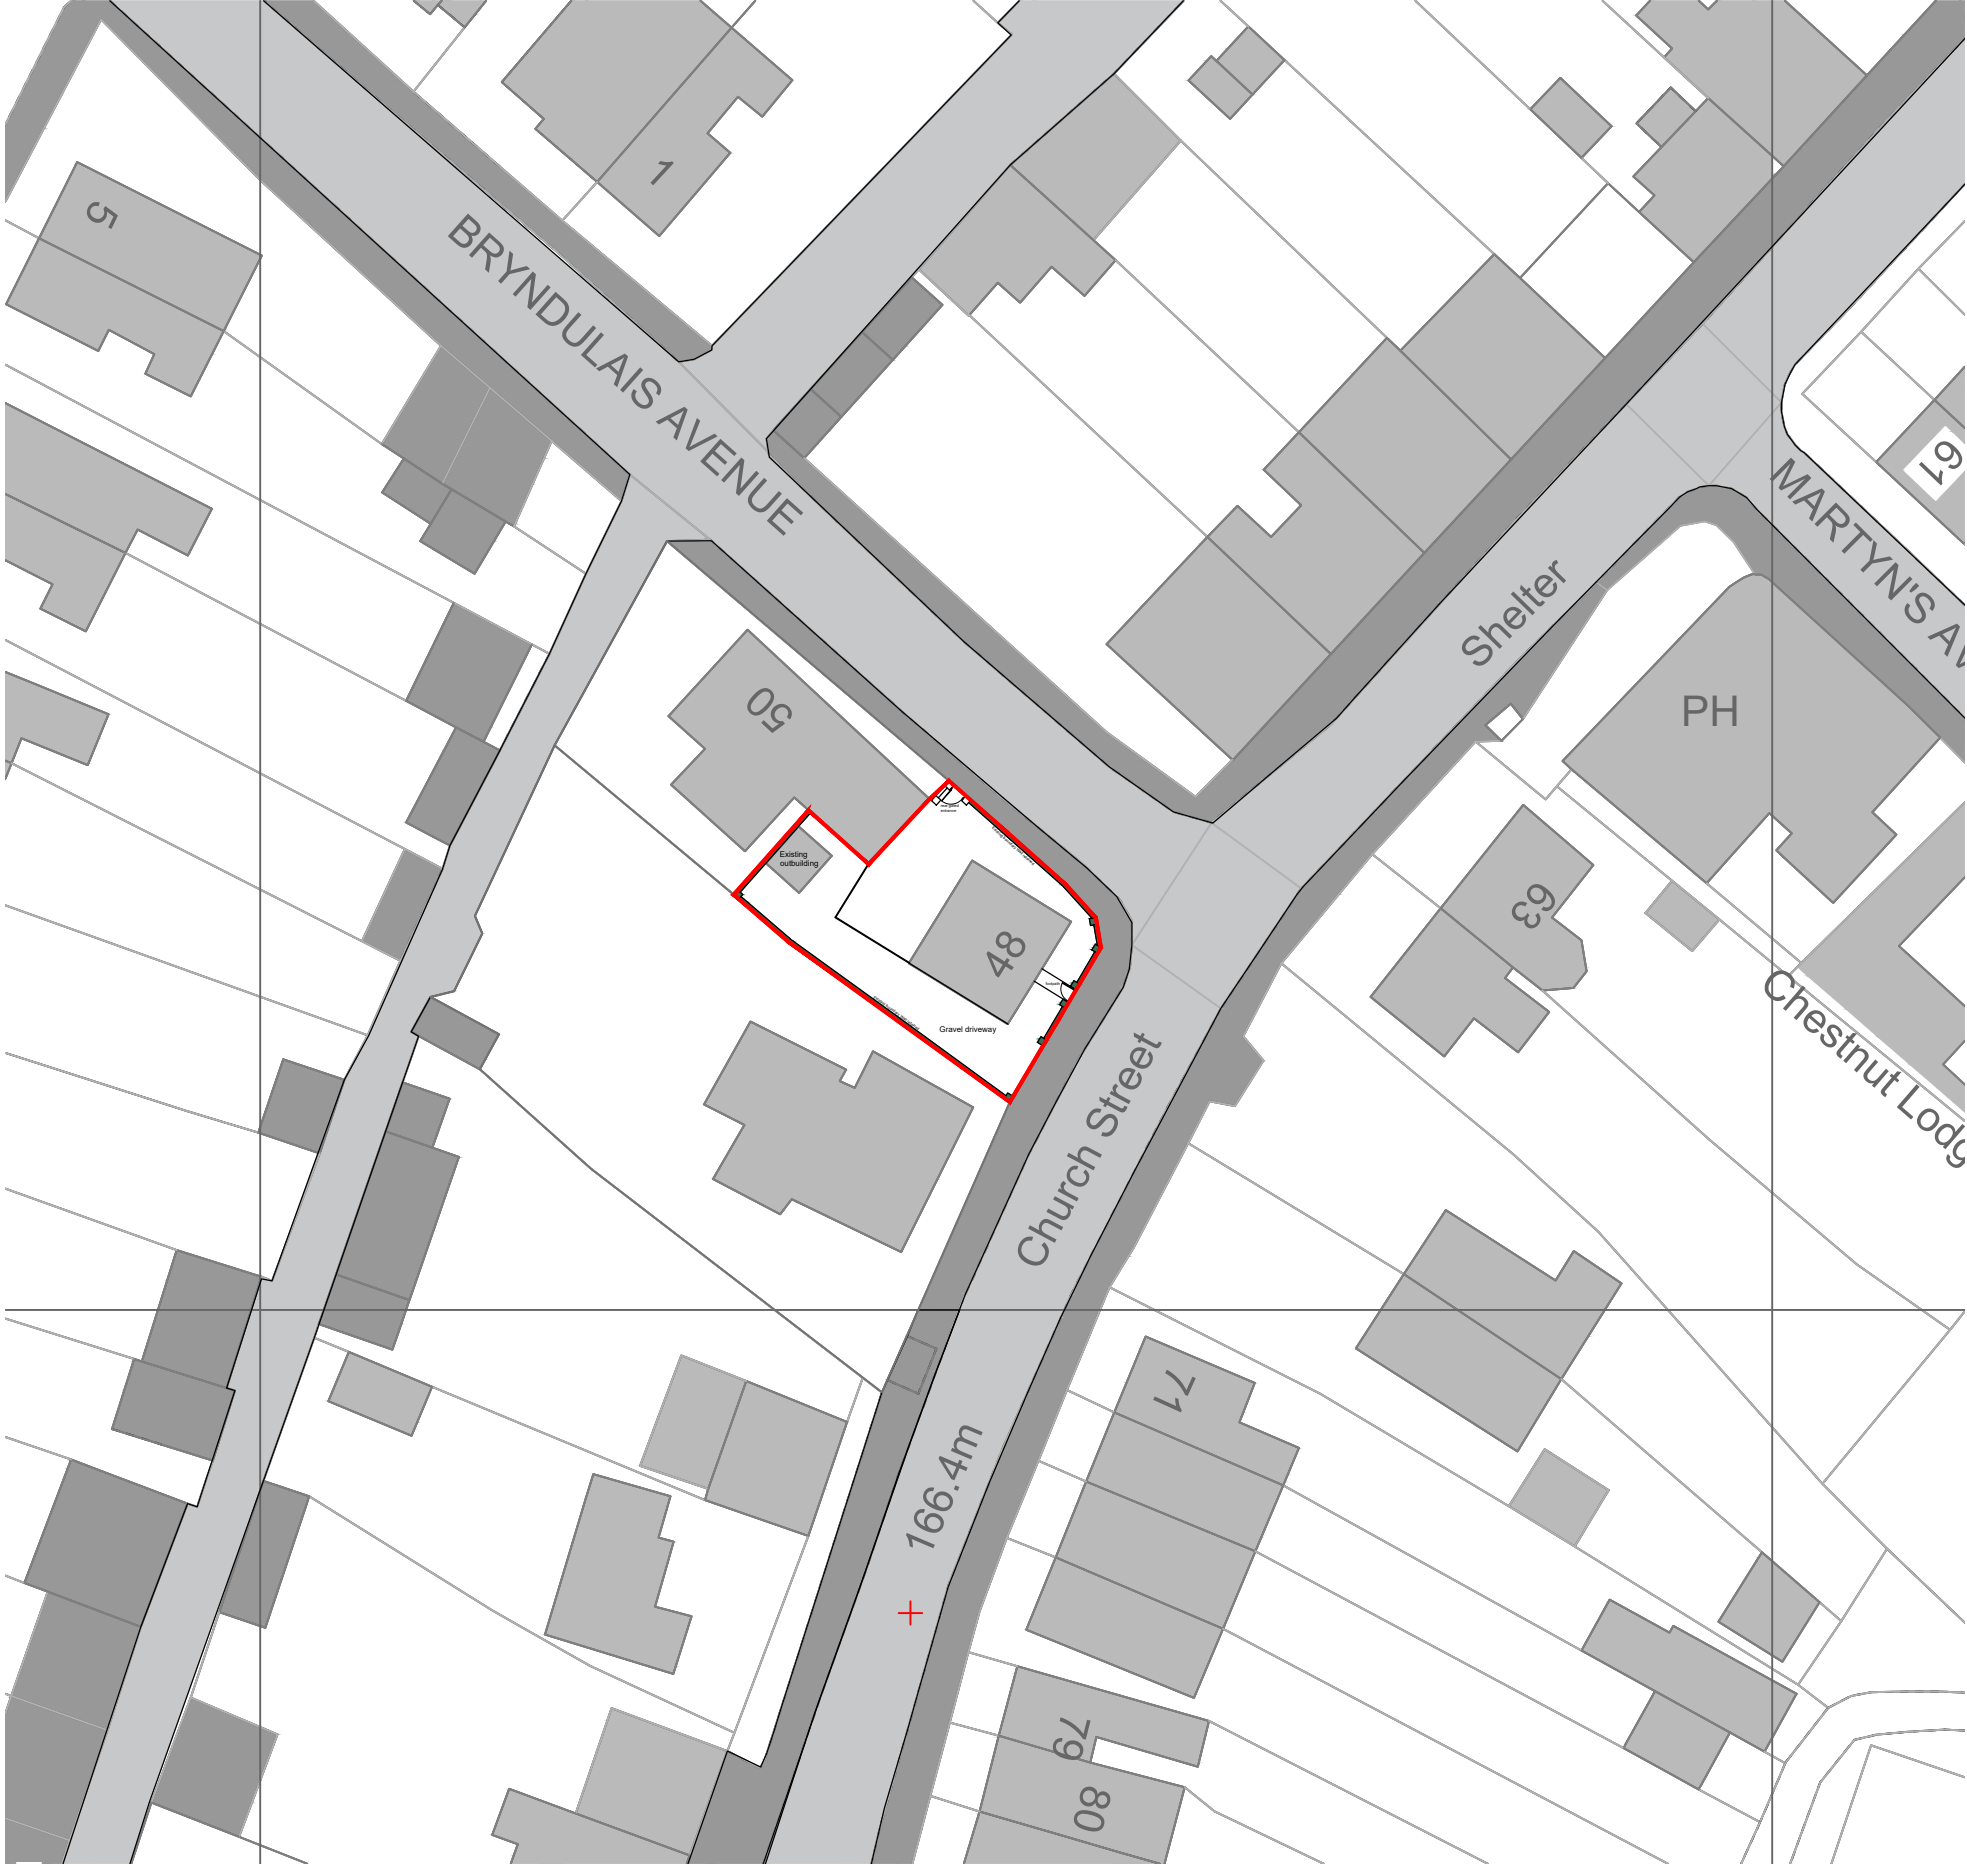

Site location Plan
SCALE: 1:500

Scale 1:500

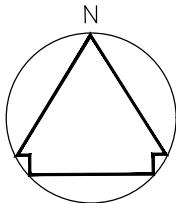

Site location Plan
SCALE: 1:1250

REV:	DESCRIPTION:	BY:	DATE:
	STATUS:		

PLANNING

HAFOD DESIGN LTD
Architectural Services

Hafod Design Ltd
07830 296758
craig@hafoddesign.co.uk
www.hafoddesign.co.uk

CLIENT:
Mr Tom Norton
No 48 Church Road
Seven Sisters
SA10 9DT

SITE:
**No 48 Church Road
Refurbishment and Extension**

TITLE:
Site location plan

SCALE AT A3: 1:500 / 1:1250	DATE: 01.02.22	DRAWN: CW	CHECKED: CW
PROJECT NO: haf_121	DRAWING NO: 121_SP01	REVISION: -	