
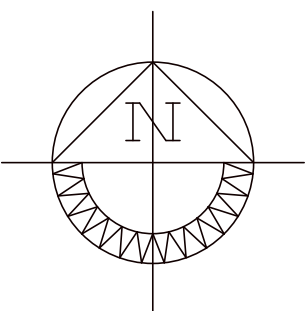


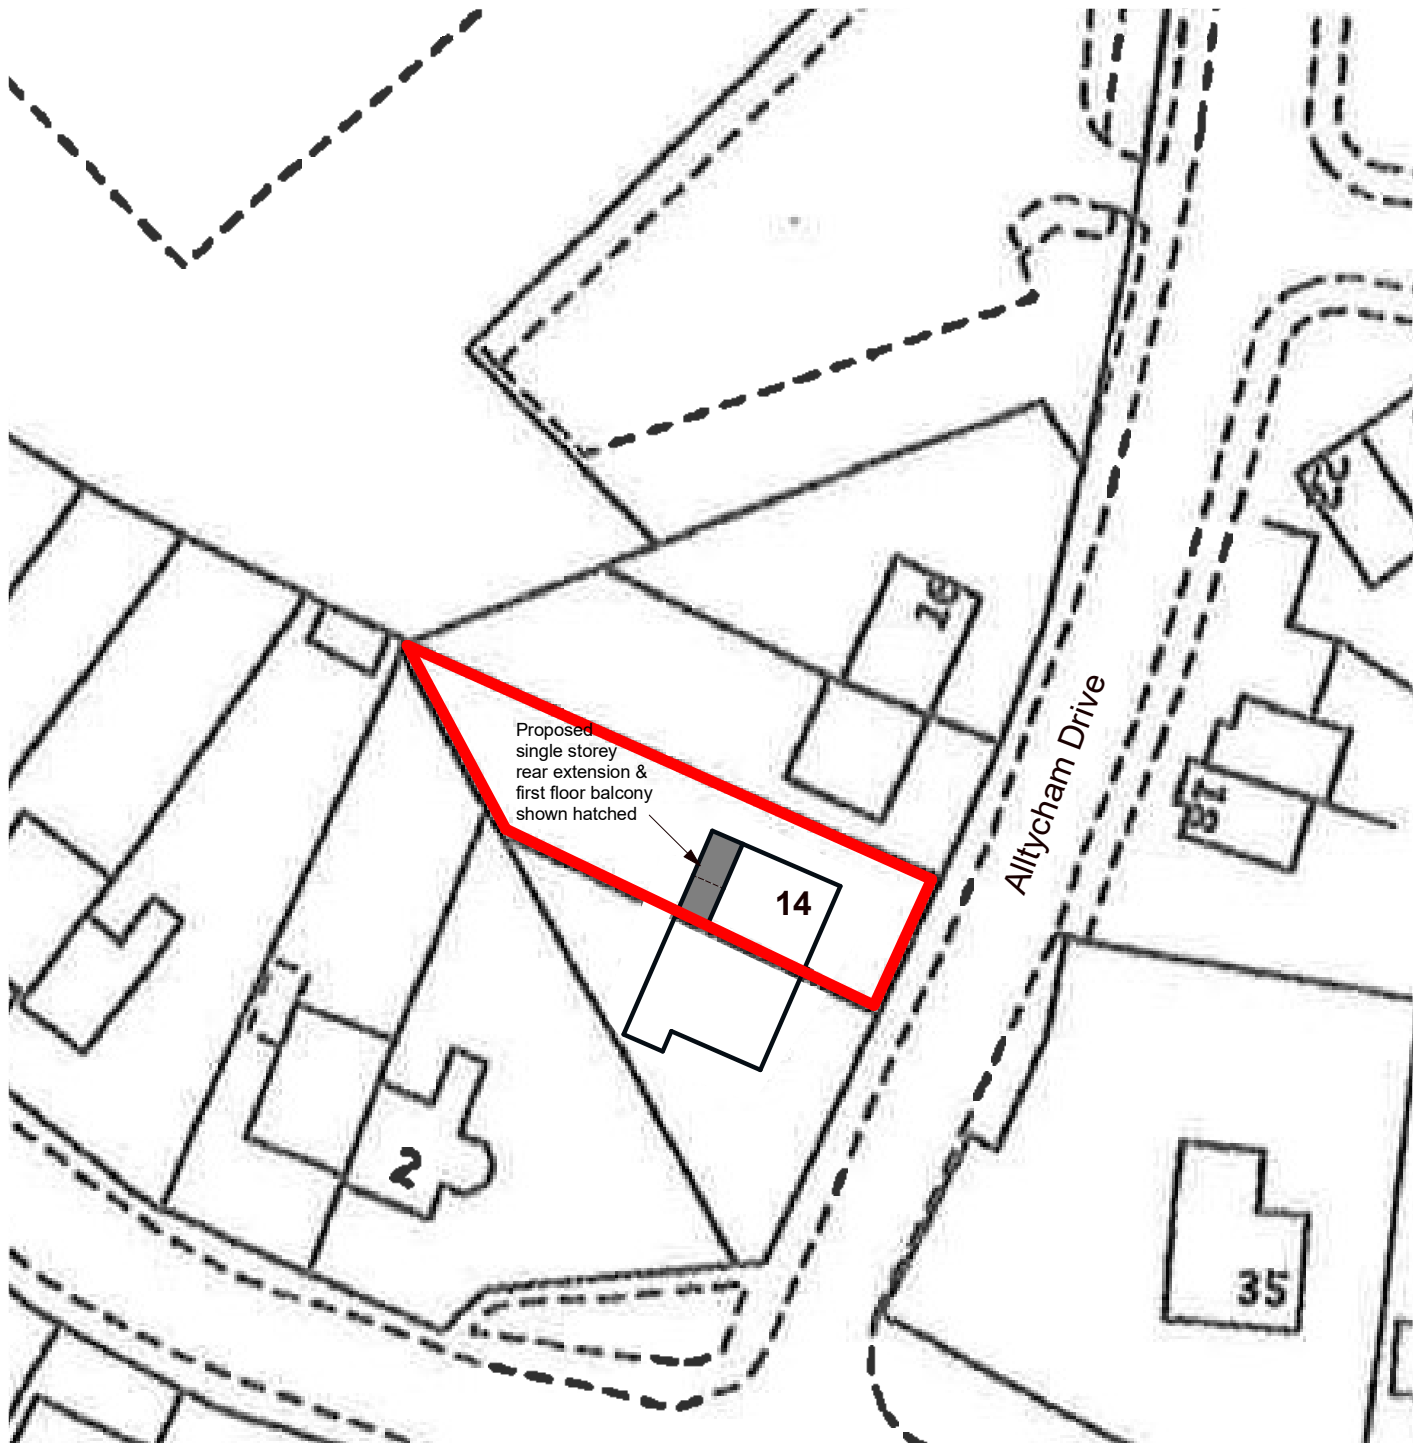

14, ALLTYCHAM DRIVE, PONTARDAWE, SWANSEA
Mr Nick Cox

SCHEME DESIGN: Proposed Block Plan

2205-04

1:500 @ A4

February 2022

