


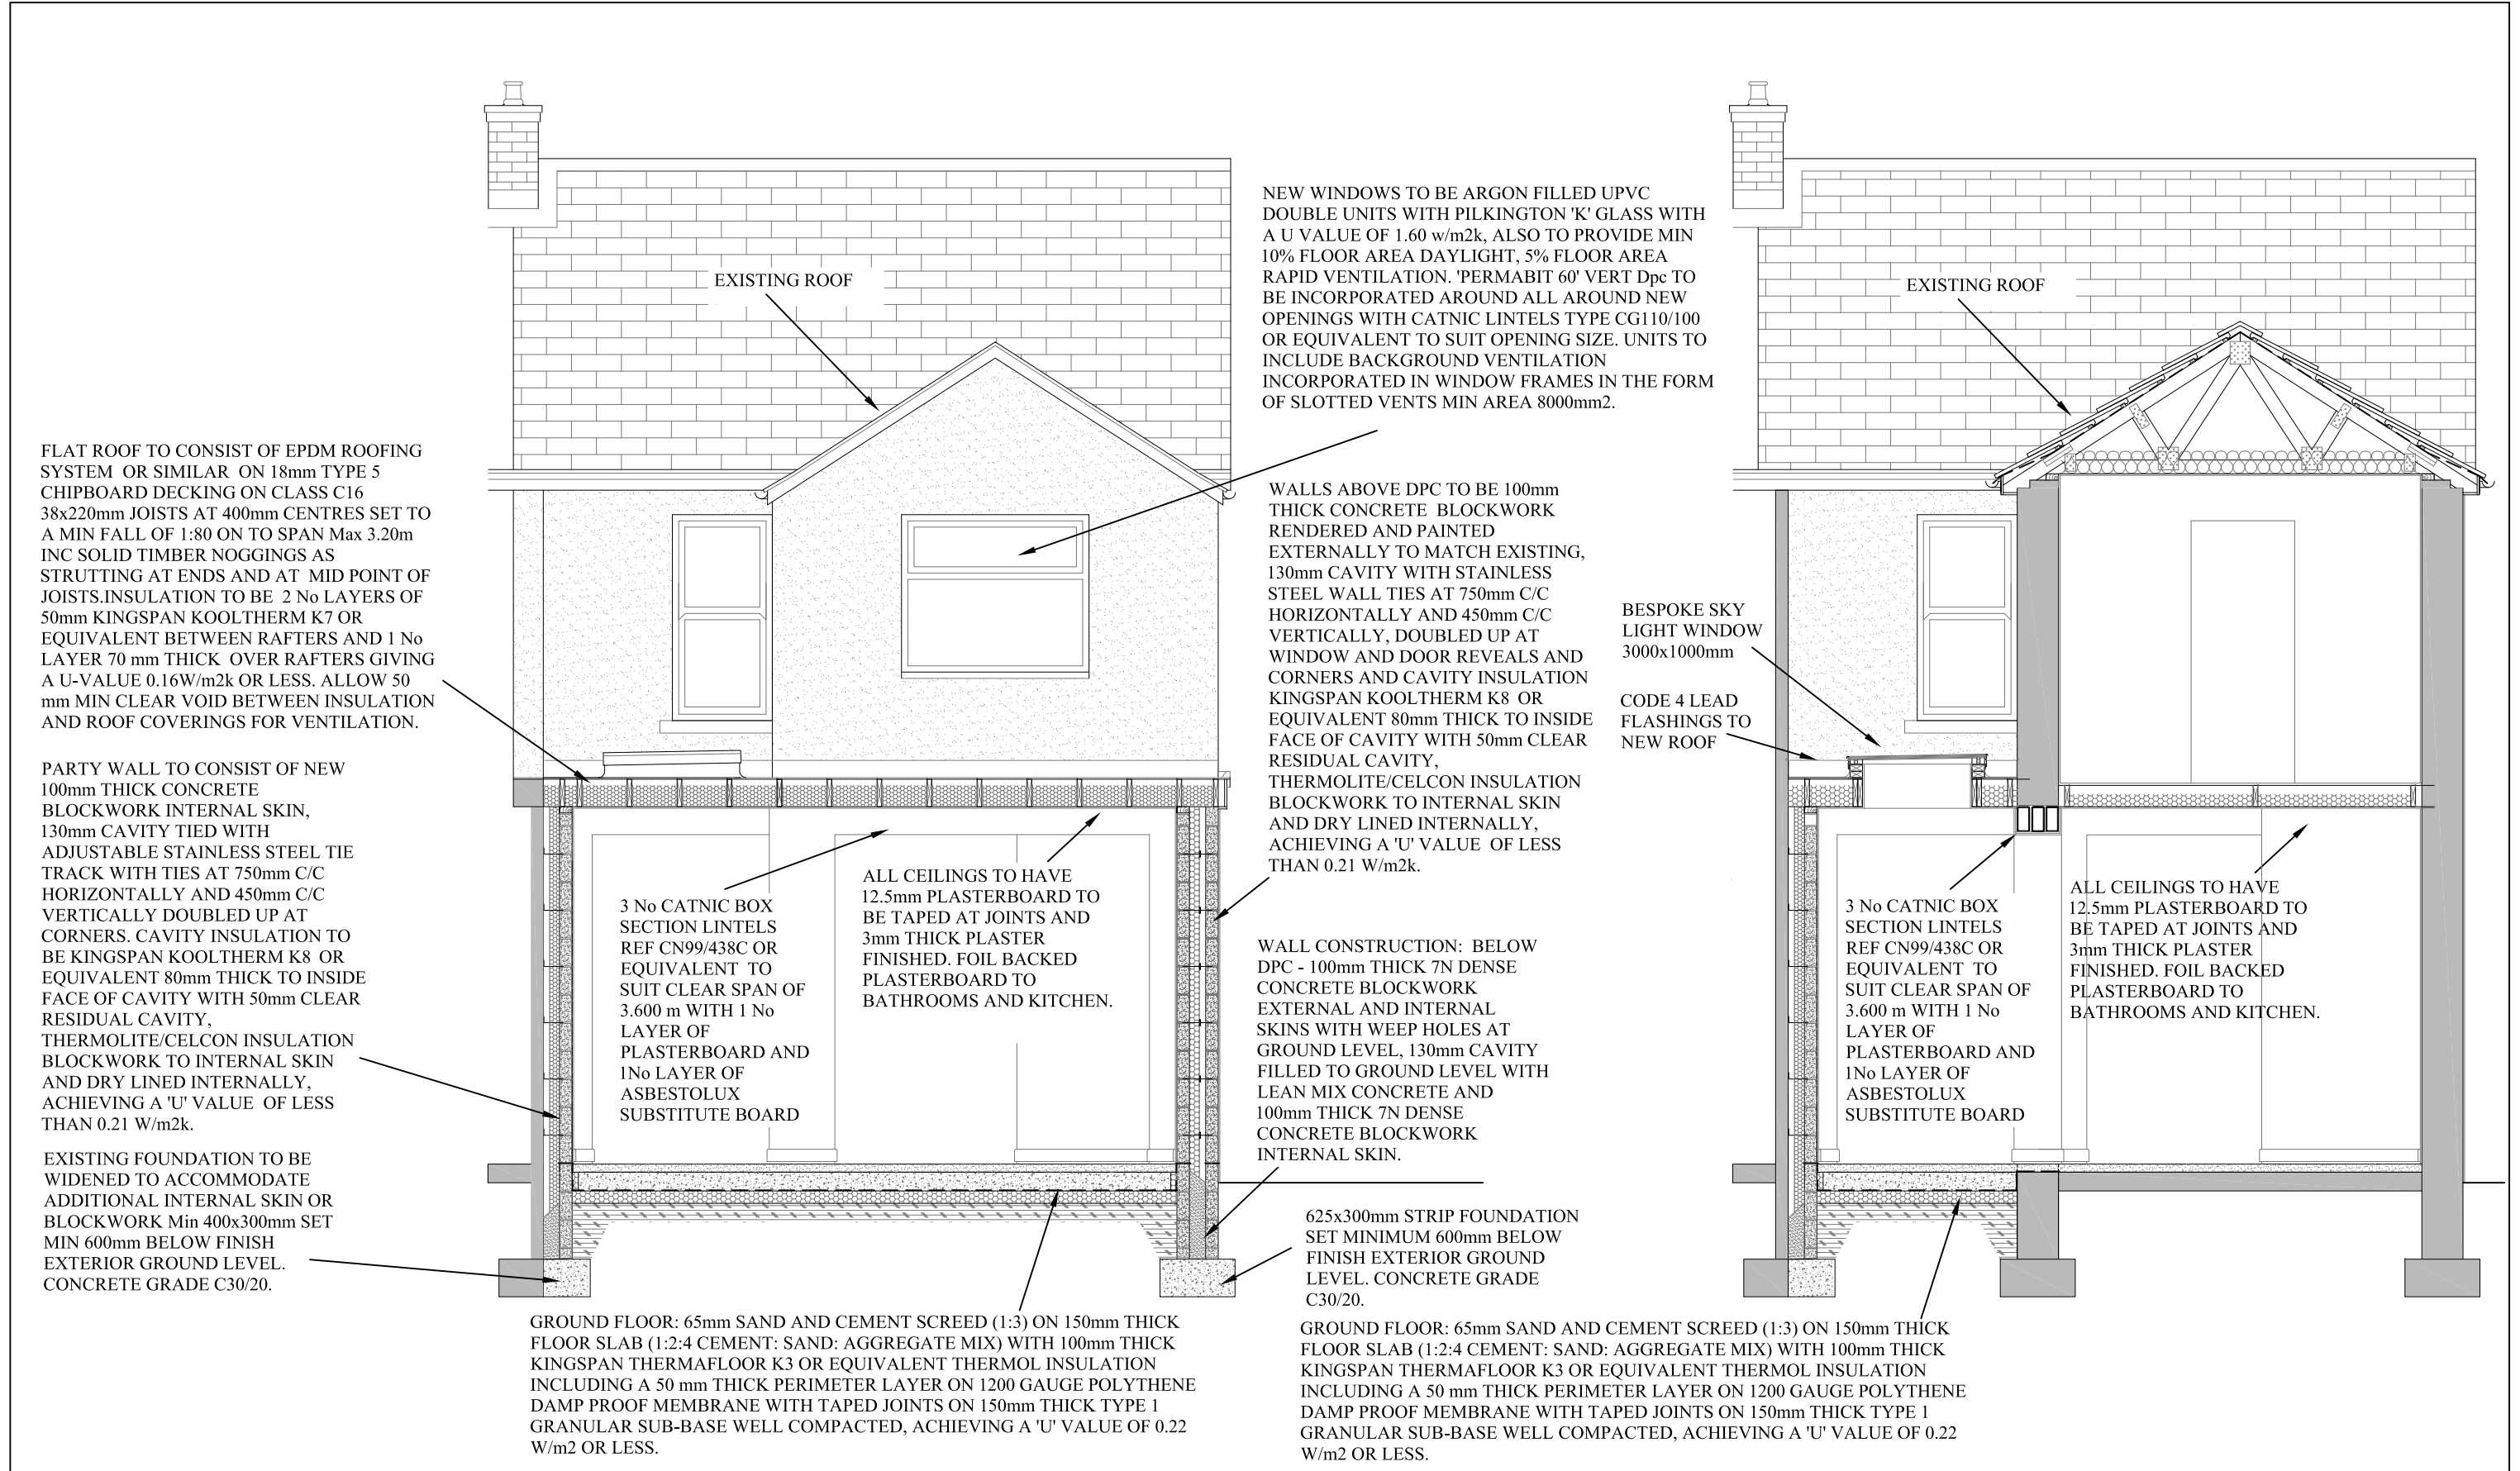

CROSS SECTION B-B

CROSS SECTION A-A

project title	drawing title	scale	date	drawn	checked
PROPOSED EXTENSIONS AT 15 CADOXTON TERRACE, CADOXTON	CROSS SECTIONAL DETAILS	1:50@A3	Nov'21	MAJ	
		project ref.	drawing no.	108	rev.

NOTE:-
ALL DIMENSIONS IN MILLIMETRES UNLESS SHOWN OTHERWISE.