
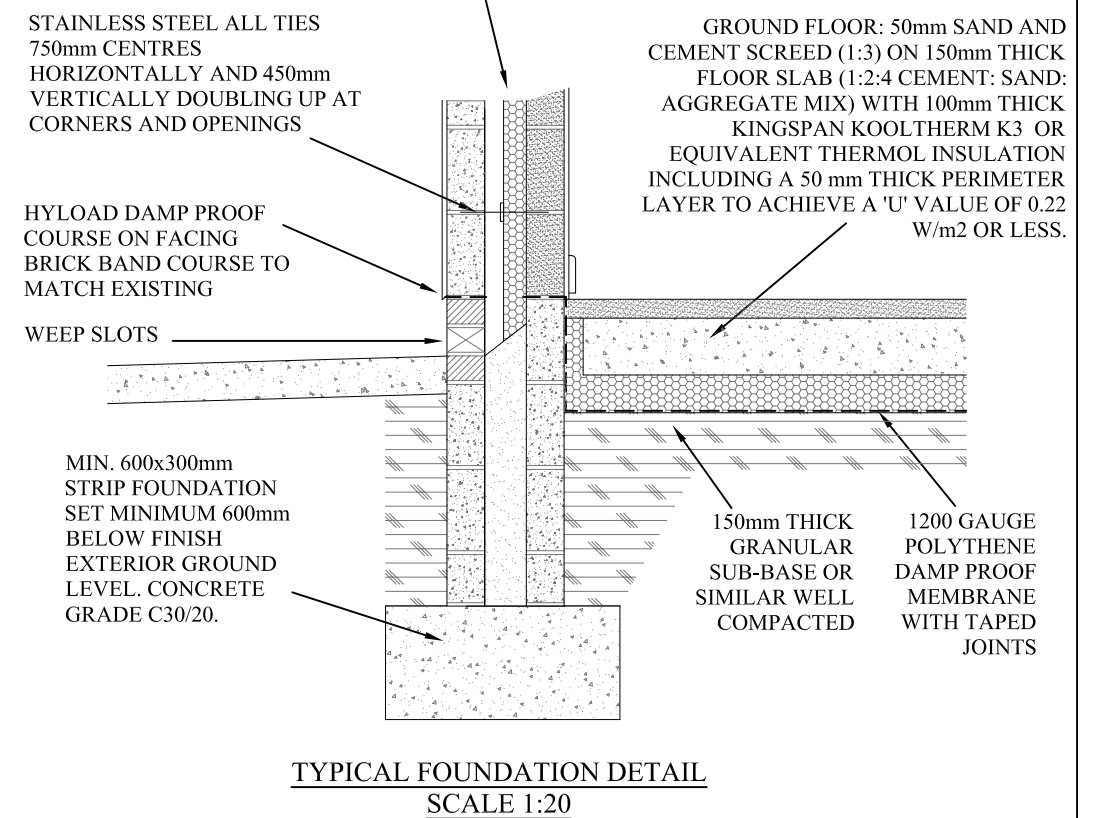
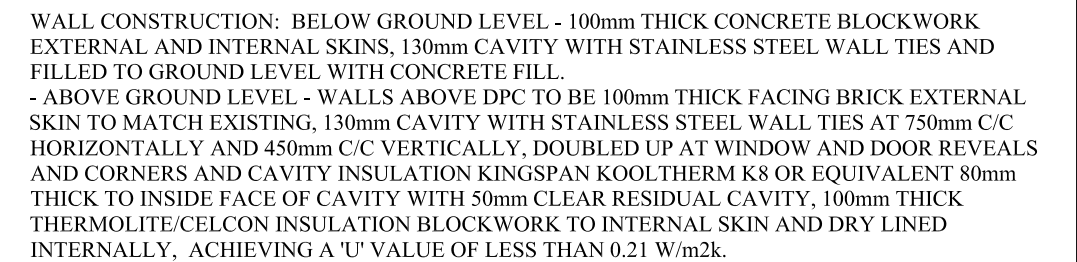
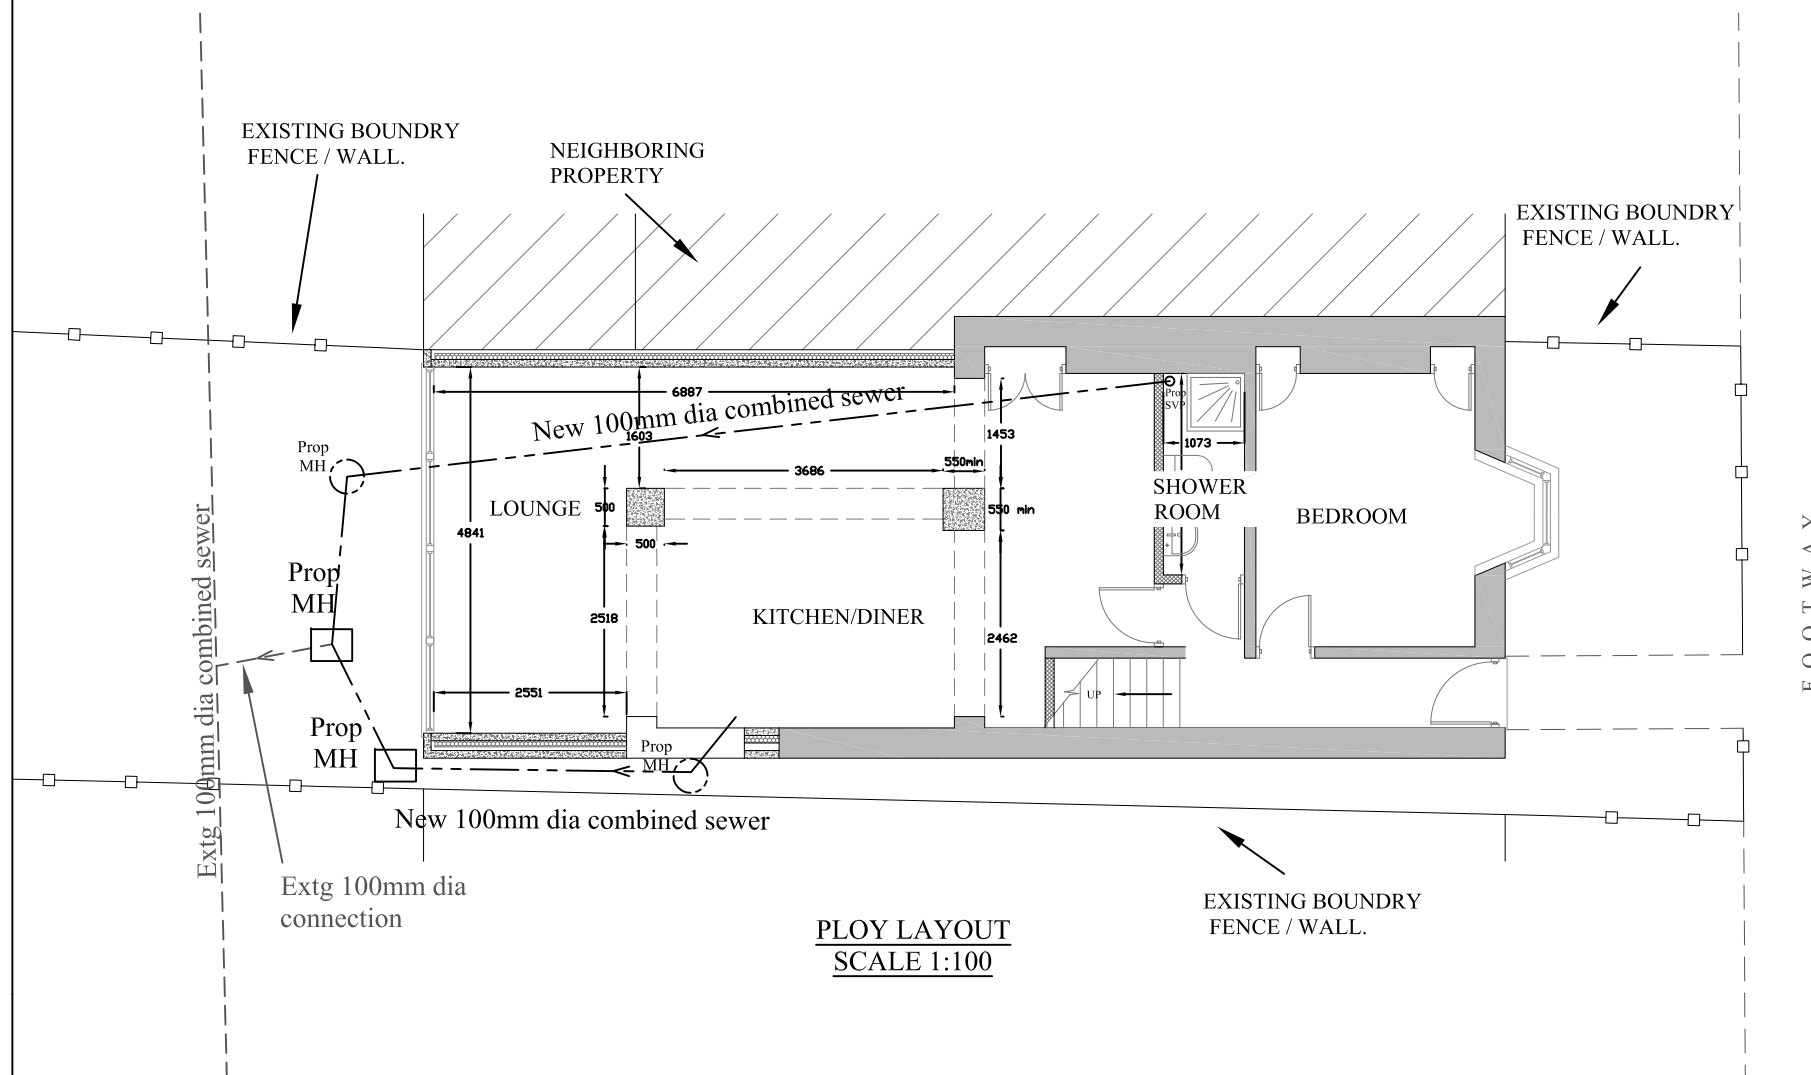
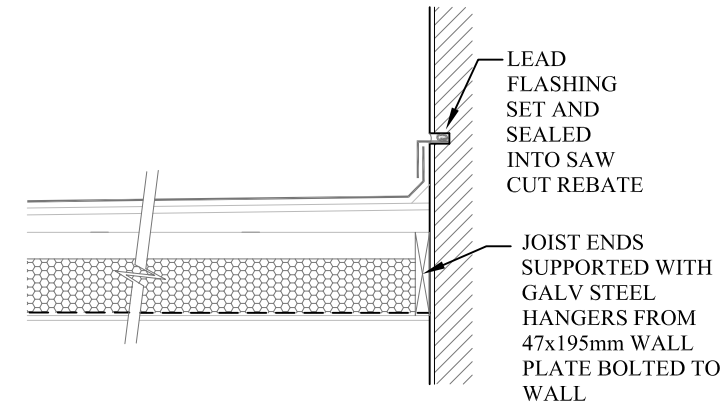


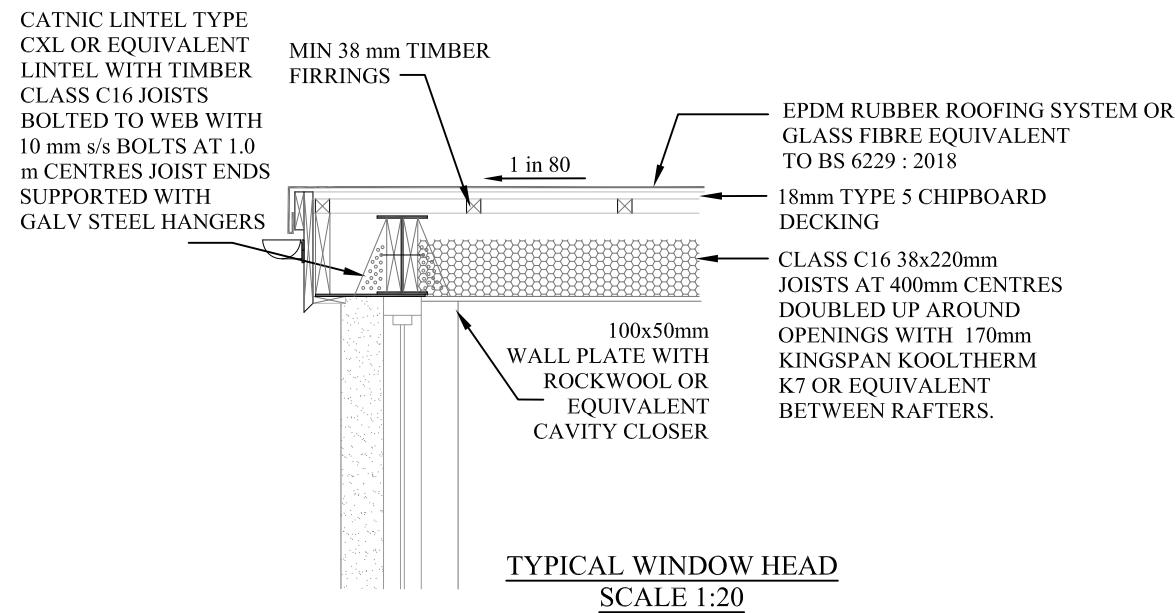

NOTE:-
ALL DIMENSIONS IN MILLIMETRES UNLESS SHOWN OTHERWISE.

project title	drawing title	scale As Shown	date Nov'21	drawn MAJ	checked
PROPOSED EXTENSIONS AT 15 CADOXTON TERRACE, CADOXTON	PROPOSED PLOT LAYOUT, DRAINAGE AND DETAILS	project ref.	drawing no. 107	rev.	