

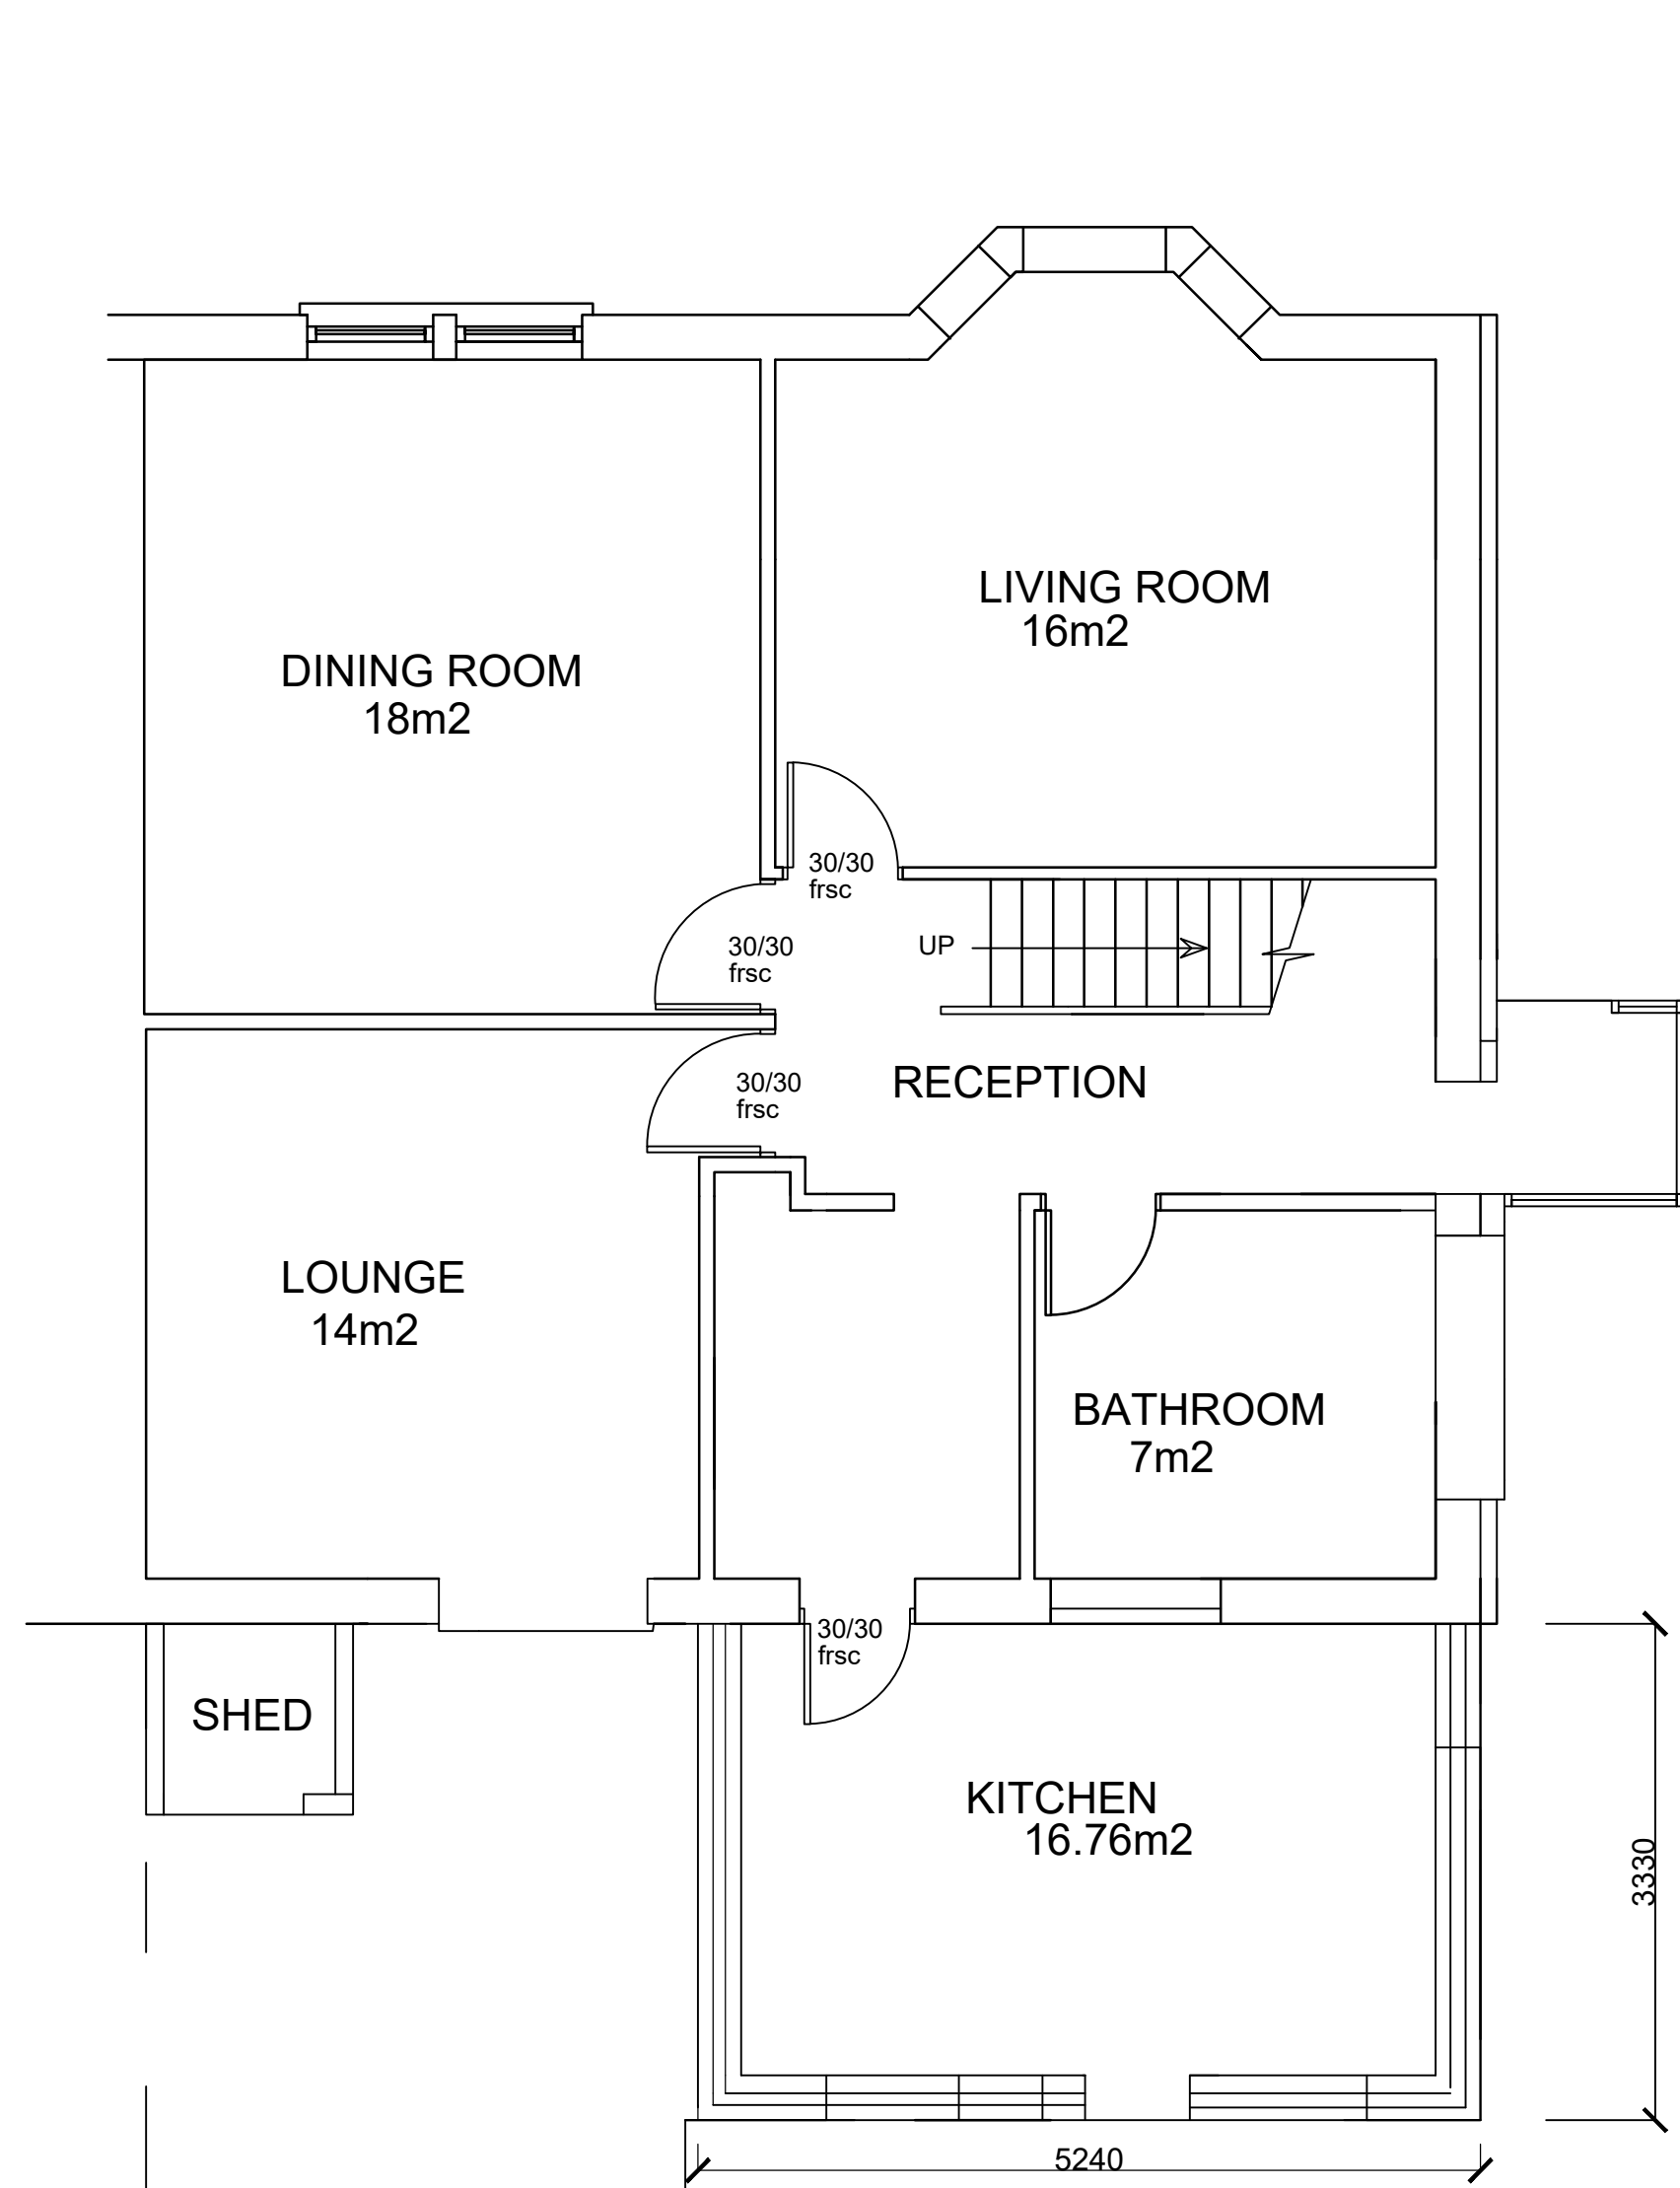


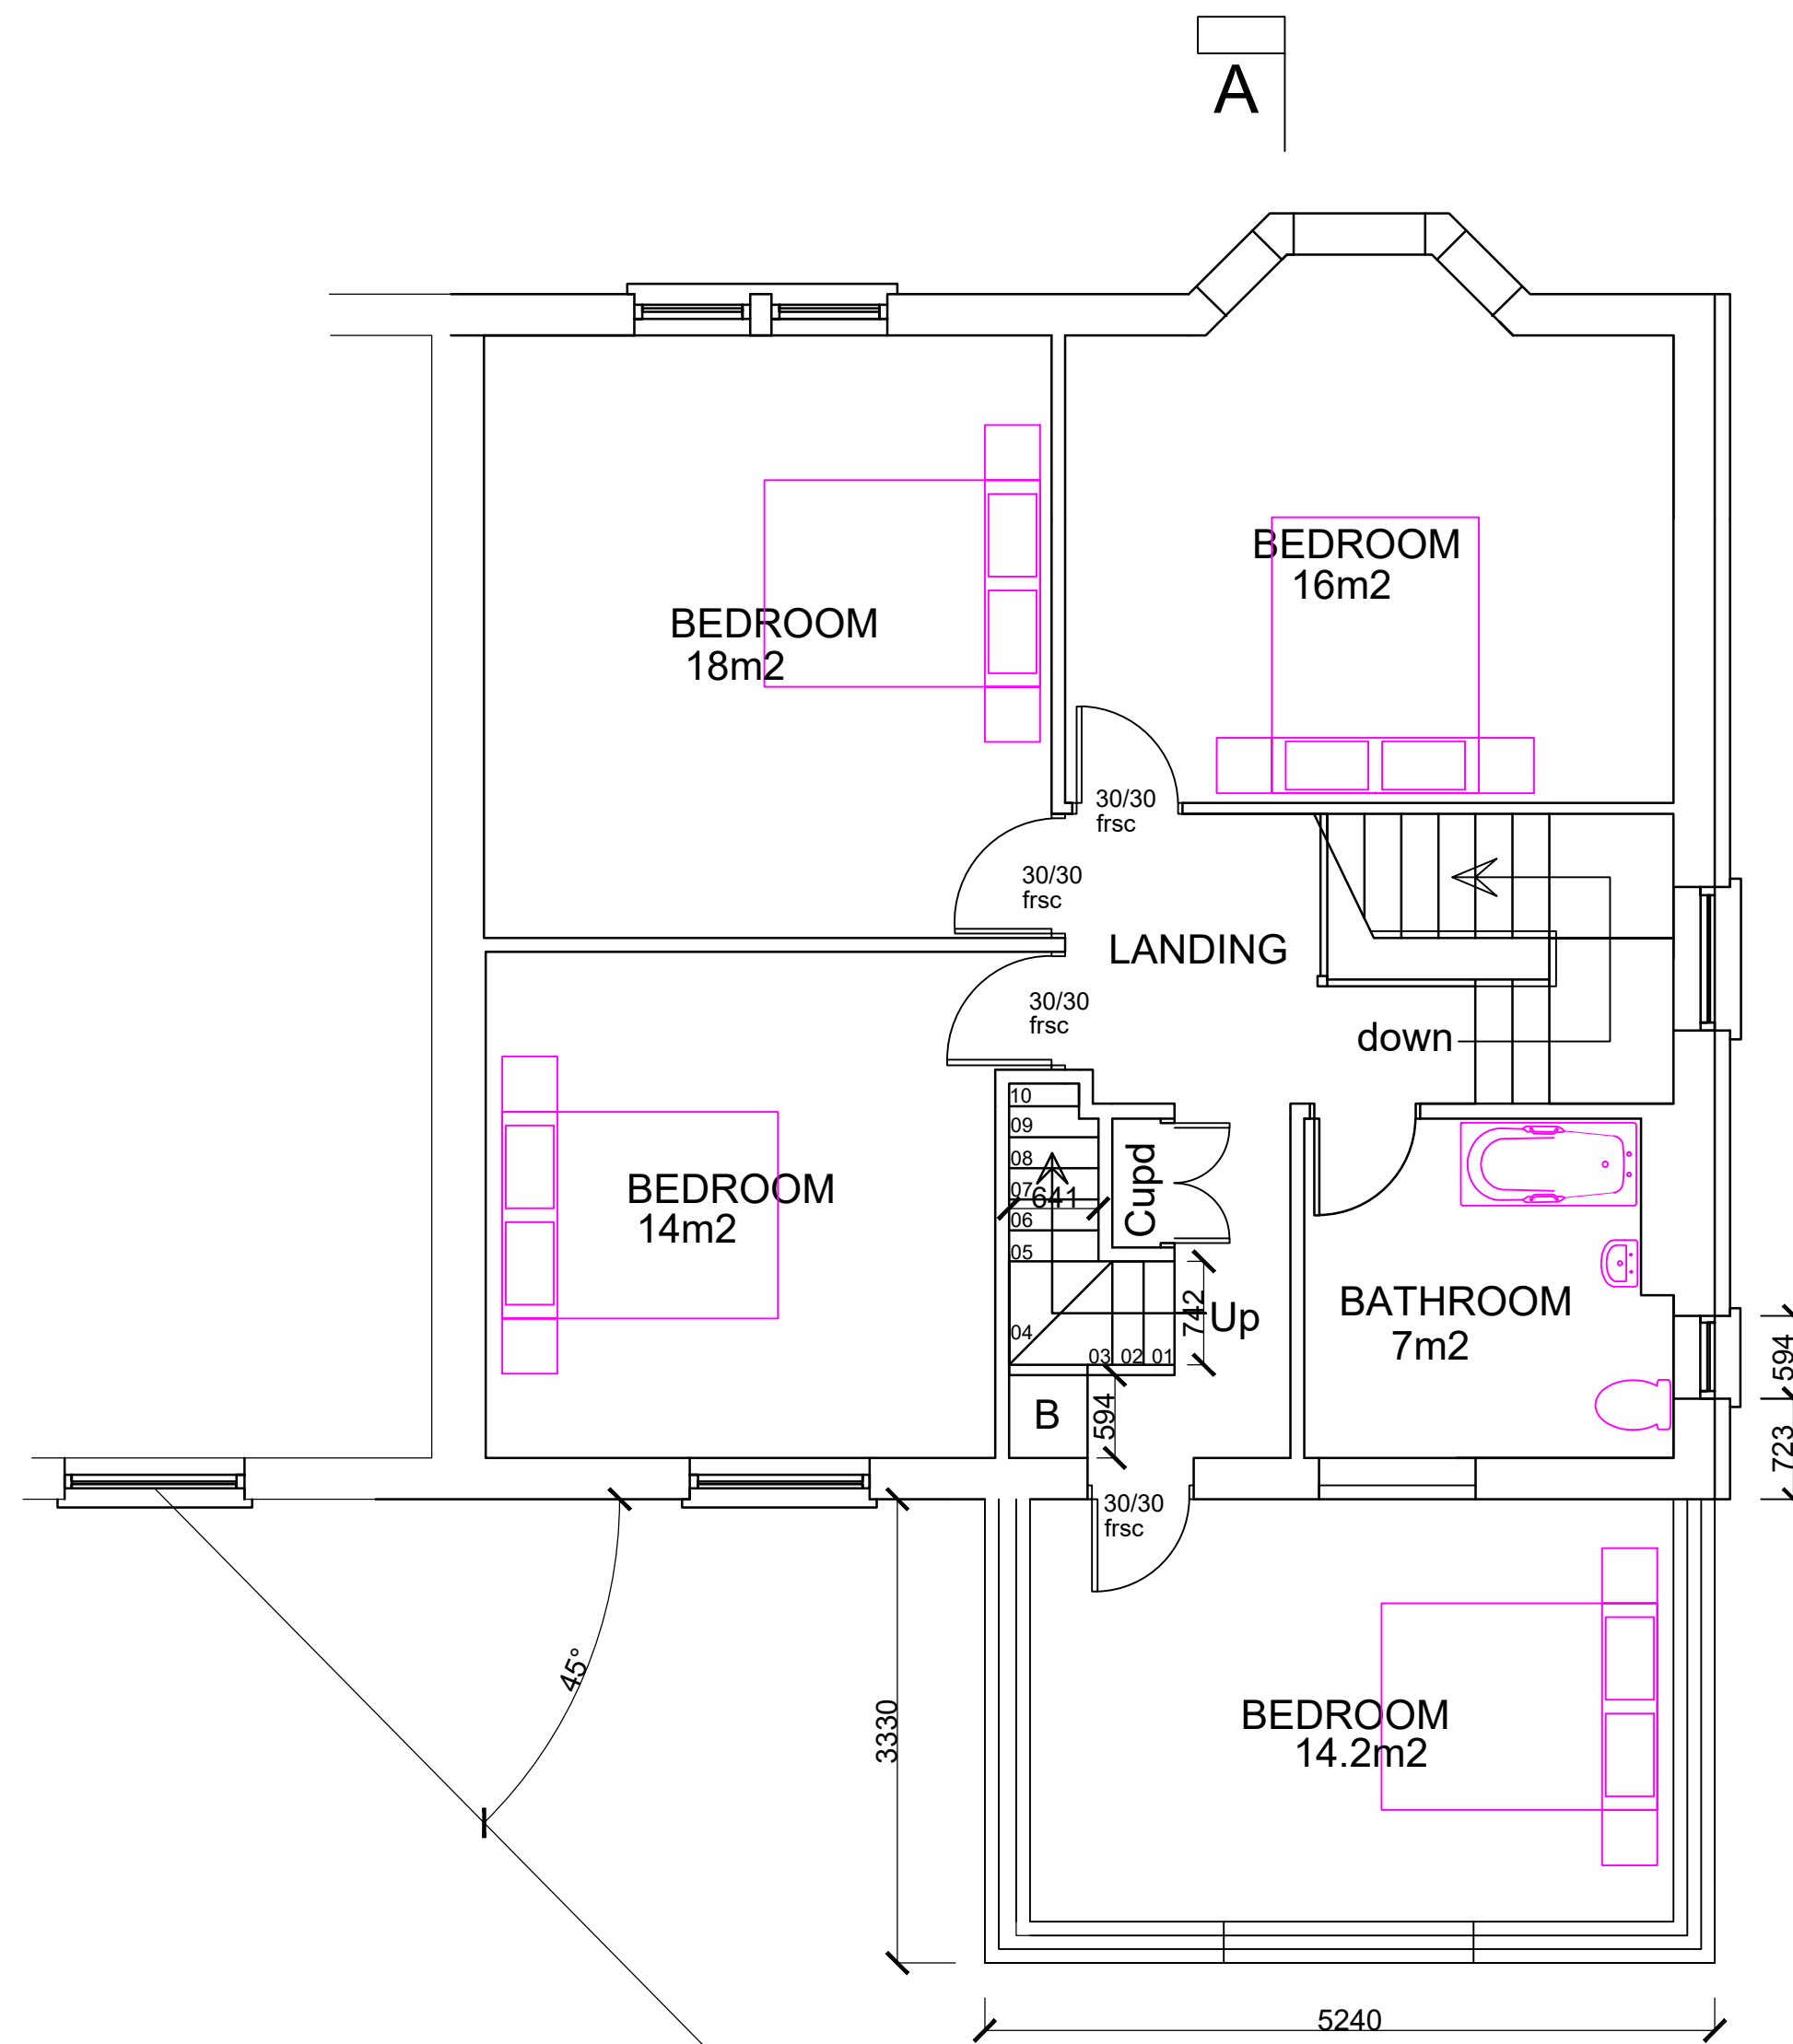

Proposed GF
Floor Plan

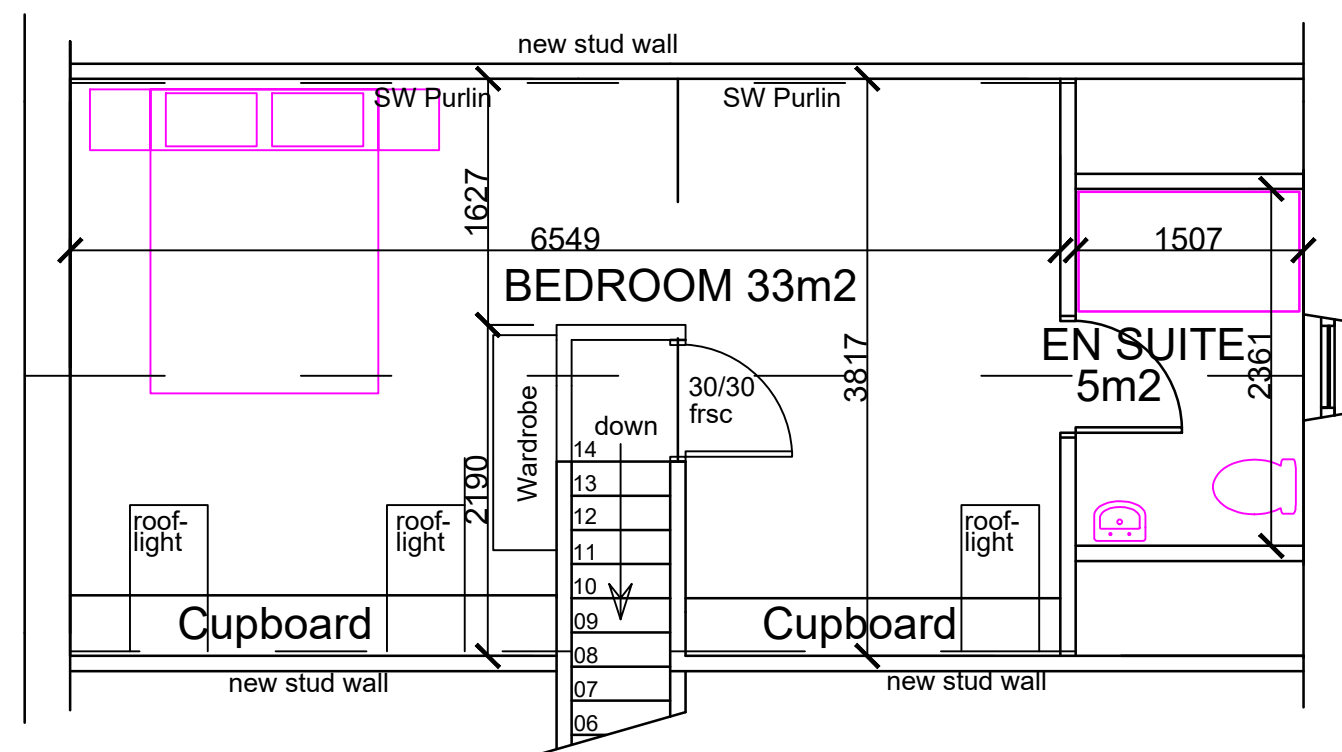

Proposed 1st
Floor Plan

General Notes

No.	Revision/Issue	Date

Firm Name and Address

Project Name and Address

PROPOSED PLANS
FOR
26 YNYS STREET
PORT TALBOT

Project	MO
Date	21.12.2021
Scale	1:50

Sheet

B-03