


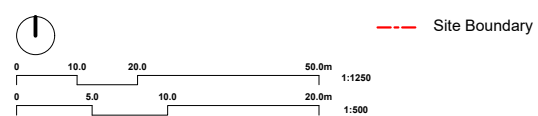

Status	Planning				
Scale	A3 @ 1:100		A1 @		
Job no.	Source	Zone	Element	Drwg no.	Revision
A011	A	XX	20	001	-

[illegible]

General Notes:

Do not scale from this drawing
All dimensions to be checked on site by the contractor
All such dimensions to be their responsibility
Report all drawing errors and omissions to the Architect
All dimensions in millimeters unless noted otherwise


Neath Road



Grandison Street

Project
161 Neath Road
Drawing Title
**As Existing
Site Plan**

Status	Planning				
Scale	A3 @ 1:200		A1 @		
Job no.	Source	Zone	Element	Dwrg no.	Revision
A011	A	XX	20	002	-

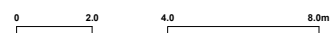[illegible]

General Notes:

Do not scale from this drawing
All dimensions to be checked on site by the contractor
All such dimensions to be their responsibility
Report all drawing errors and omissions to the Architect
All dimensions in millimeters unless noted otherwise

--- Site Boundary

Neath Road




Grandison Street

Refuse area

Car parking spaces as previously approved planning permission ref. P2021/0637

Project
161 Neath Road
Drawing Title
**As Proposed
Site Plan**


Status	Planning				
Scale	A3 @ 1:200		A1 @		
Job no.	Source	Zone	Element	Drwg no.	Revision
A011	A	XX	20	102	-

 [illegible]


General Notes:

Do not scale from this drawing
All dimensions to be checked on site by the contractor
All such dimensions to be their responsibility
Report all drawing errors and omissions to the Architect
All dimensions in millimeters unless noted otherwise

--- Site Boundary

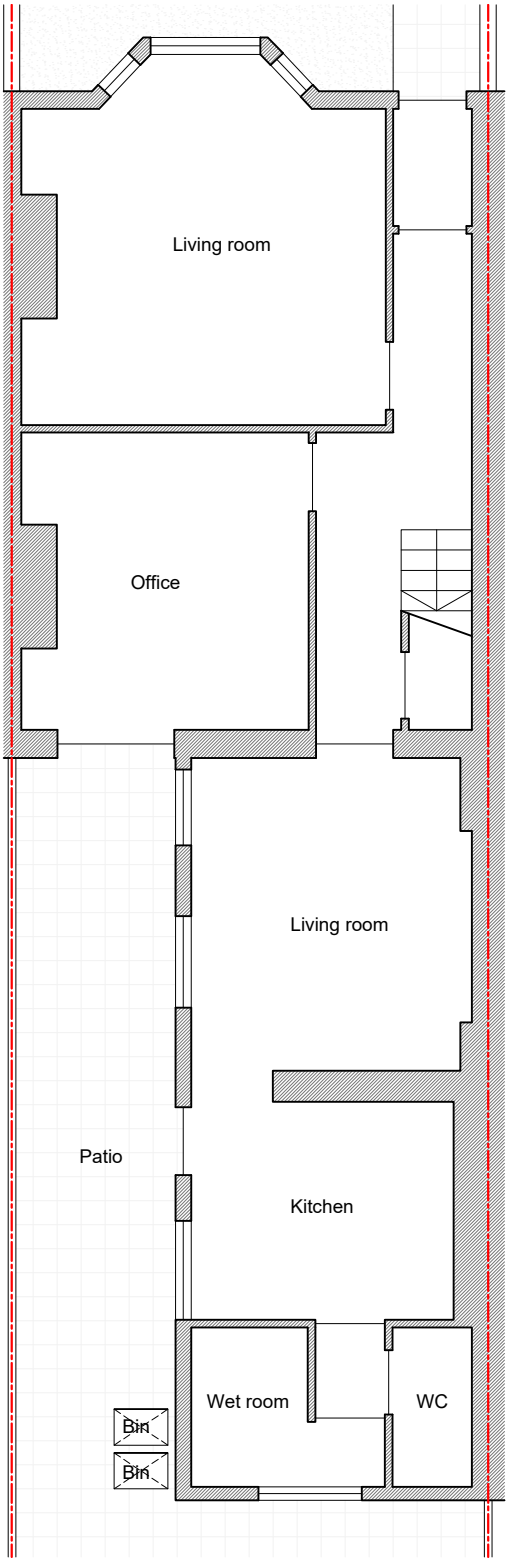

01 | Ground Floor Plan

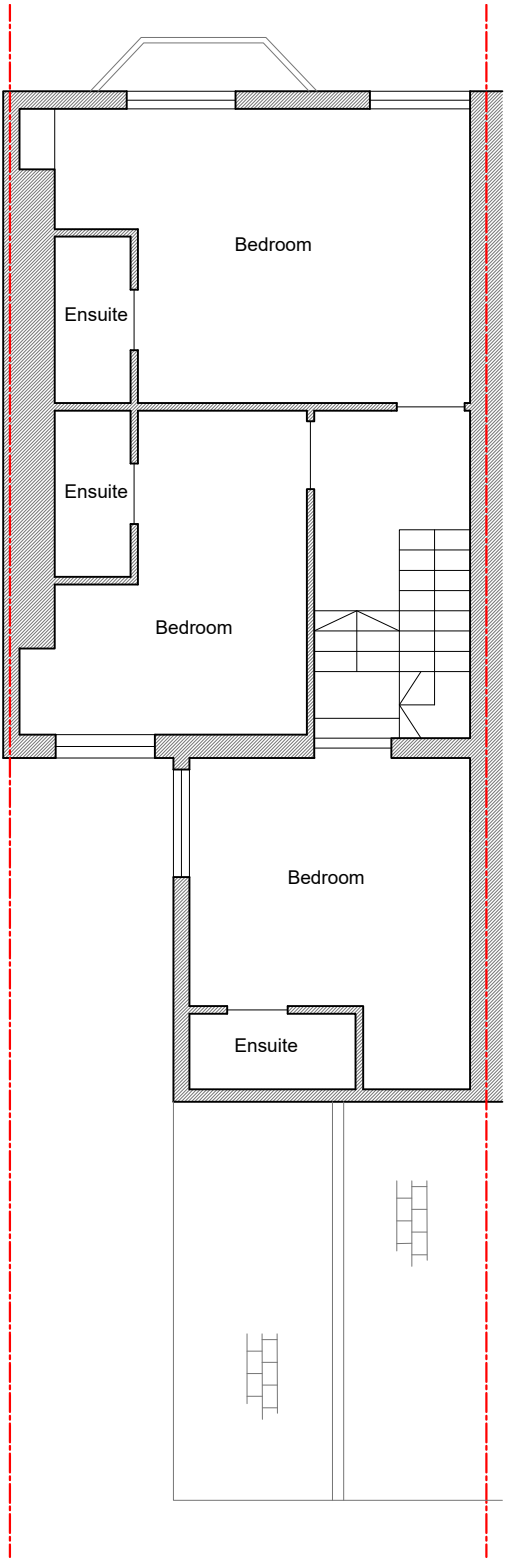


02 | First Floor Plan

Project
161 Neath Road
Drawing Title
As Proposed
Ground Floor & First Floor Plans

Status	Planning				
Scale	A3 @ 1:100	A1 @			
Job no.	Source	Zone	Element	Drwg no.	Revision
A011	A	XX	20	110	-

Rev.	Date	Description
-	-	-

 

General Notes:
Do not scale from this drawing
All dimensions to be checked on site by the contractor
All such dimensions to be their responsibility
Report all drawing errors and omissions to the Architect
All dimensions in millimeters unless noted otherwise

--- Site Boundary