
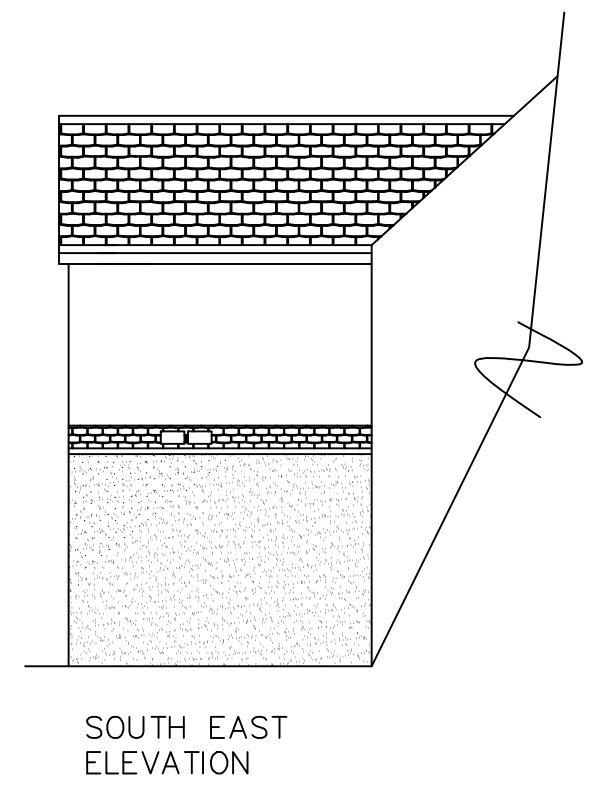
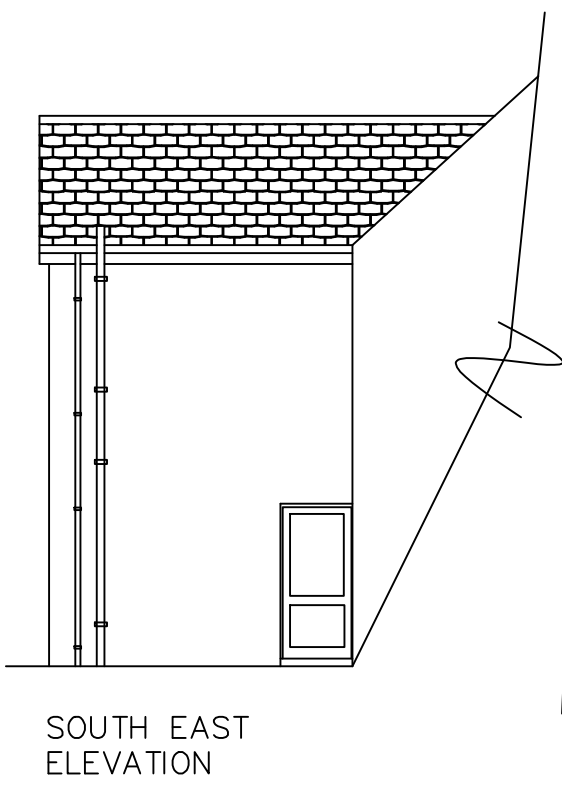
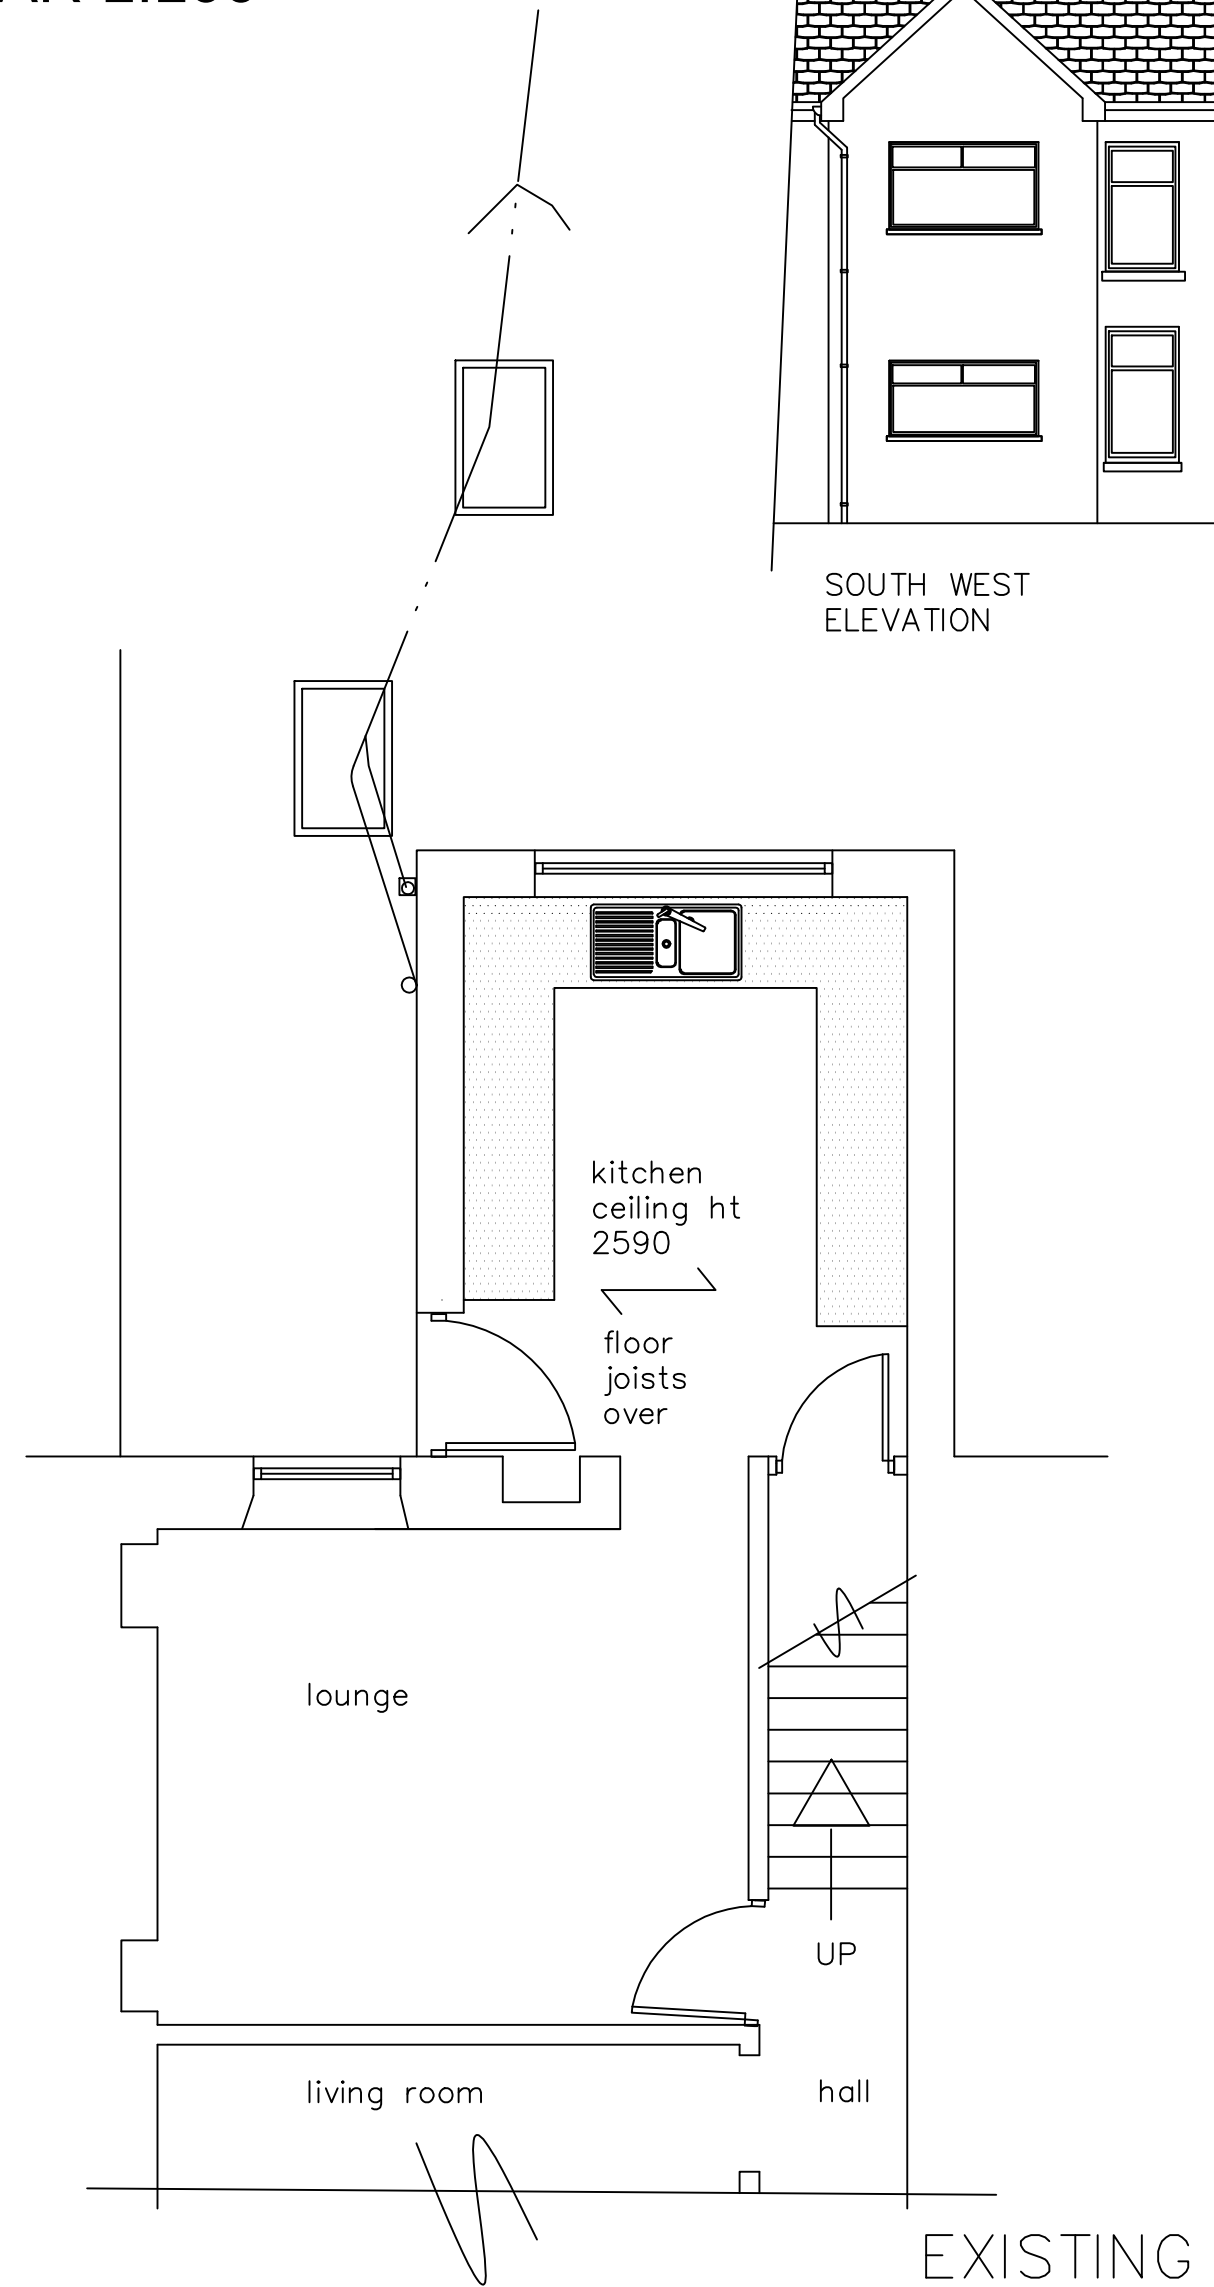
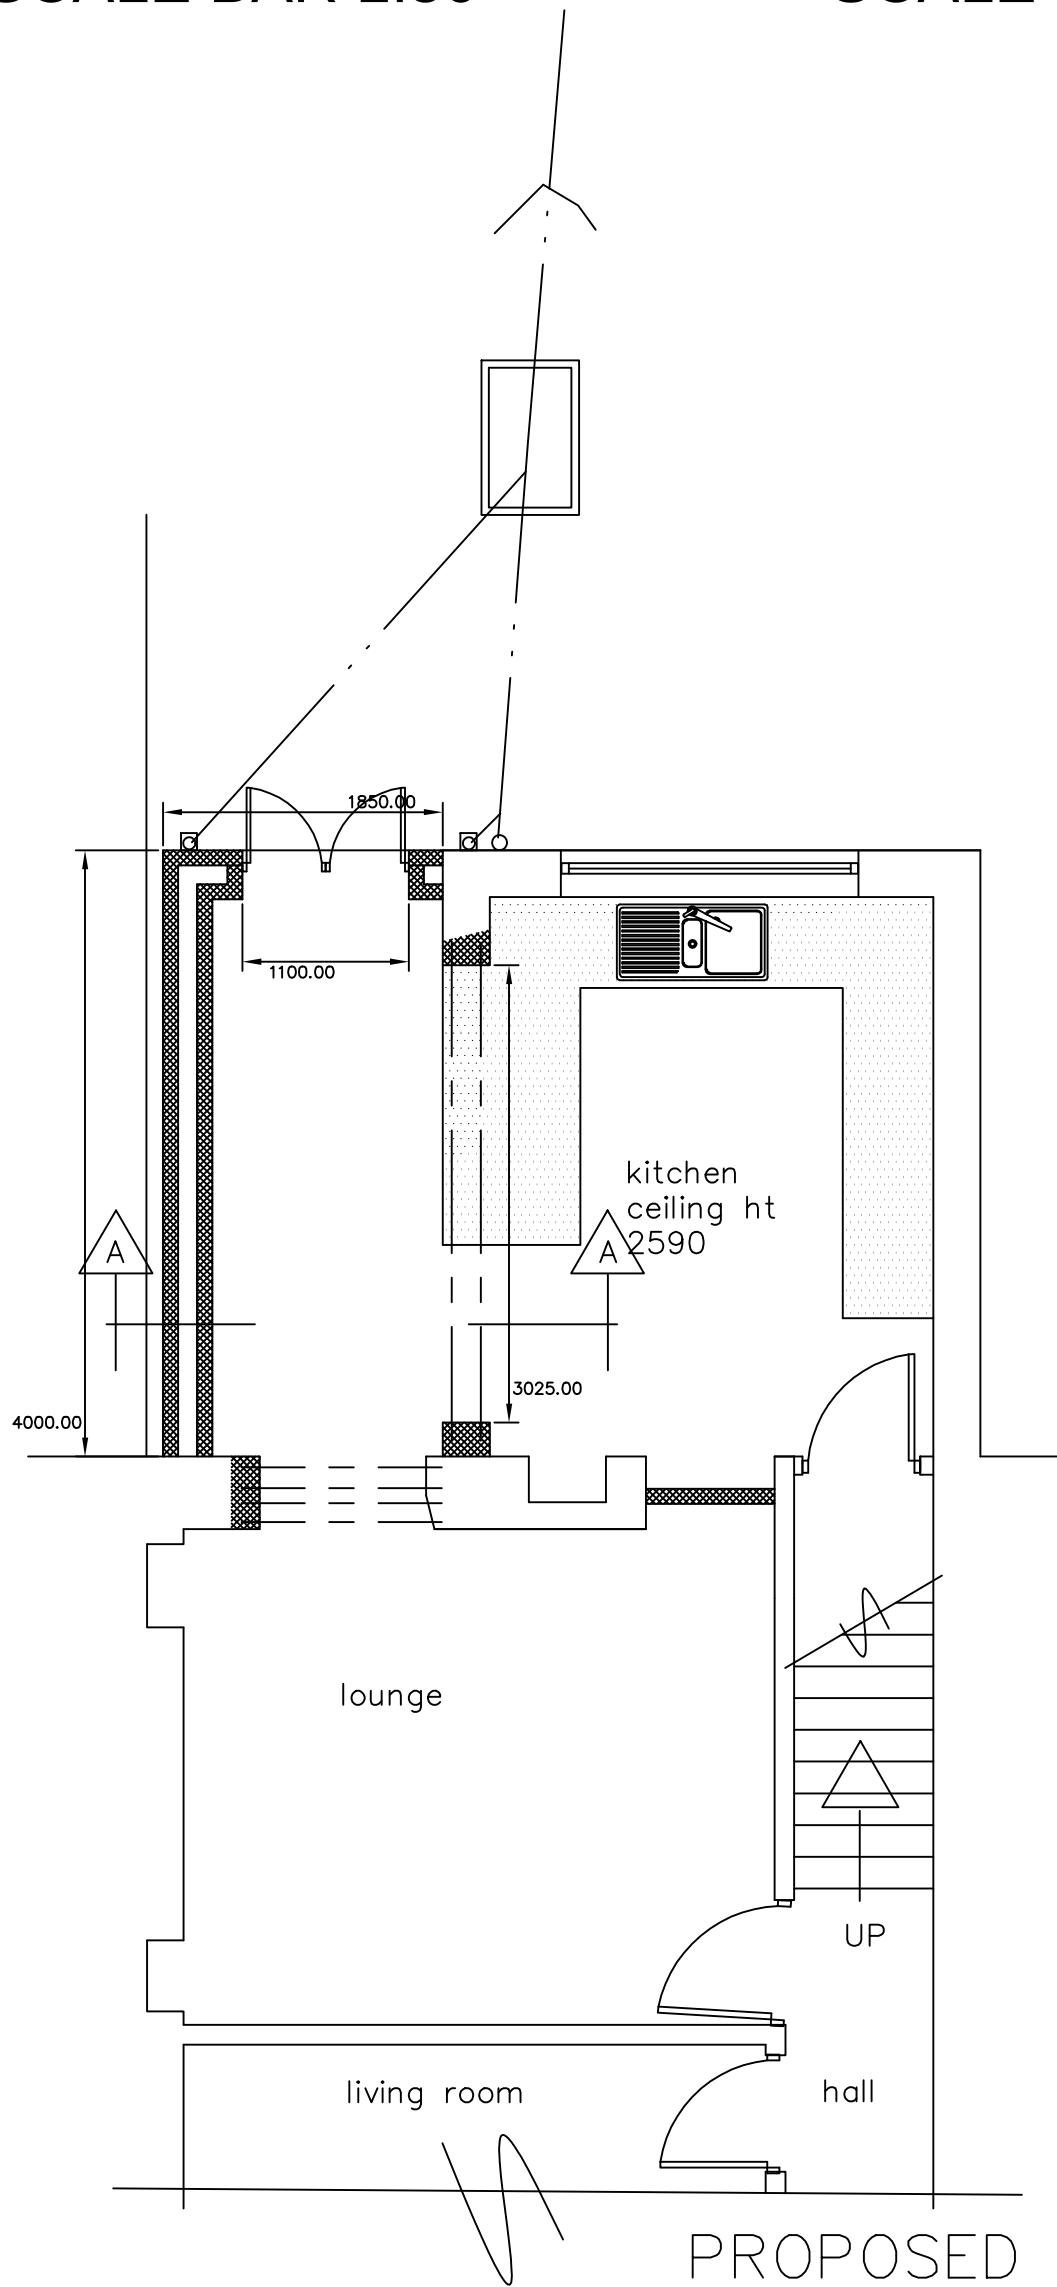


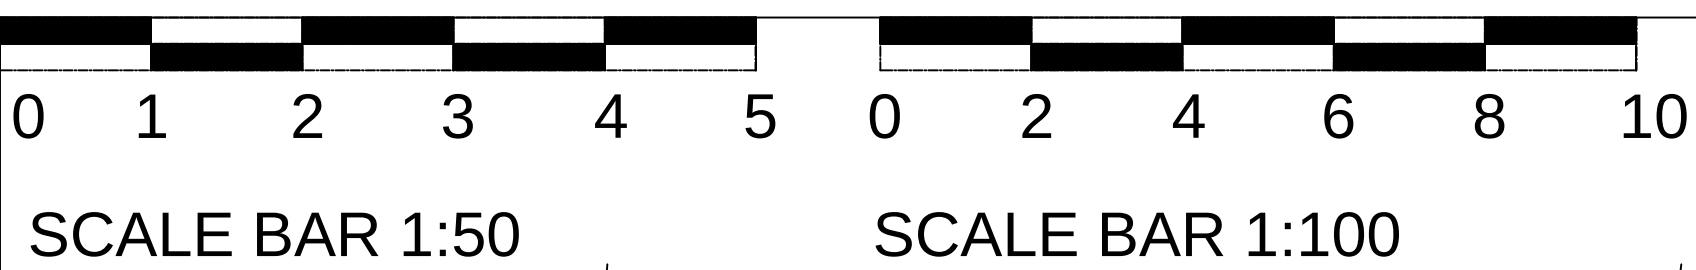

© copyright

 INVICTA
Building
Advisory
Service

Min yr Efail, High Street, Nantylfyllon,
Maesteg, CF34 0BW
Tel 07971 458724
E Mail : INVICTA7777@YAHOO.CO.UK

Clients
MR V COLE

Job Title
PROPOSED SINGLE STOREY EXTENSION
AT:
5 BROOK STREET
TAIBACH

Drawing Title
PLANS AS EXISTING /
PROPOSED

Scale 1: 50 & 1:100

Date FEBRUARY 2022

Drawing
No. 5BS / 1 / 22