




Reproduced from an Ordnance Survey map with the permission of the
Controller of Her Majesty's Stationary Office. Crown Copyright reserved

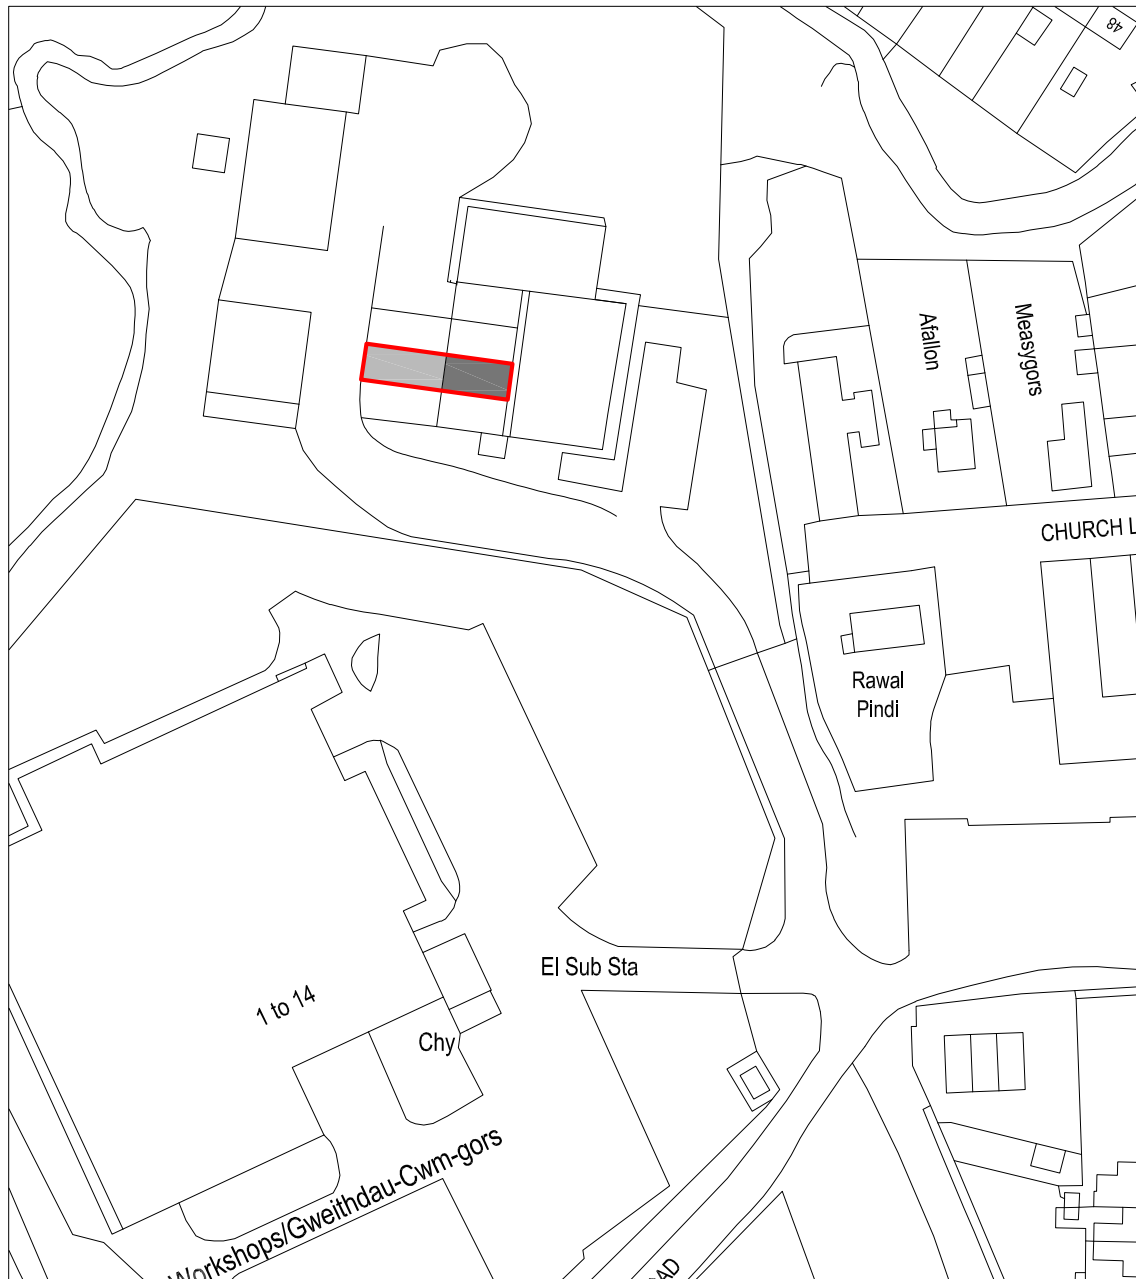

SITE LOCATION PLAN

Scale 1:1250



Cwm Planning & Design Ltd.
(Civil, Structural & Architectural)

Client:

Mr. K. Evans

Project Title:

PROVISION OF NEW MOT BAY
(in existing industrial unit)
Unit 1C Cwmgors Workshops
Cwmgors

General Notes:

1. Do not scale from this drawing, take figured
dimensions only.
2. Dimensions are in millimeters unless otherwise
stated.

Drawing Issue:

PLANNING

Drawing Title:

SITE LOCATION PLAN

Drawing No: 001

Revision:

Date: 04-02-2022

Revised:

Scale(s): 1:1250

Paper Size: **A4**