



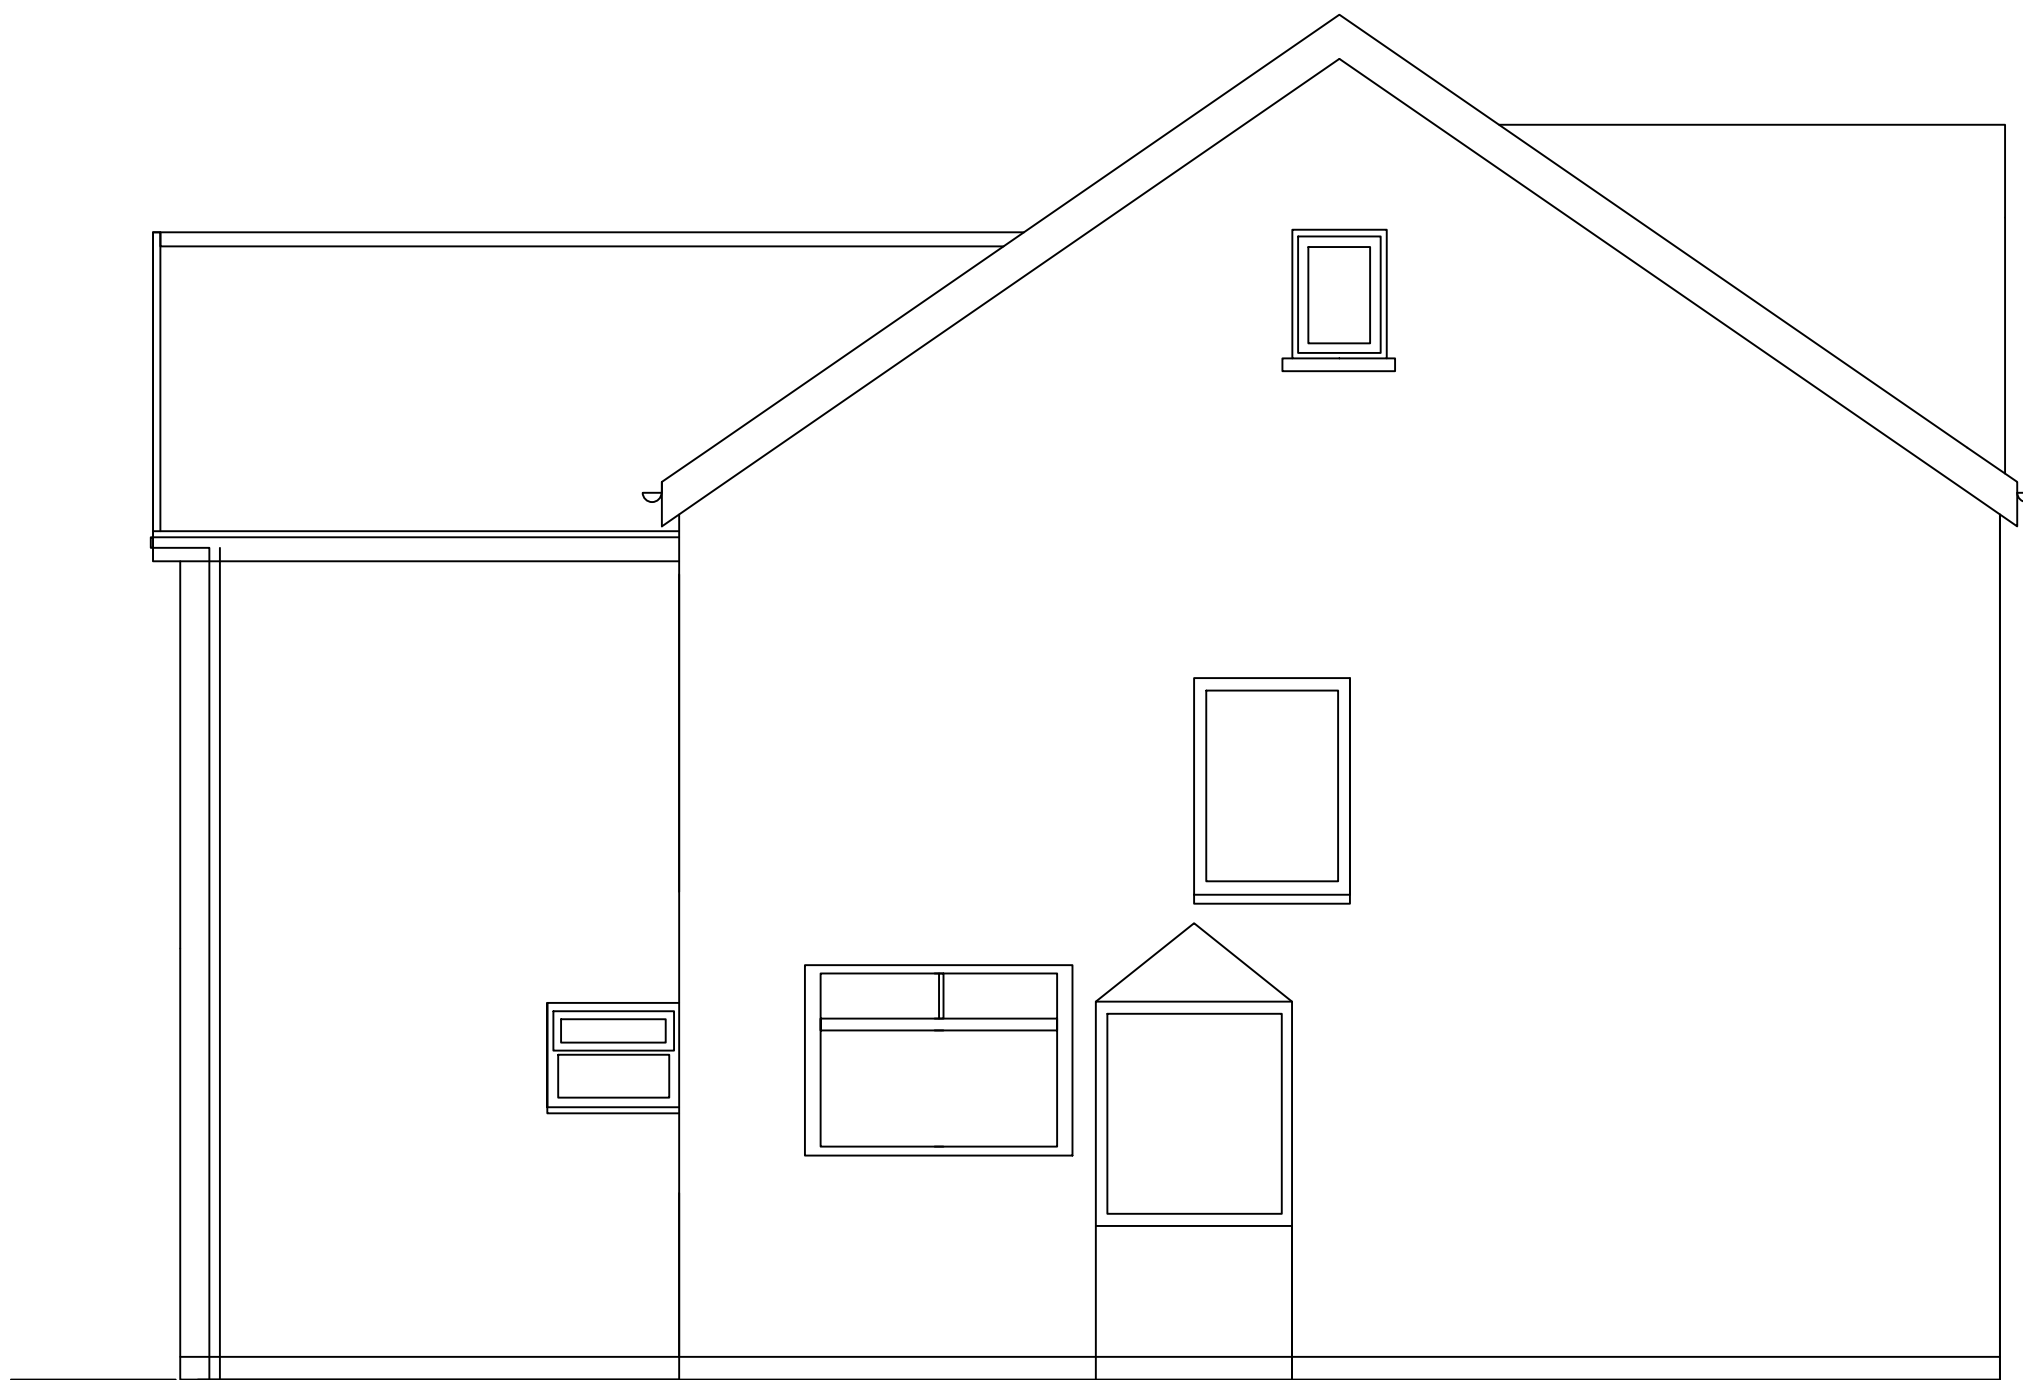


PROPOSED REAR
ELEVATION



PROPOSED SIDE
ELEVATION

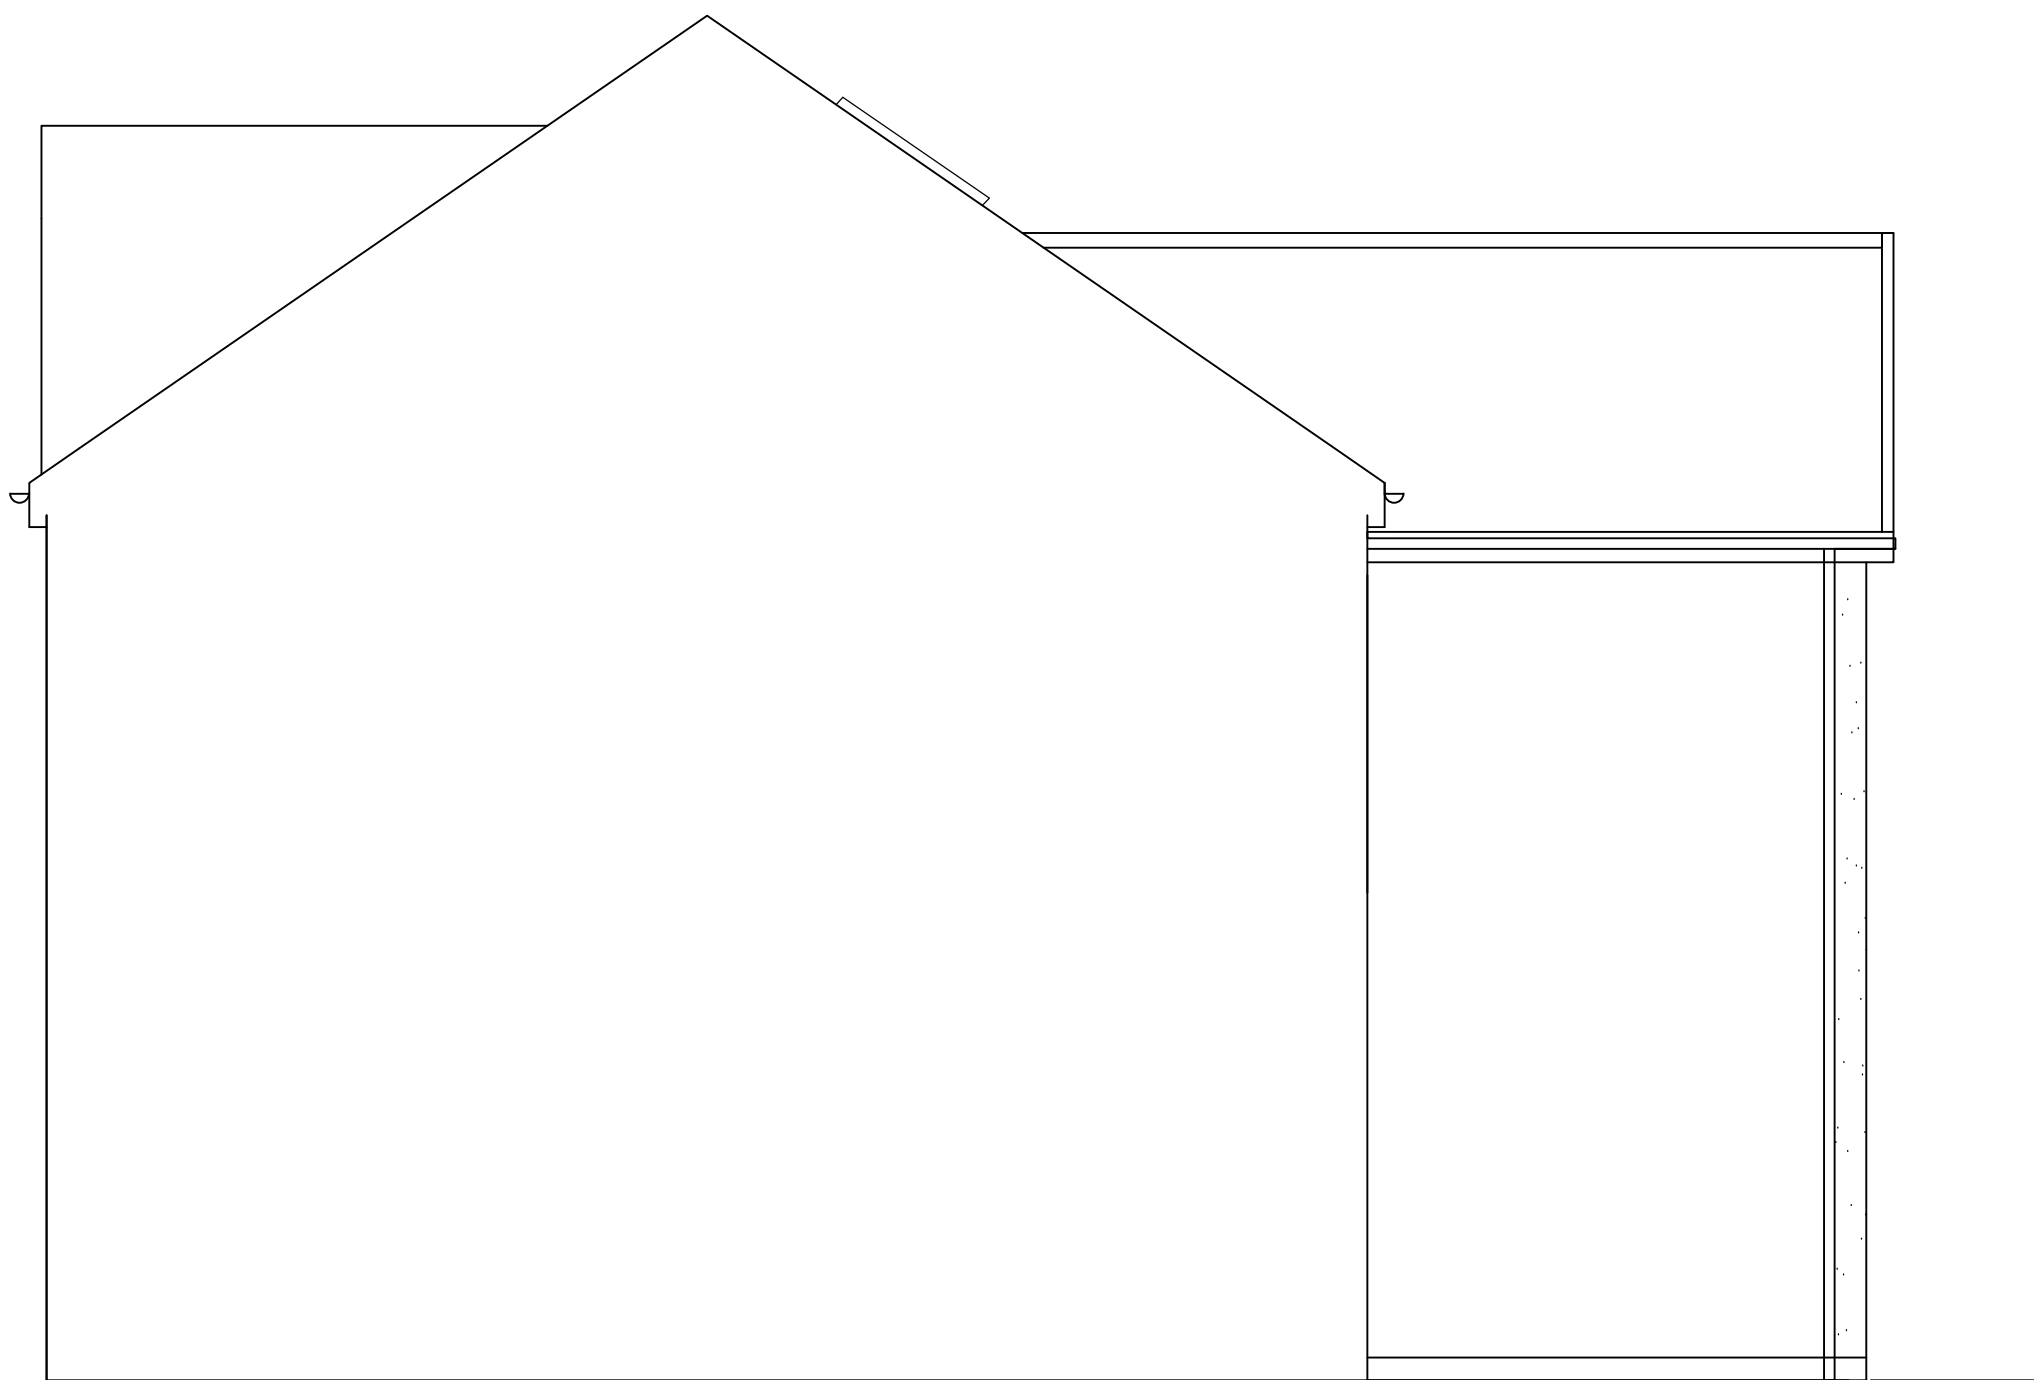

PROPOSED END
ELEVATION

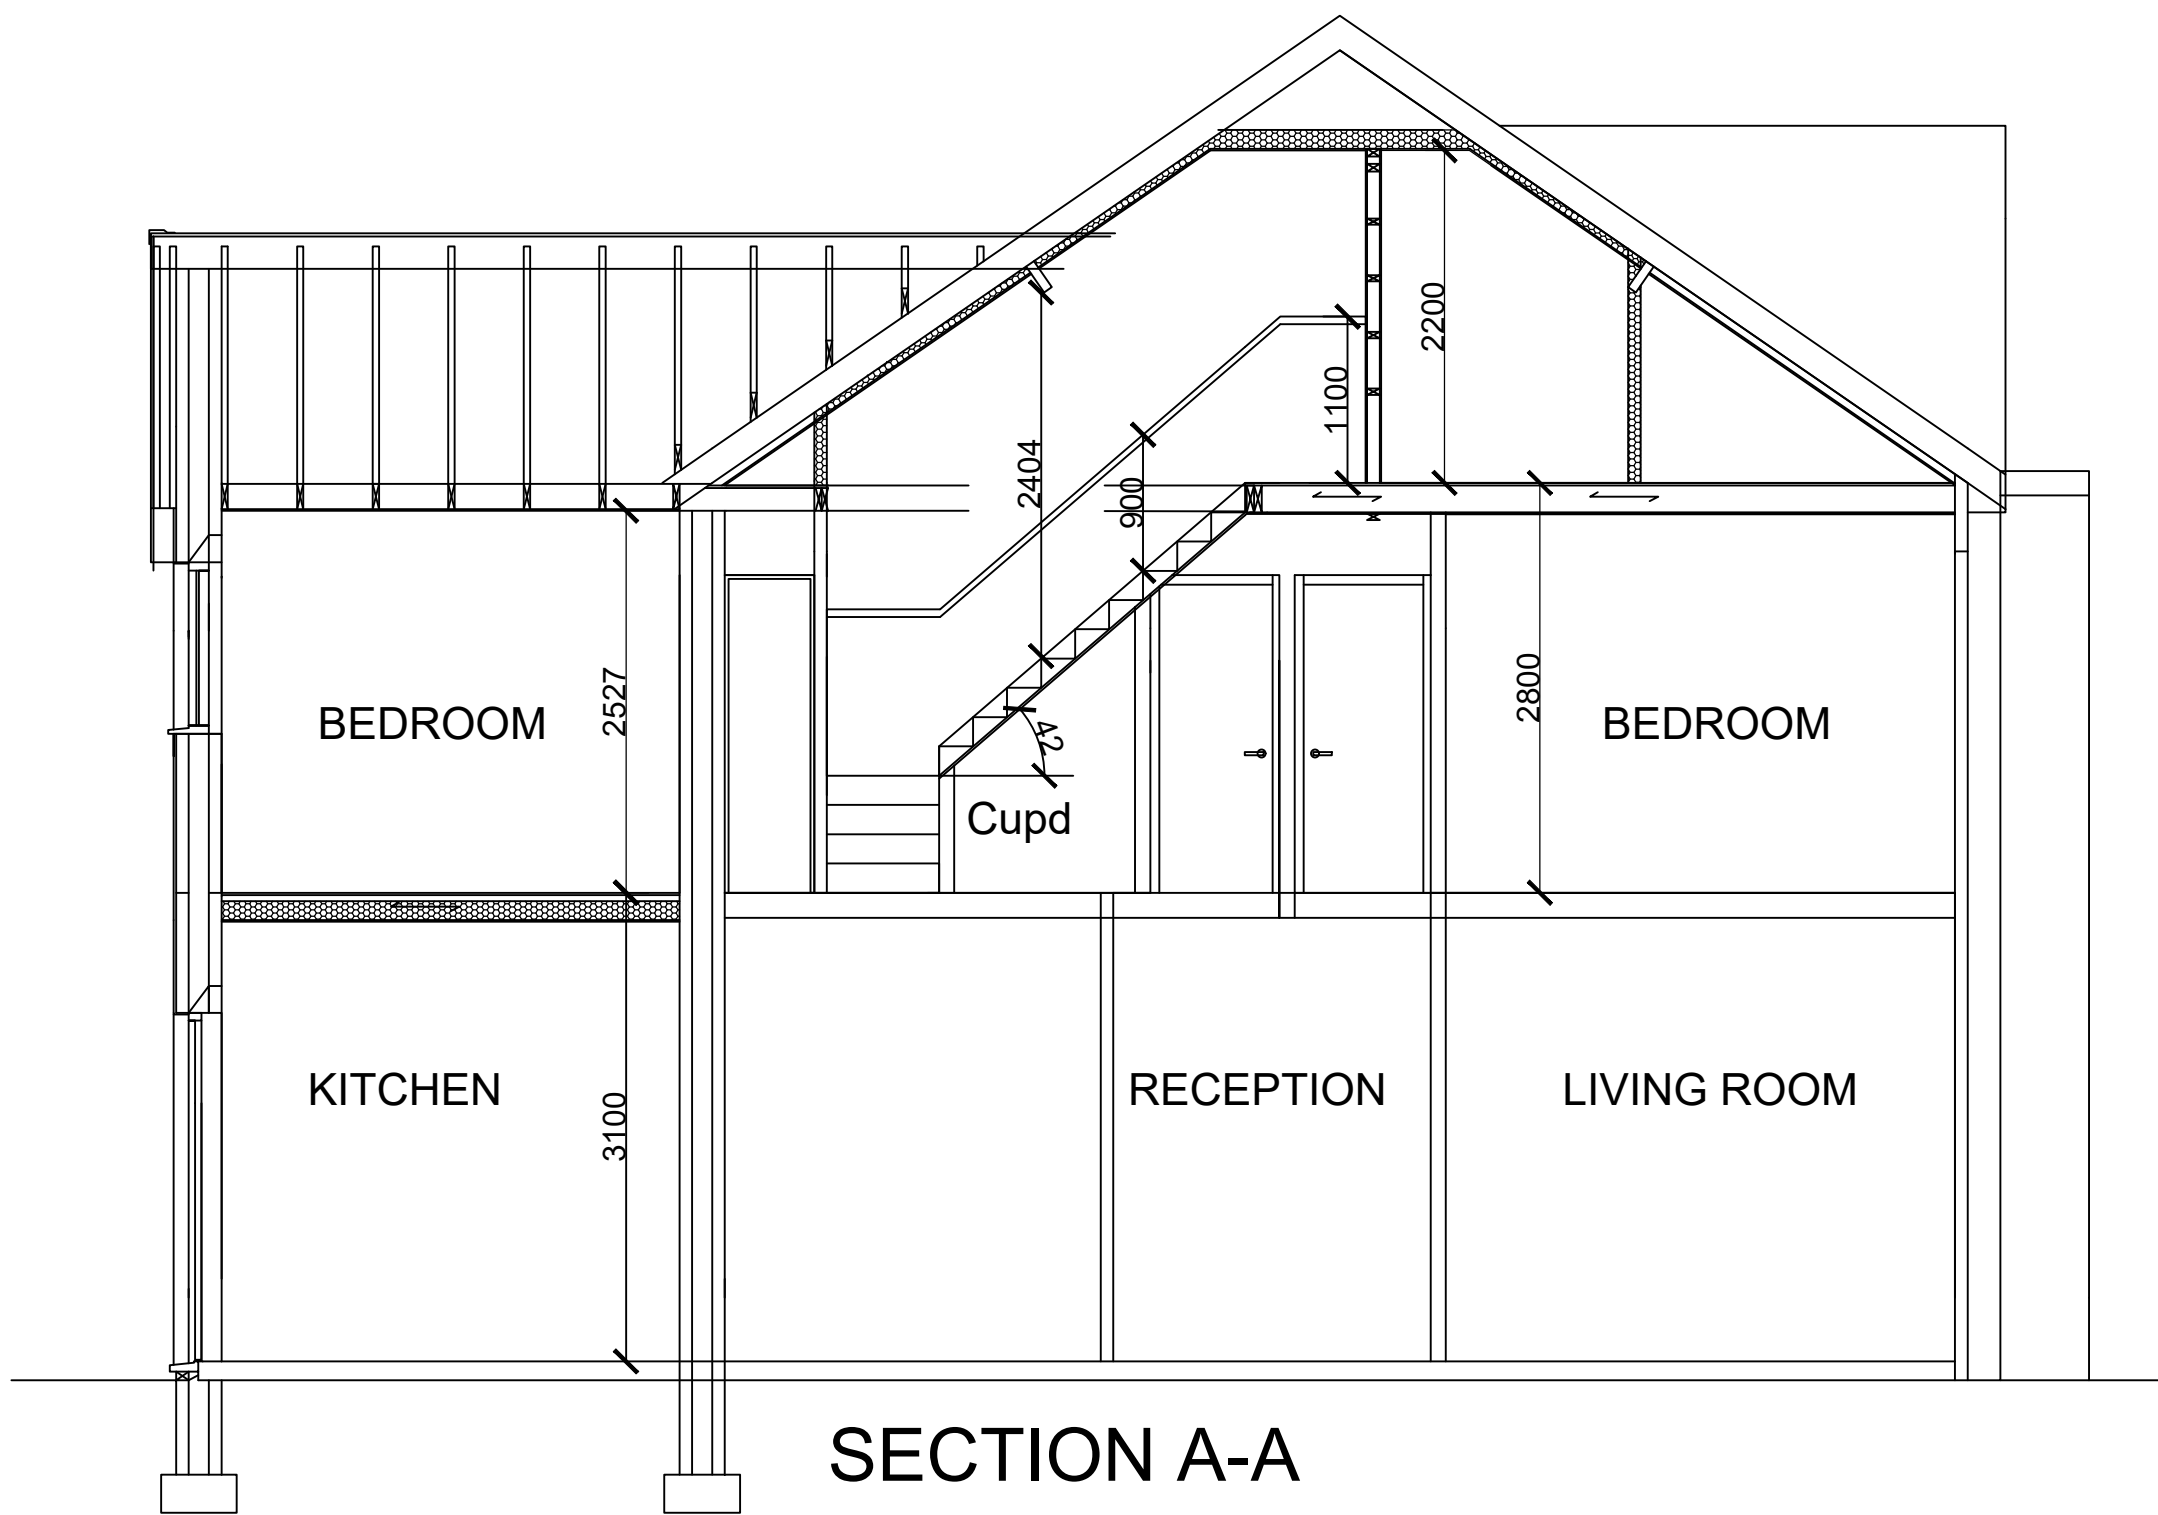

SECTION A-A

General Notes

No.

Revision/Issue

Date

Firm Name and Address

Project Name and Address

PROPOSED ELEVATIONS
FOR& SECTION
26 YNYS STREET
PORT TALBOT

Project

MO

Date

21.12.2021

Scale

1:50

Sheet

B-05