
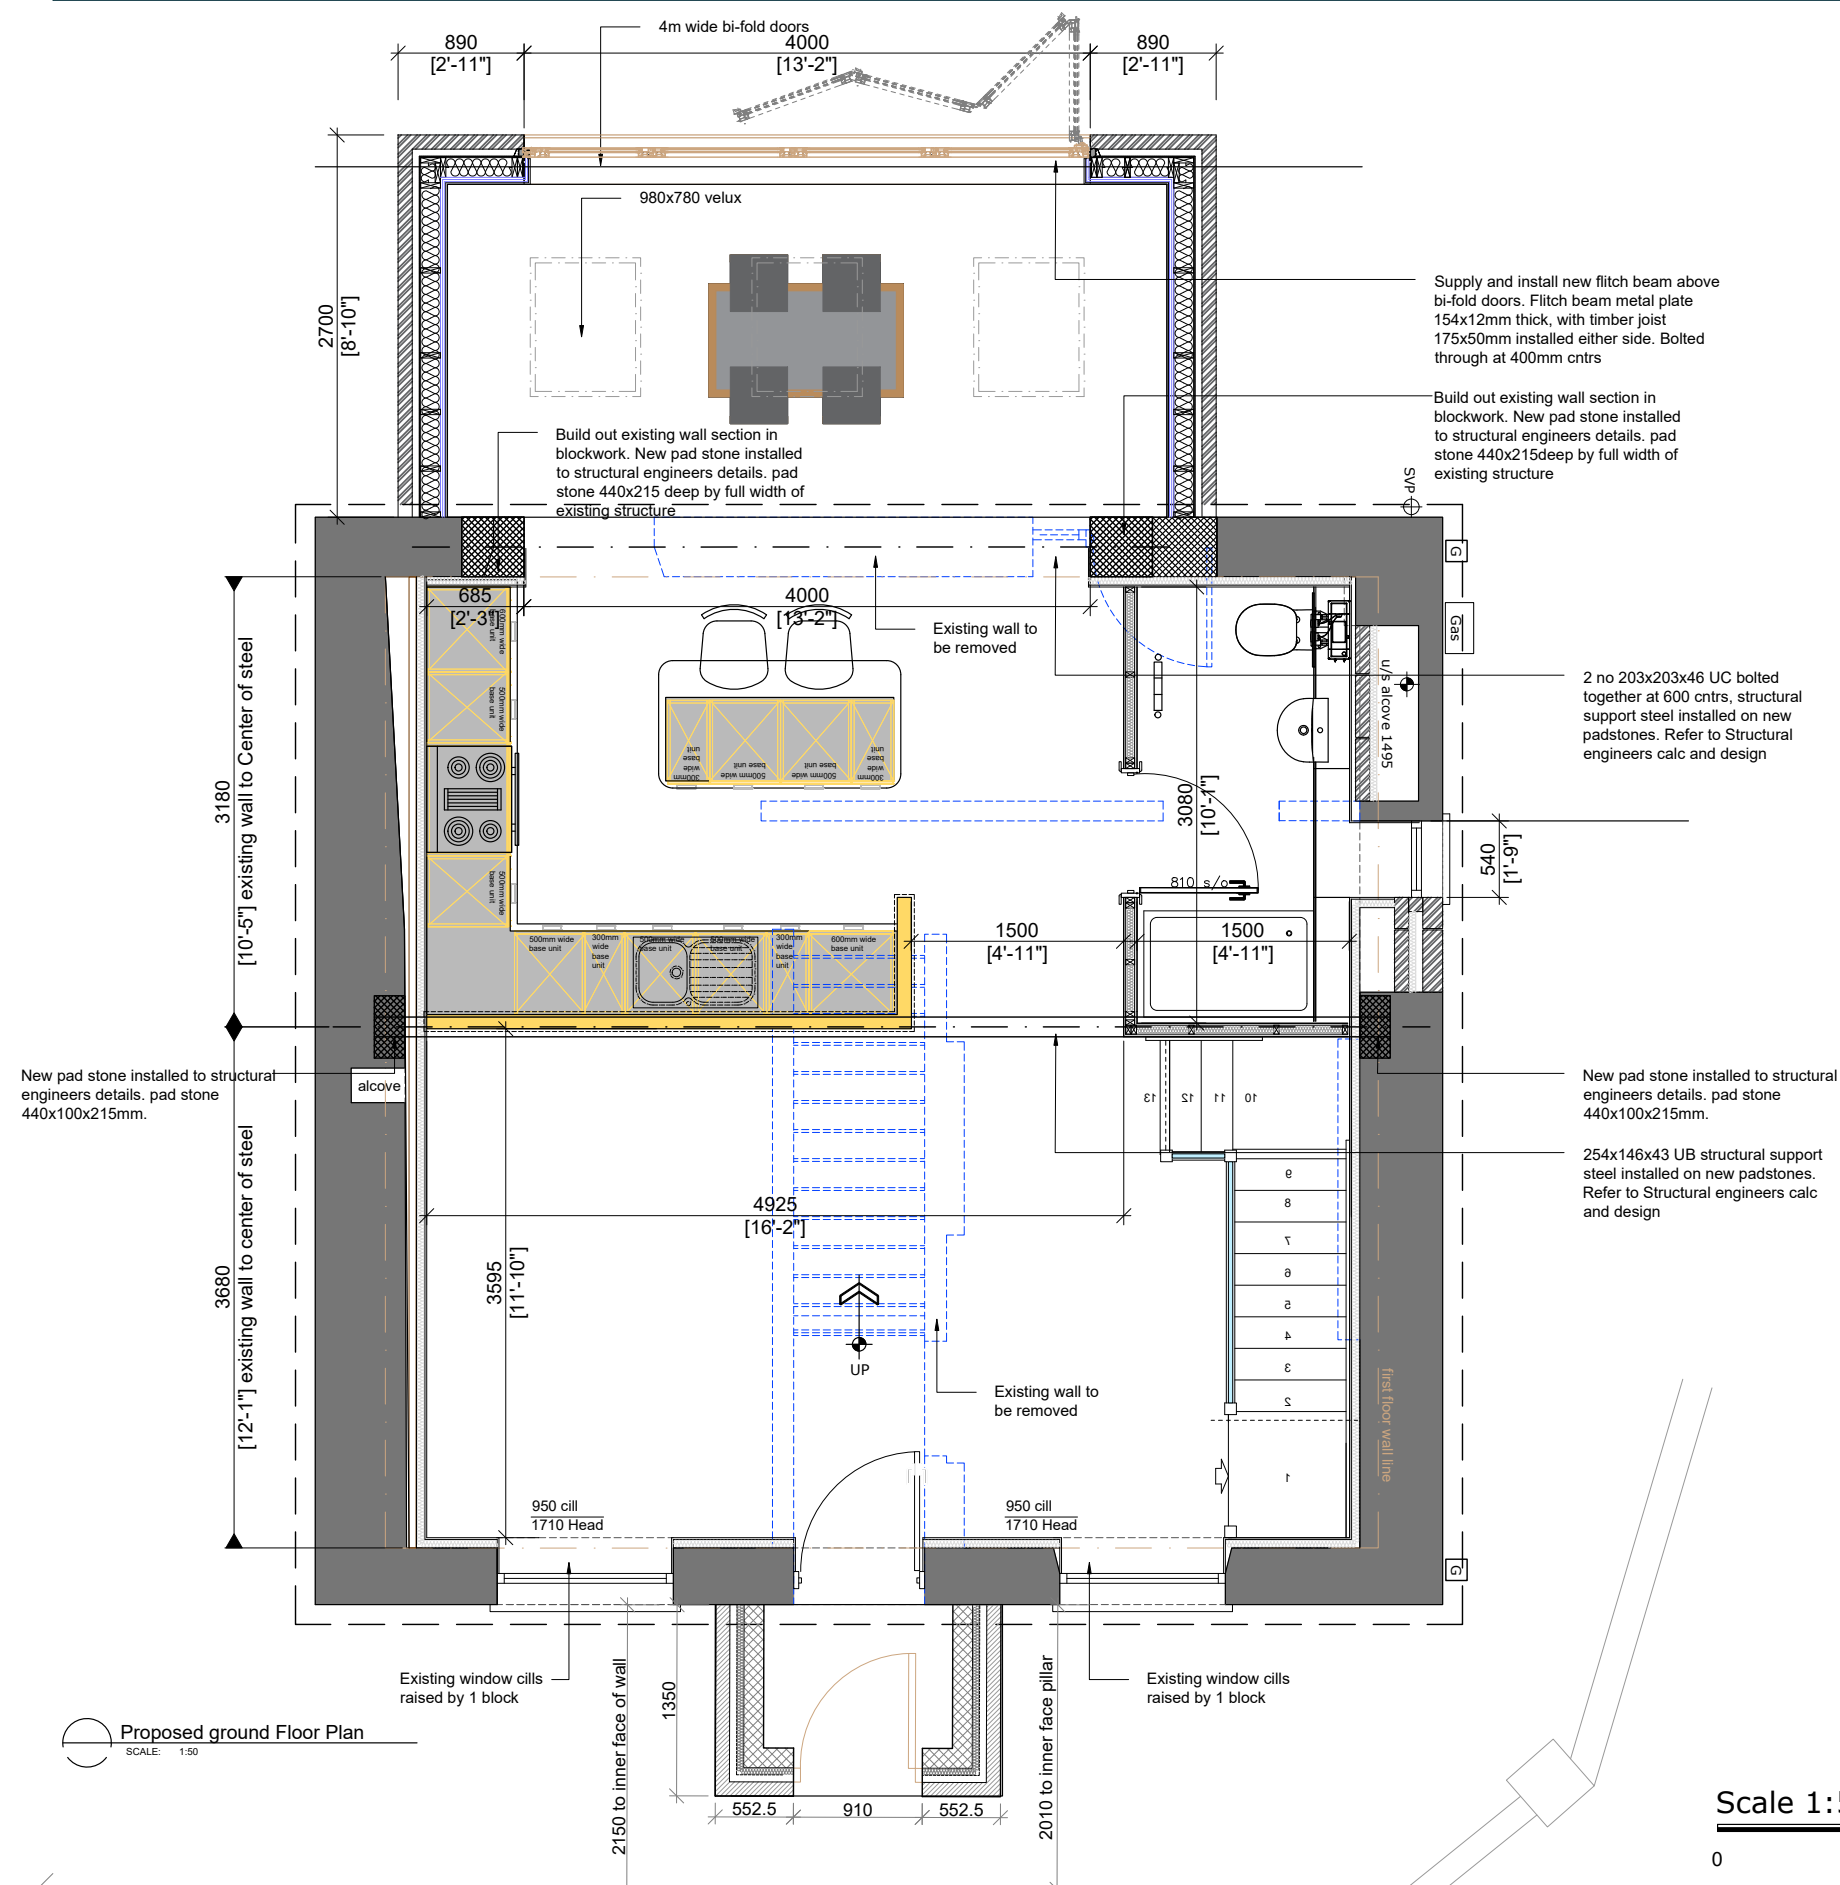


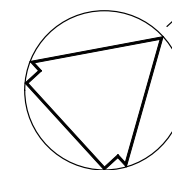

A Front porch added for weather protection cw 07.02.22

REV:	DESCRIPTION:	BY:	DATE:
	STATUS: PLANNING		

HAFOD DESIGN LTD
Architectural Services

Hafod Design Ltd
07830 296758
craig@hafoddesign.co.uk
www.hafoddesign.co.uk

CLIENT:

Mr Tom Norton
No 48 Church Road
Seven Sisters
SA10 9DT

SITE:

No 48 Church Road
Refurbishment and Extension

TITLE:

Proposed GF Plan

SCALE AT A3:	DATE:	DRAWN:	CHECKED:
1:50	15.01.22	CW	CW
PROJECT NO:	DRAWING NO:	REVISION:	
haf_121	121_L02	A	