
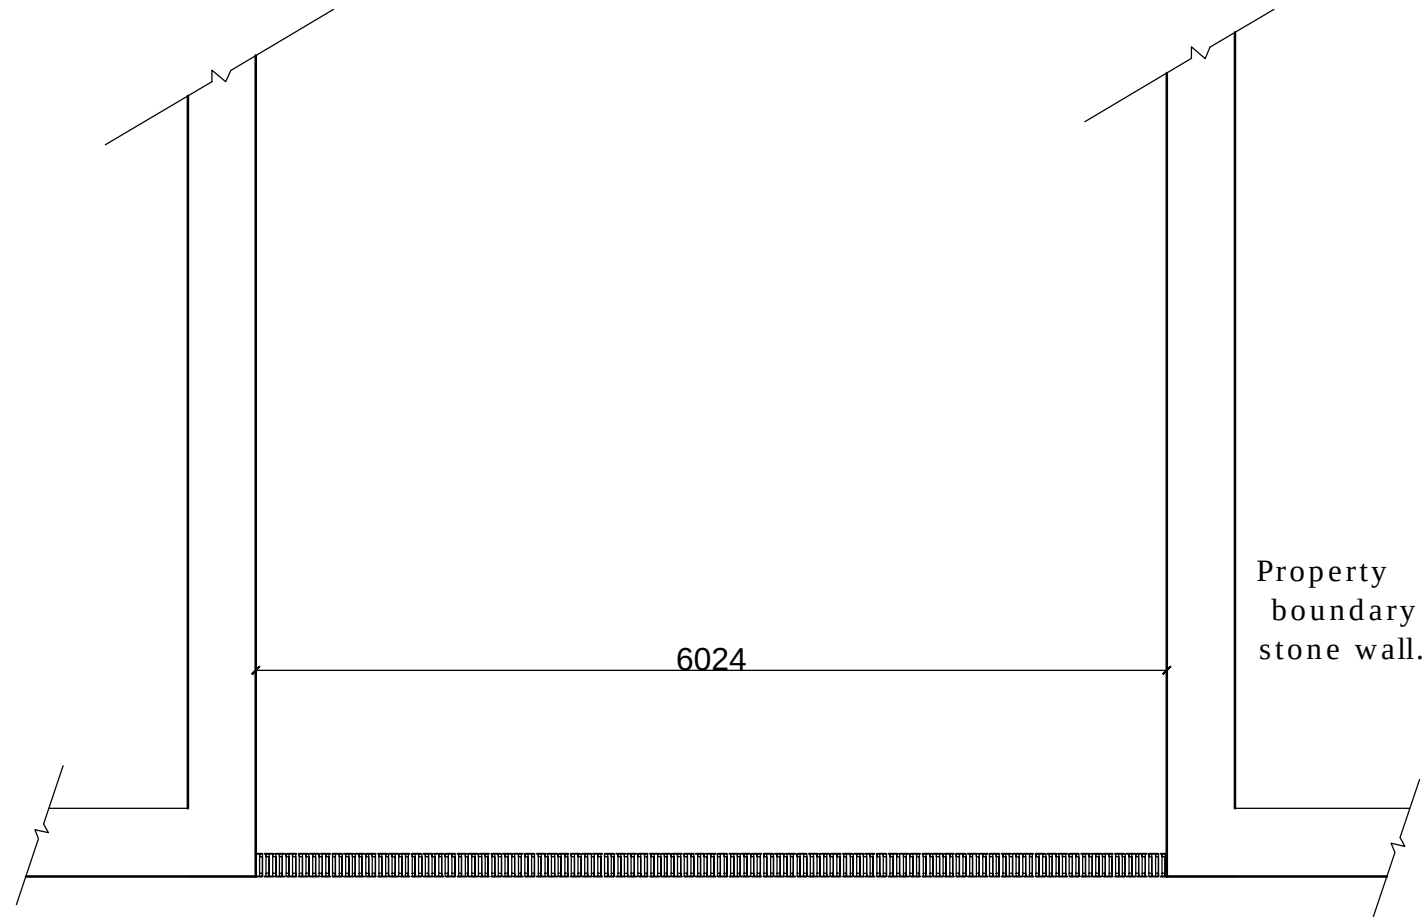


Scale: 1:50

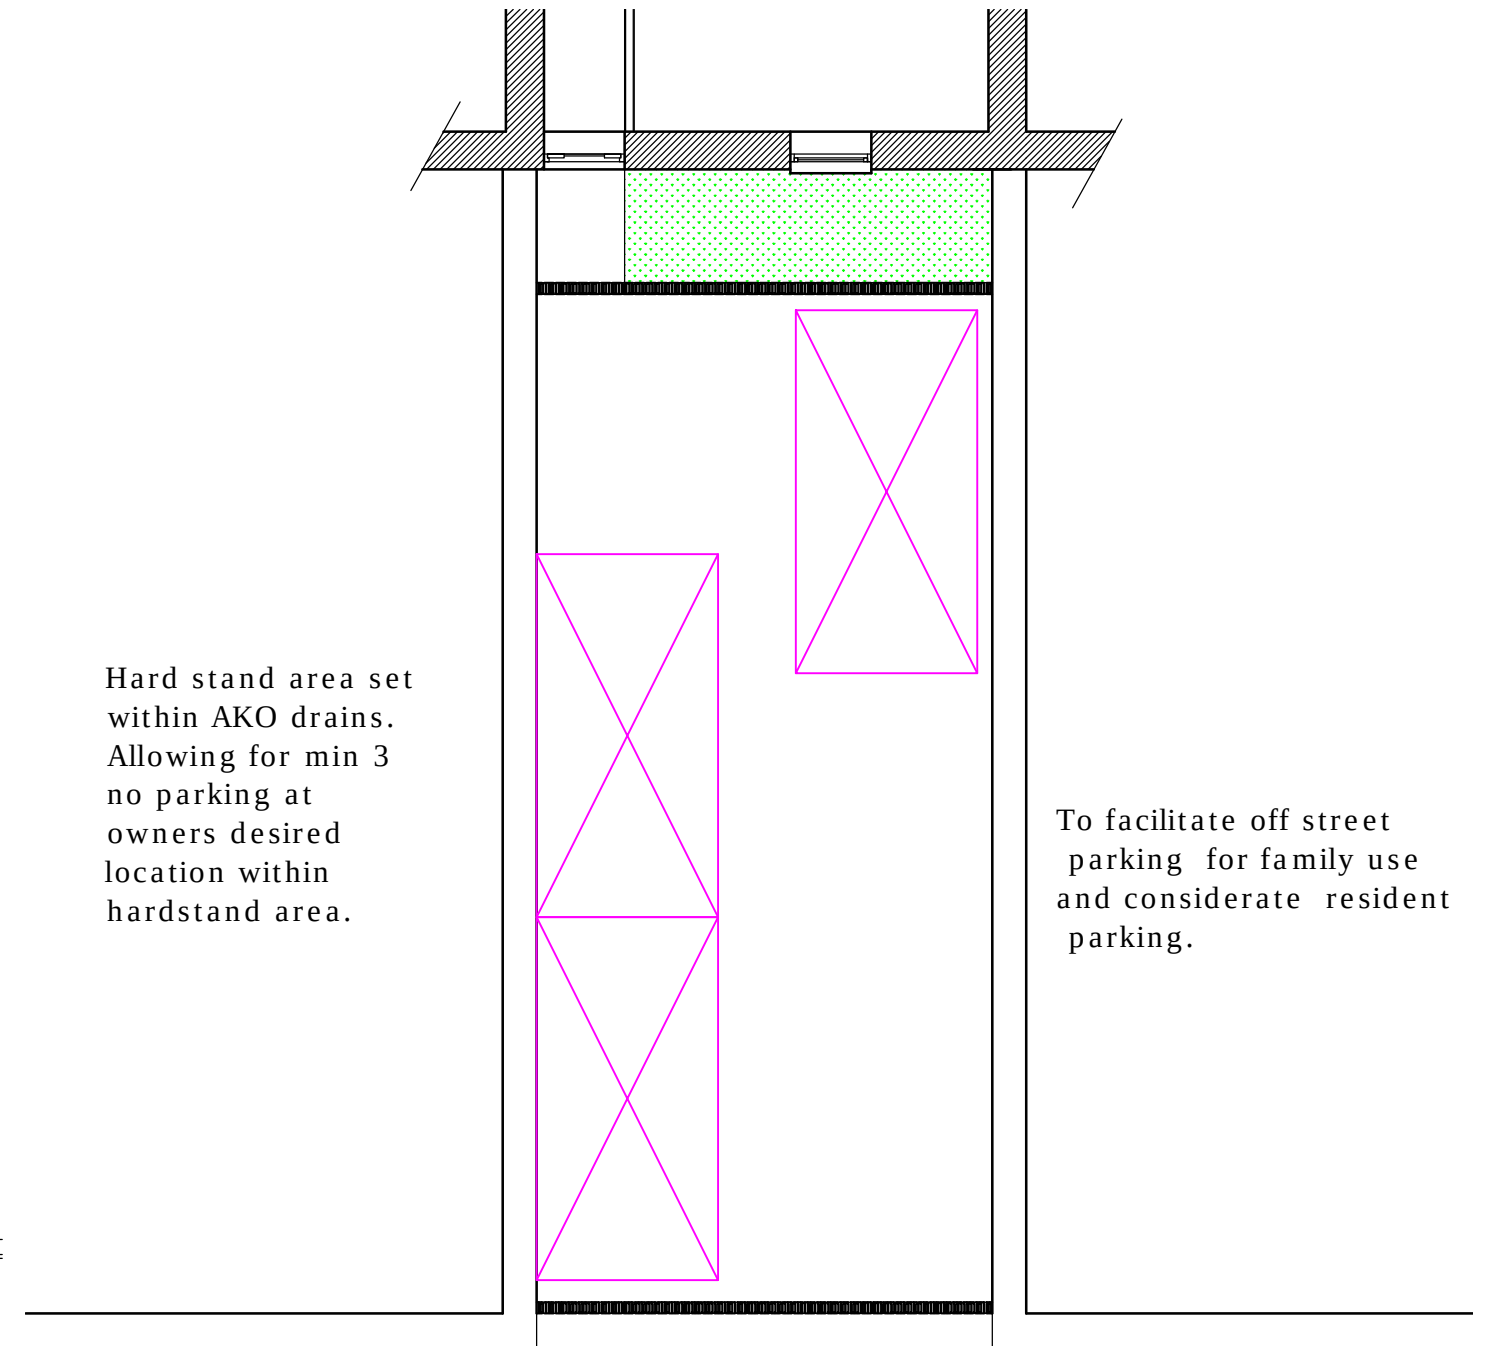

Scale: 1:100

Client:	Project:	Drawing: General Arrangement Drawings	Drawn By: GSP
Mr R and A Howells	Re: Renovation		Sheet No: A3.LP3
Address: 90 Commercial road Porttalbot SA13 1LR	Proposal: Drop curb safe access.		Ref: SA13 1LR
			Date: May 2021
			Checked: GSP
			Scale: see each layout