

1 THIS IS A C.A.D. DRAWING AND SHOULD NOT BE AMENDED BY HAND.

2 All dimensions in millimetres unless otherwise stated.

Rev	Details	Dr	Ch	Ap	Date

Client

Jardine & Gareth Williams
17 Wern Road, Margam
Port Talbot

JOSEFF WILLIAMS
07585609748
DESIGNS joewilliams1998@aol.com

Project


Single Storey Rear Extension

Block & Location Plan

File No.	Financial Code No.			
Drawn	JW	Checked		Approved
Date	Jan 22	Date		Date
Scales	VARIOUS			
Drawing No.	JW-15-OS B			


Drawing No.

Project

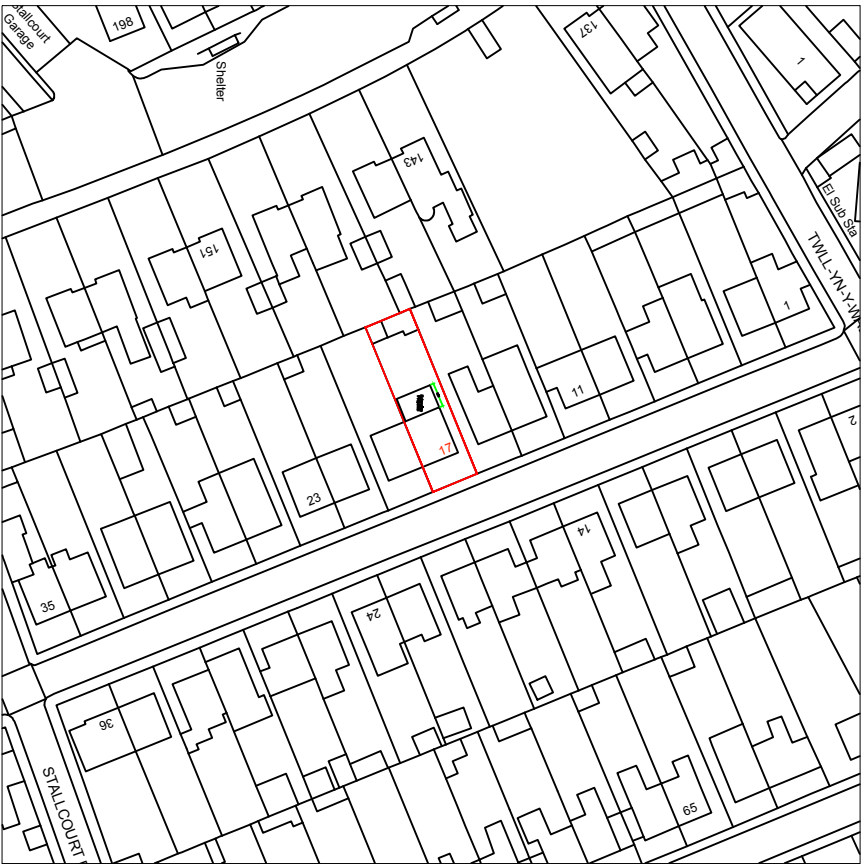

LOCATION PLAN

SCALE - 1:1250 @ A3

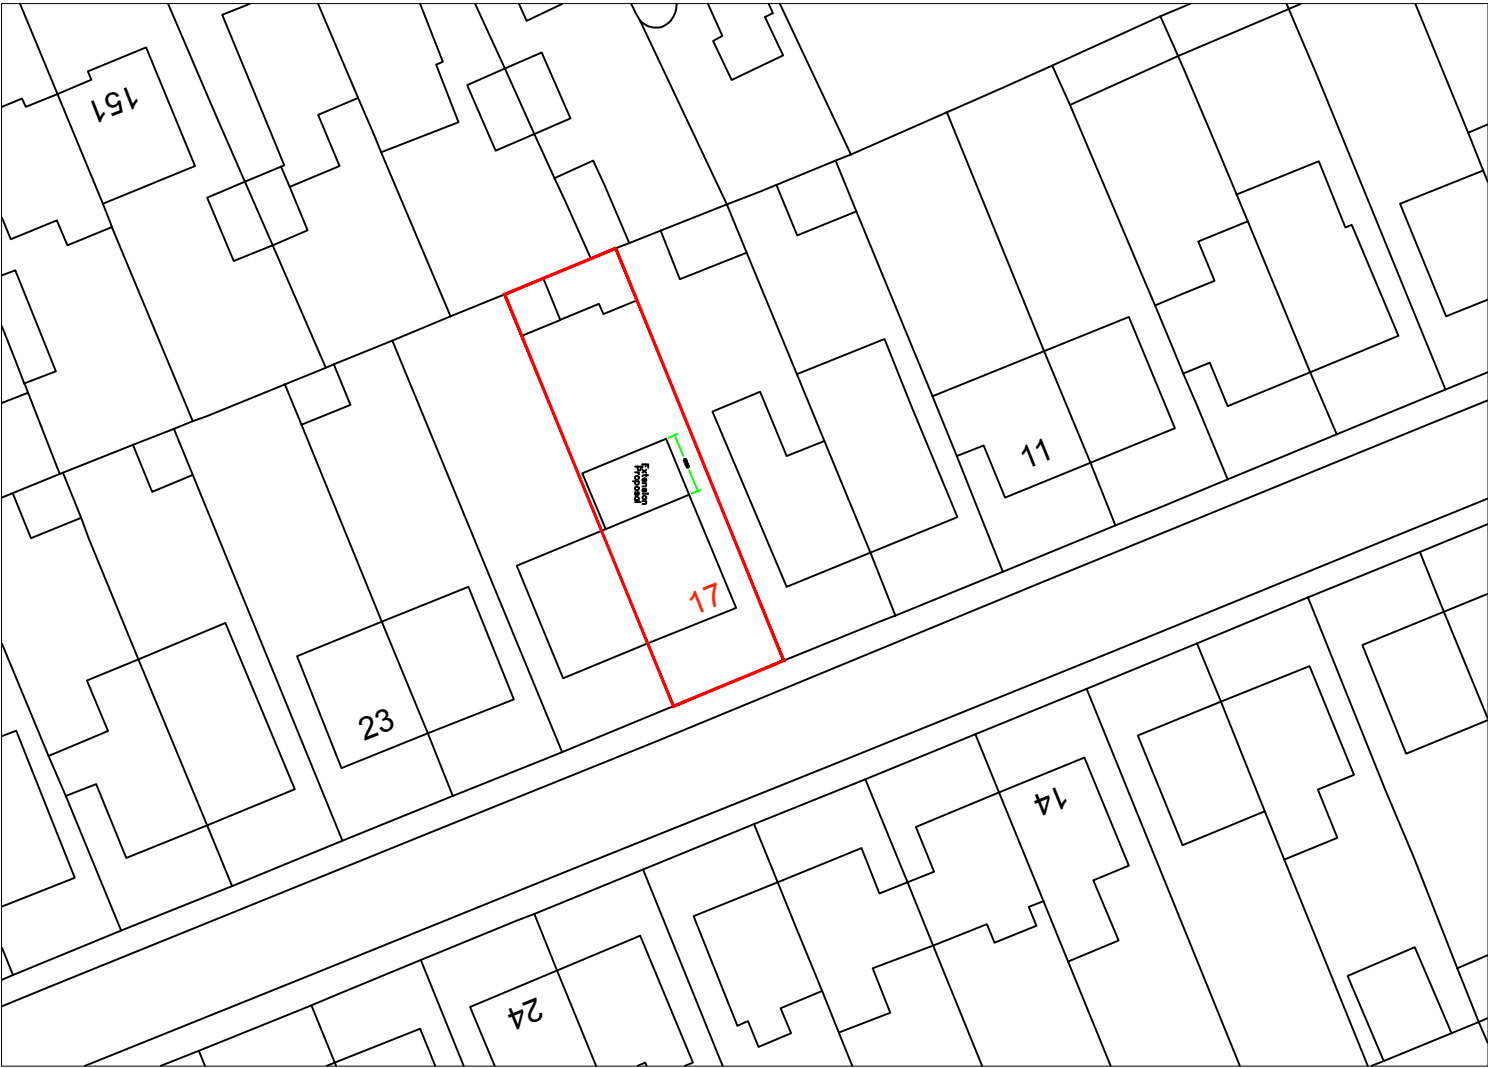

BLOCK PLAN

SCALE - 1:500 @ A3