



Superseded

Block Plan Scale
1:200

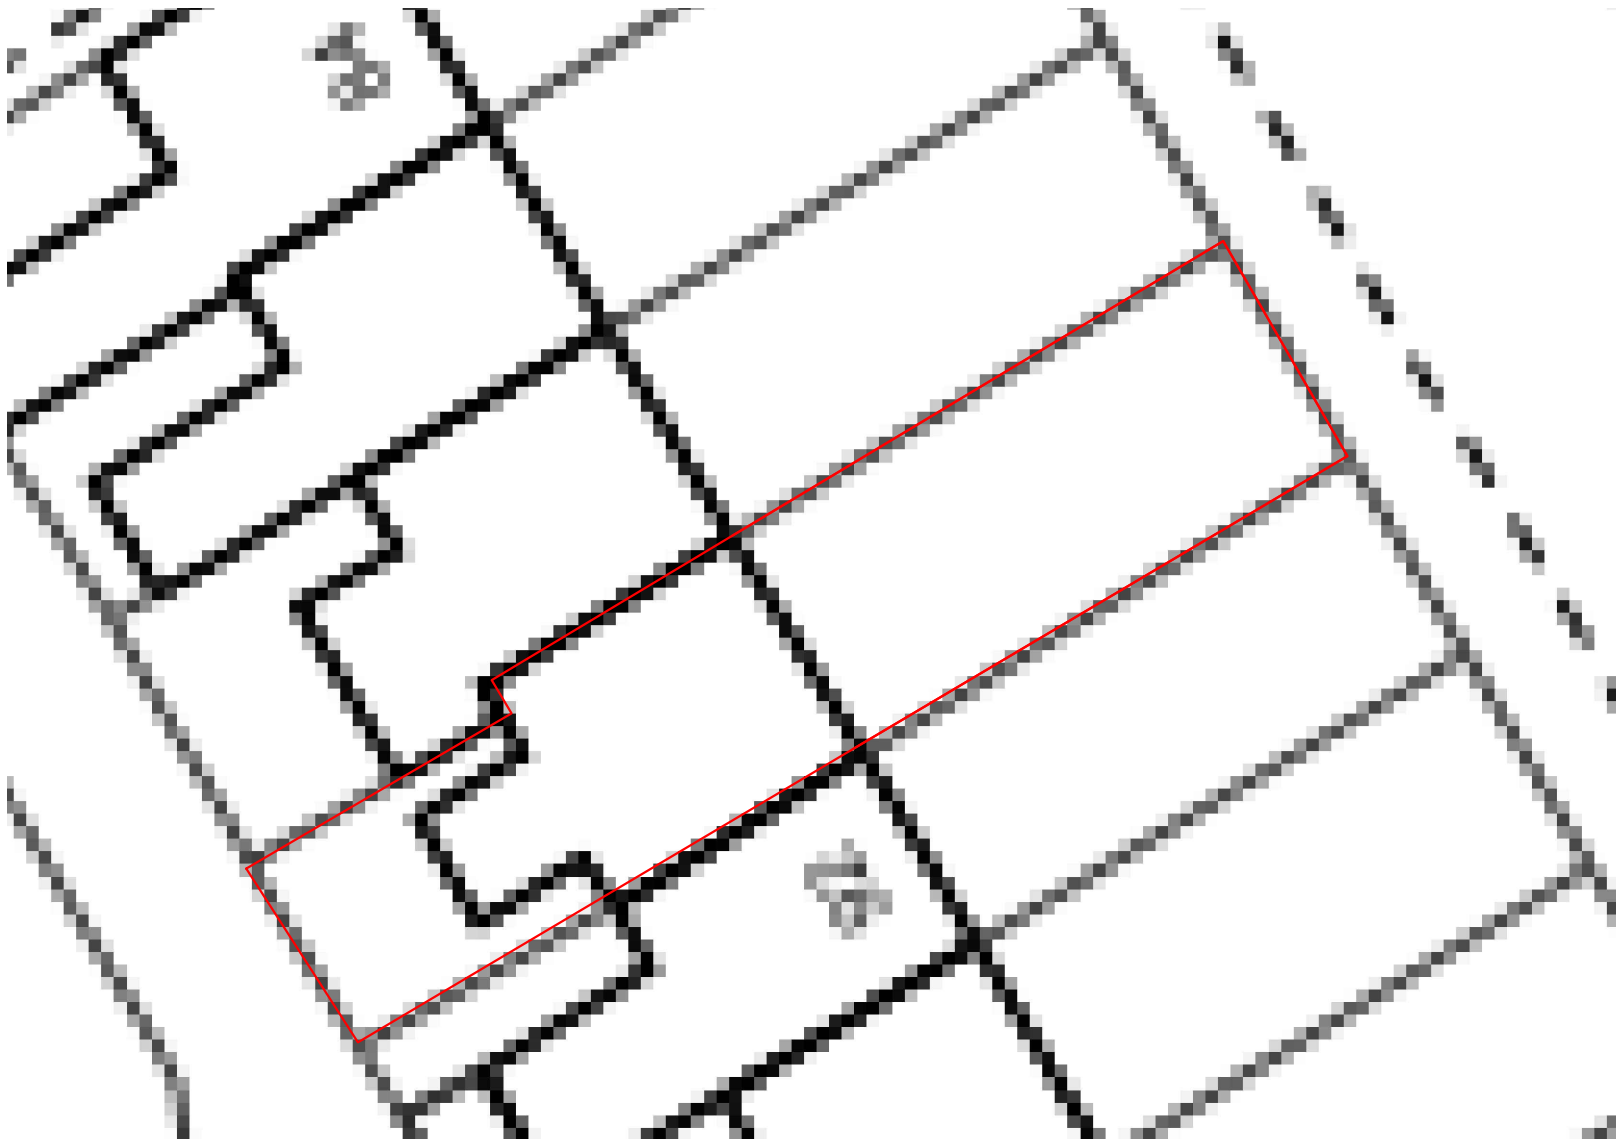

Location Plan Scale
1:1250

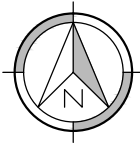

Key

 Boundary

Client:	Project:	Drawing: General Arrangement Drawings	Drawn By: GSP
Mr R and A Howells	Re: Renovation		Sheet No: A3. LP1
Address:	Proposal:		Ref: SA13 1LR
90 Commercial road	Hard Stand and Drop		Date: May 2021
Porttalbot	Kurbs.		Checked: GSP
SA13 1LR			Scale: see each layout