


Superseded

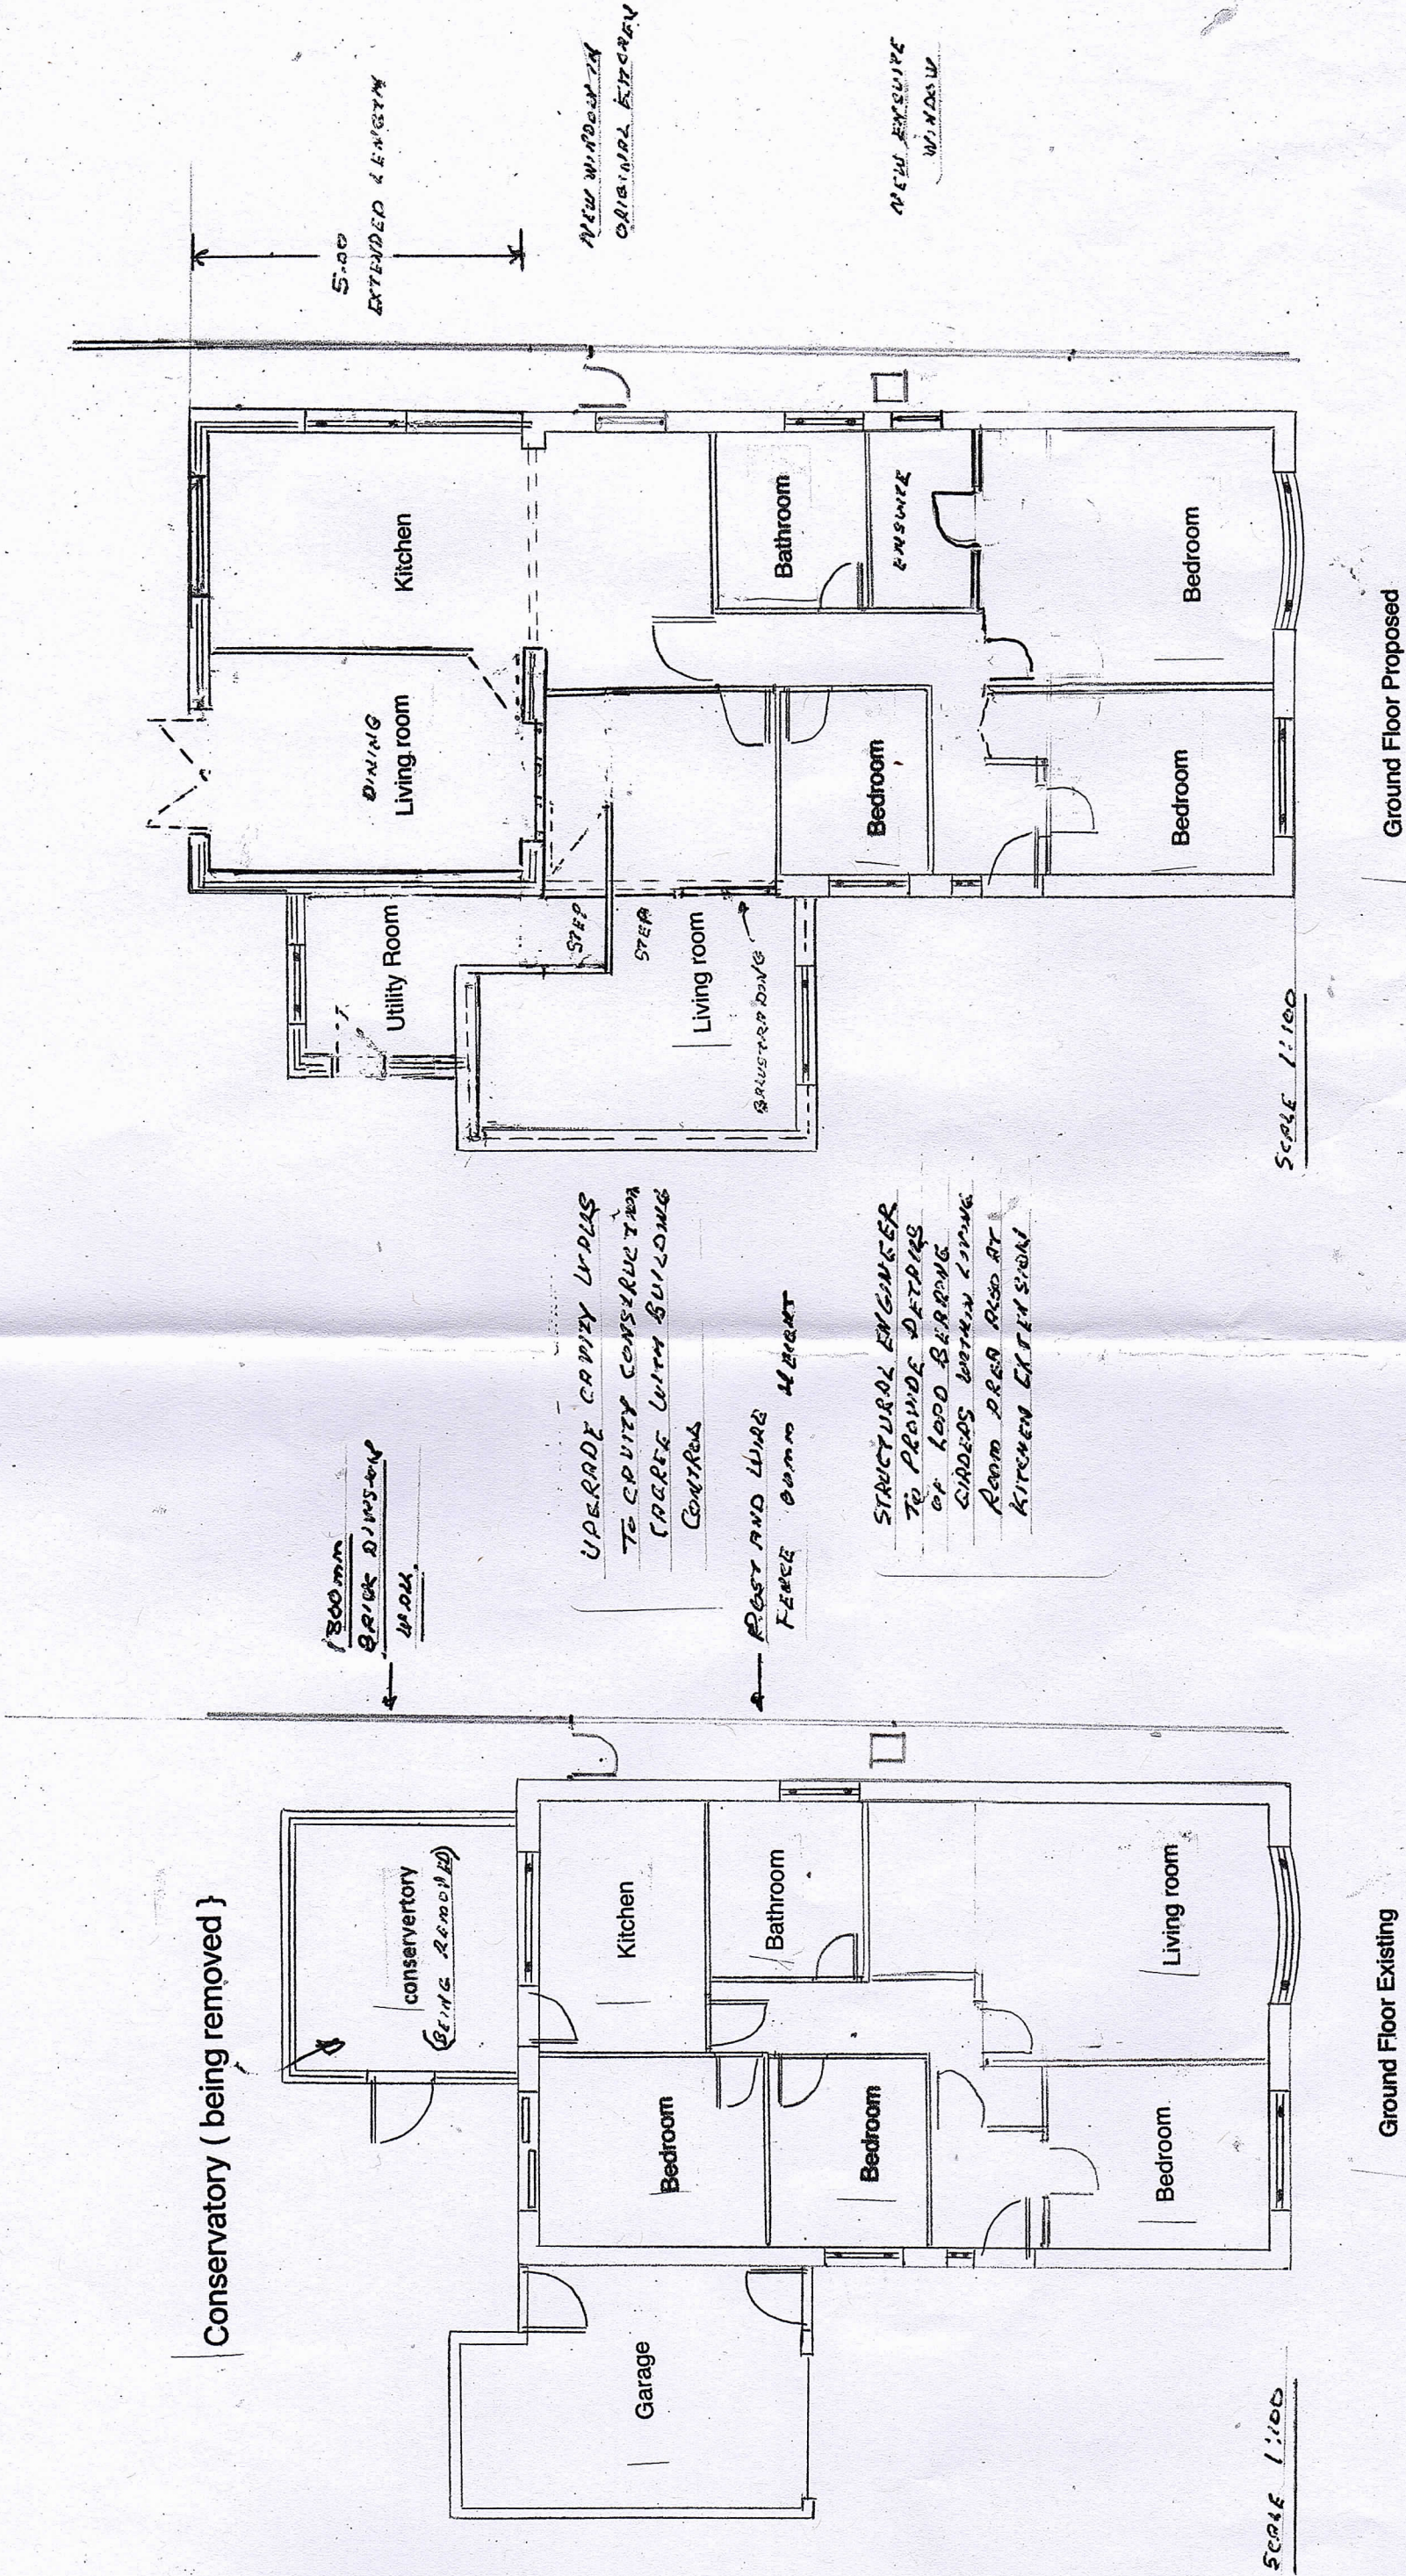

Proposed rear extension with
garage conversion to living accommodation
at 108 Brookfield, Neath Abbey

For Mr and Mrs C. Clugston