




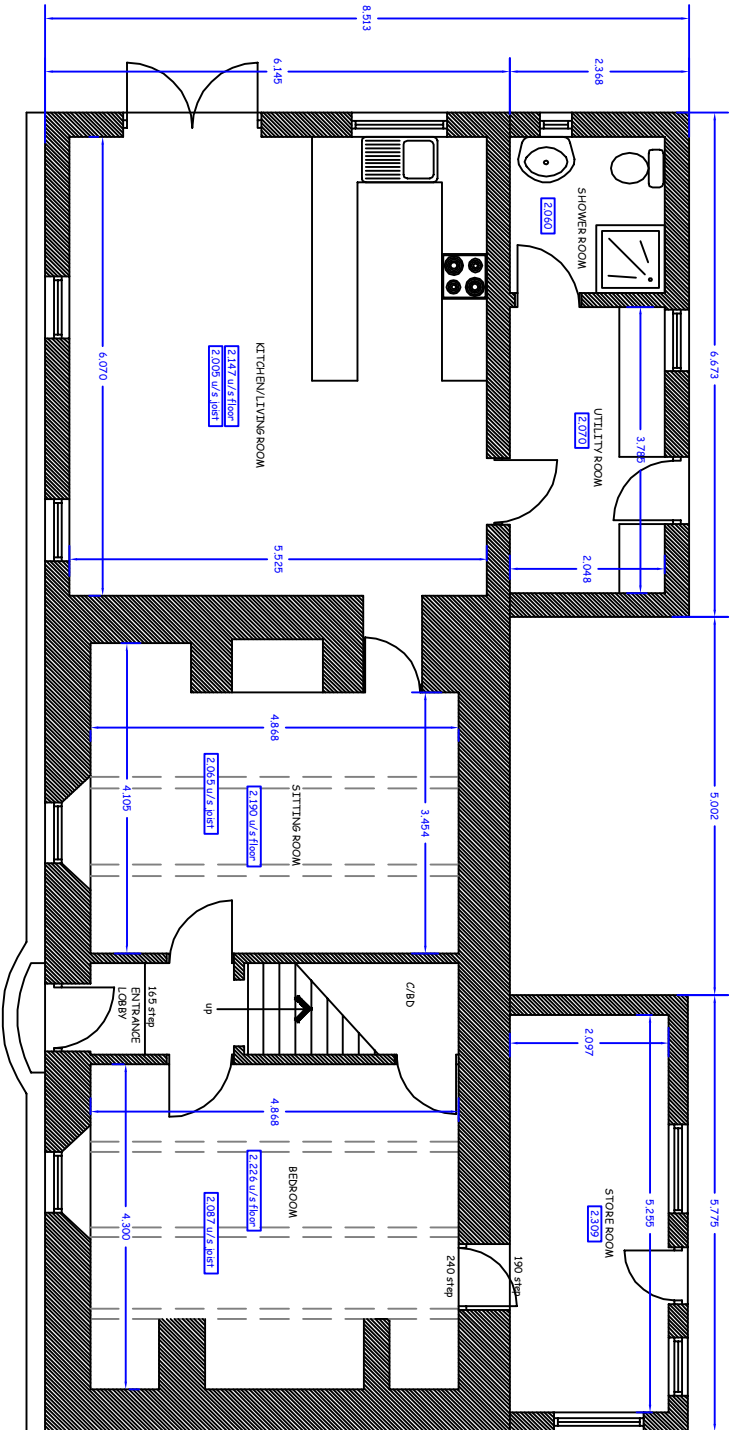

GROUND FLOOR

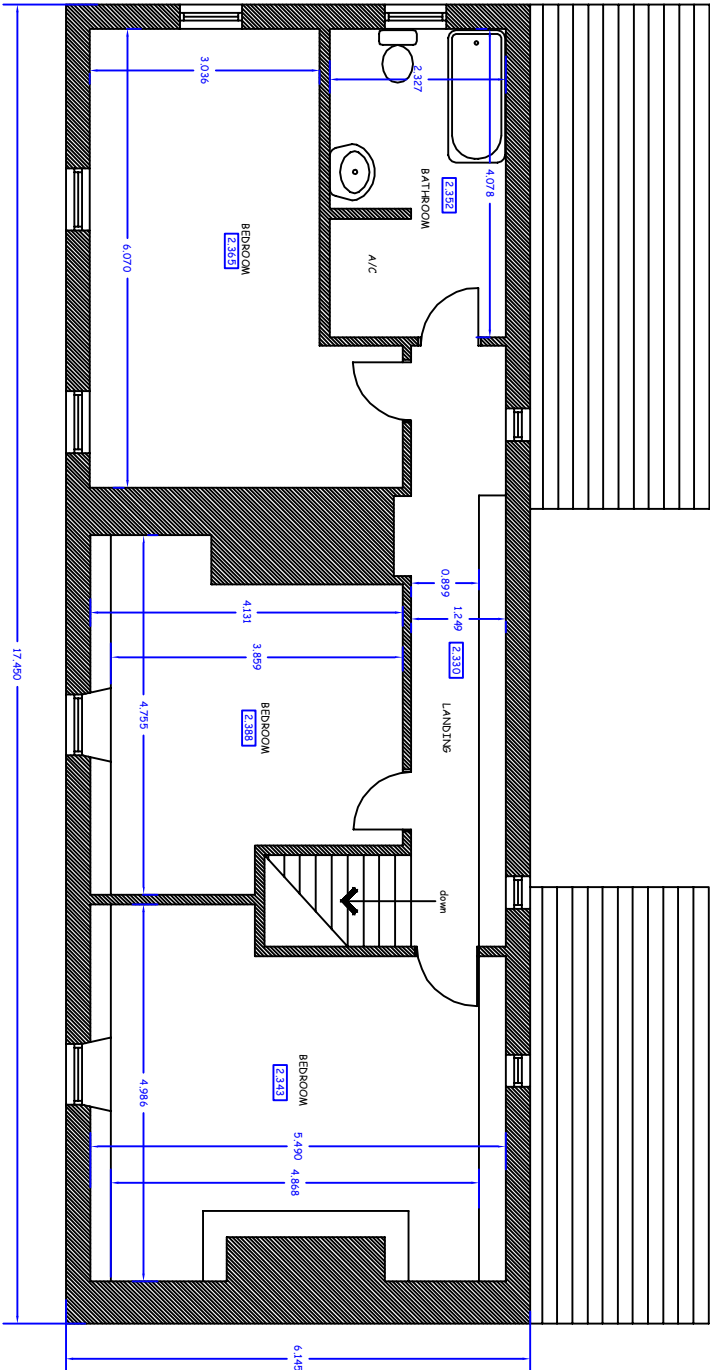


FIRST FLOOR

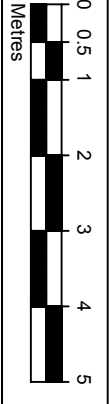

Rev	Description	Date	Initial
Project	HAFOD WENOL FARM, PONTARDAWE, SWANSEA		
Title	EXISTING FLOOR LAYOUTS		
Date	AUG. 2021	Drawn:	MIS
Scale(s)	1:100 @ A3	Issue	
Dwg No.	21/860/04	Revision	
Disk	Hafod_Wenol_Pontardawe_HTT.dwg		

69 Walter Road, Swansea, SA1 4QA - Tel: 01792 648380

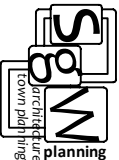

S&M
architectural
town planning

This drawing and the works shown are the copyright of SGM Planning and may not be amended or reproduced without express written permission. Any reproduction made by a third party, without the written permission of SGM Planning, is prohibited. Dimensions where shown should be verified and not scaled. Any discrepancy should be referred to the architect.

Any discrepancies should be referred to the architect.