
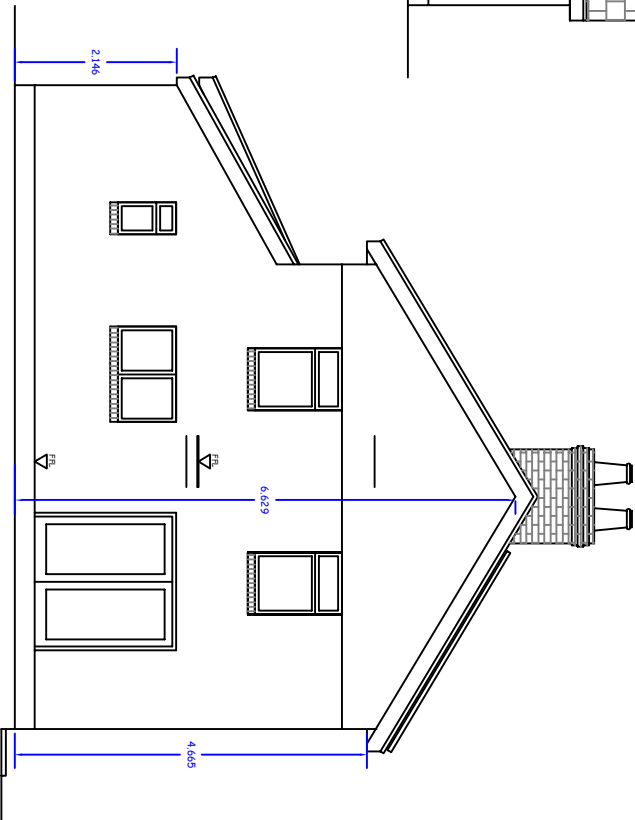
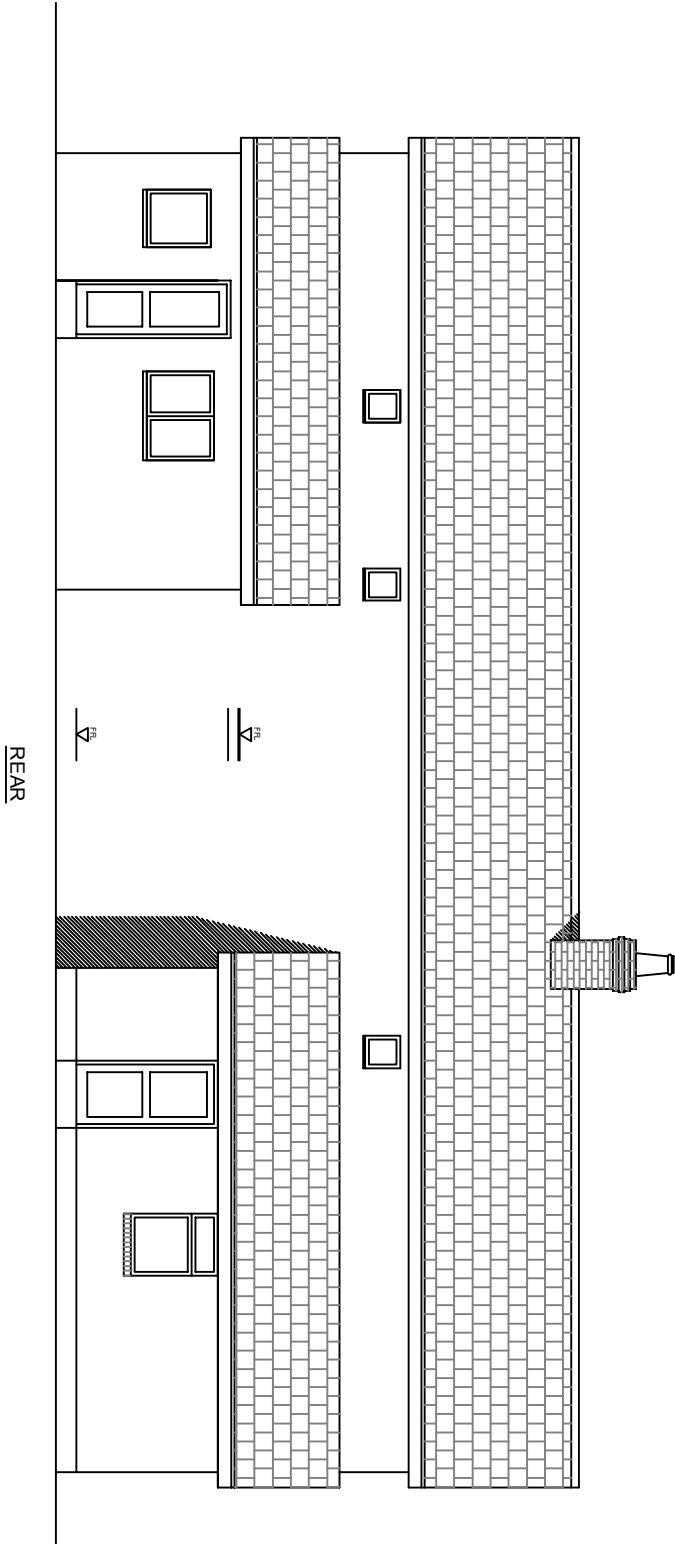
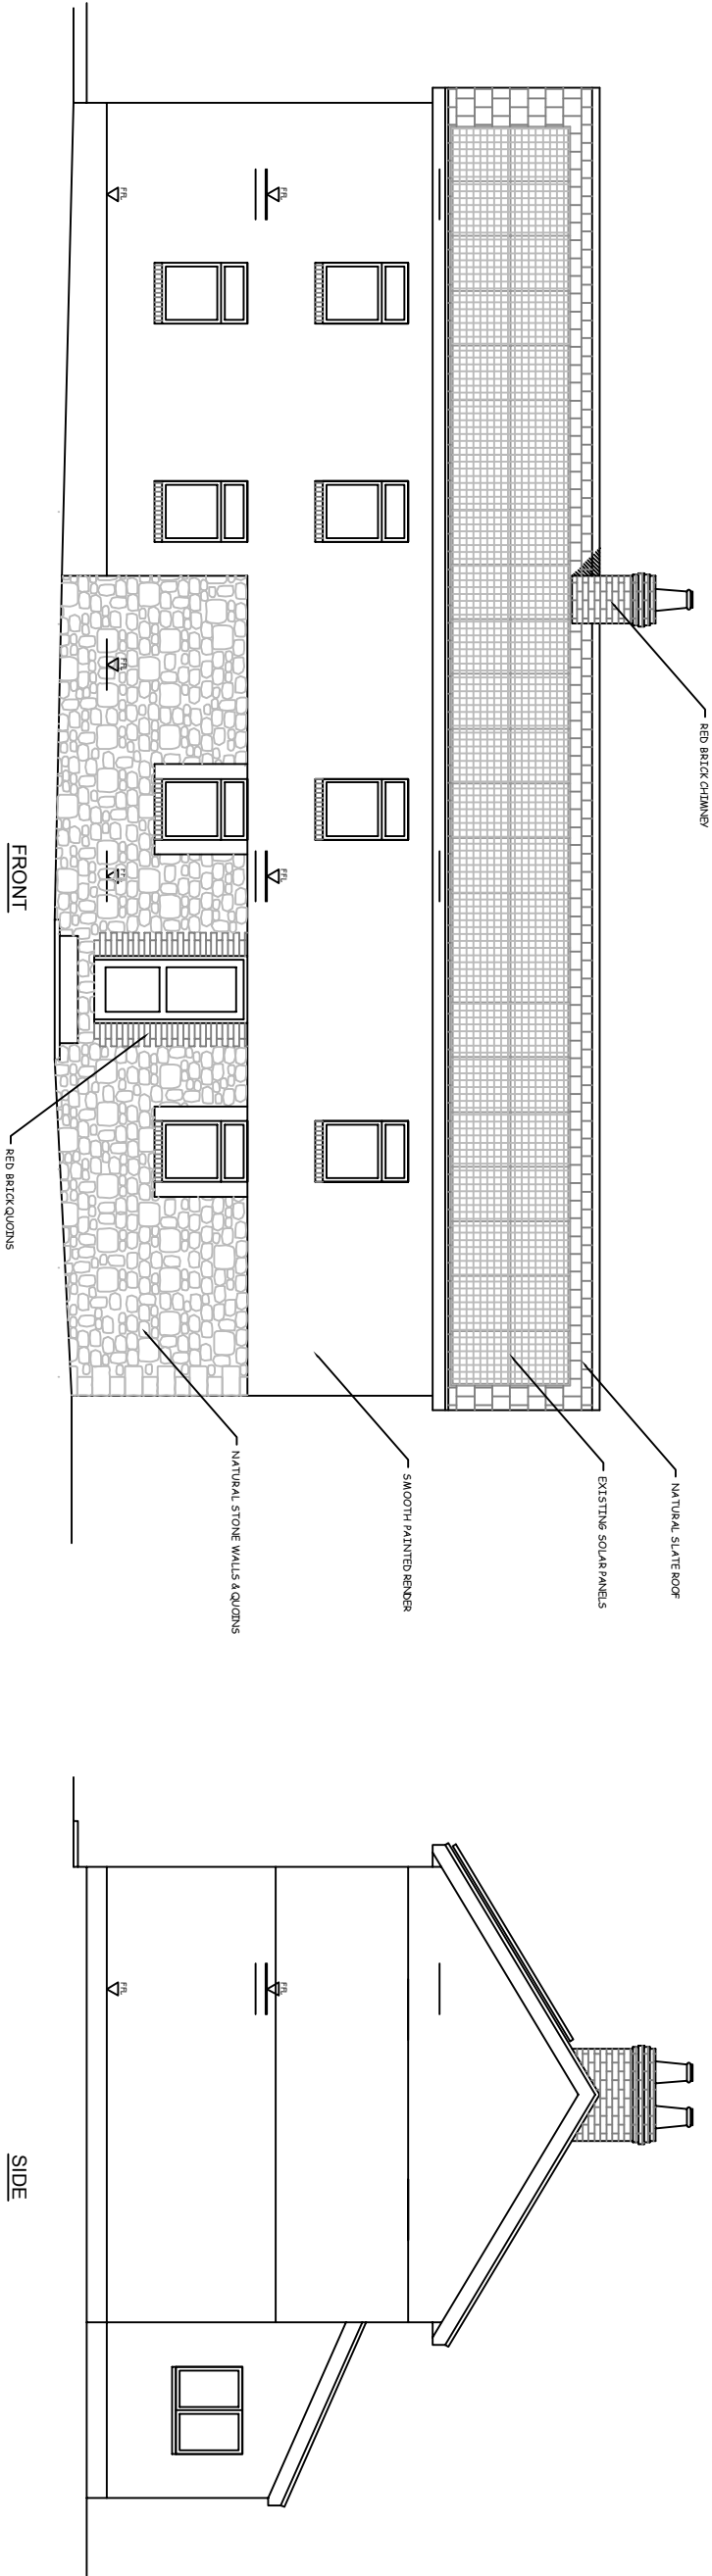


Rev	Description	Date	Initial
Project	HAFOD WENOL FARM, PONTARDAWE, SWANSEA		
Title			
EXISTING ELEVATIONS			
Date:	AUG. 2021	Drawn:	MIS
Scales/3:	1:100 @ A3	Issue:	
Dwg No:	21/860/05	Revision:	
Disk:	Hafod_Wenol_Pontardawe_HTT.dwg		

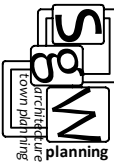

69 Walter Road, Swansea, SA1 4QA - Tel: 01792 648380