


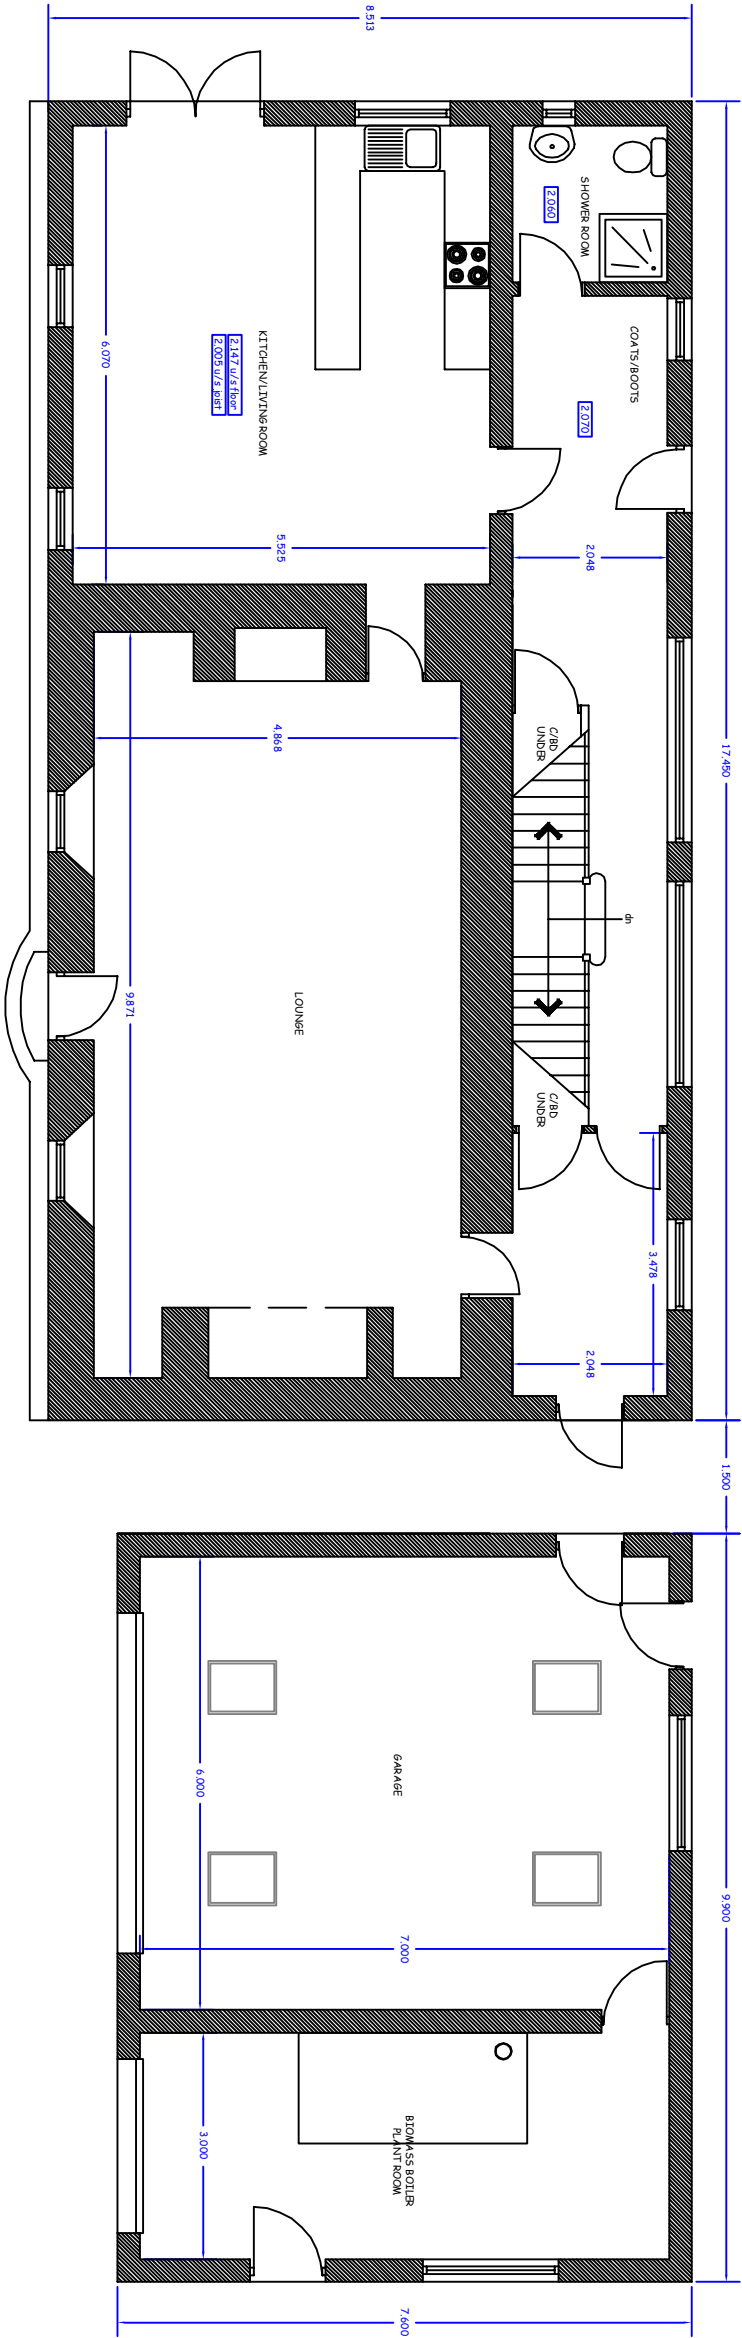


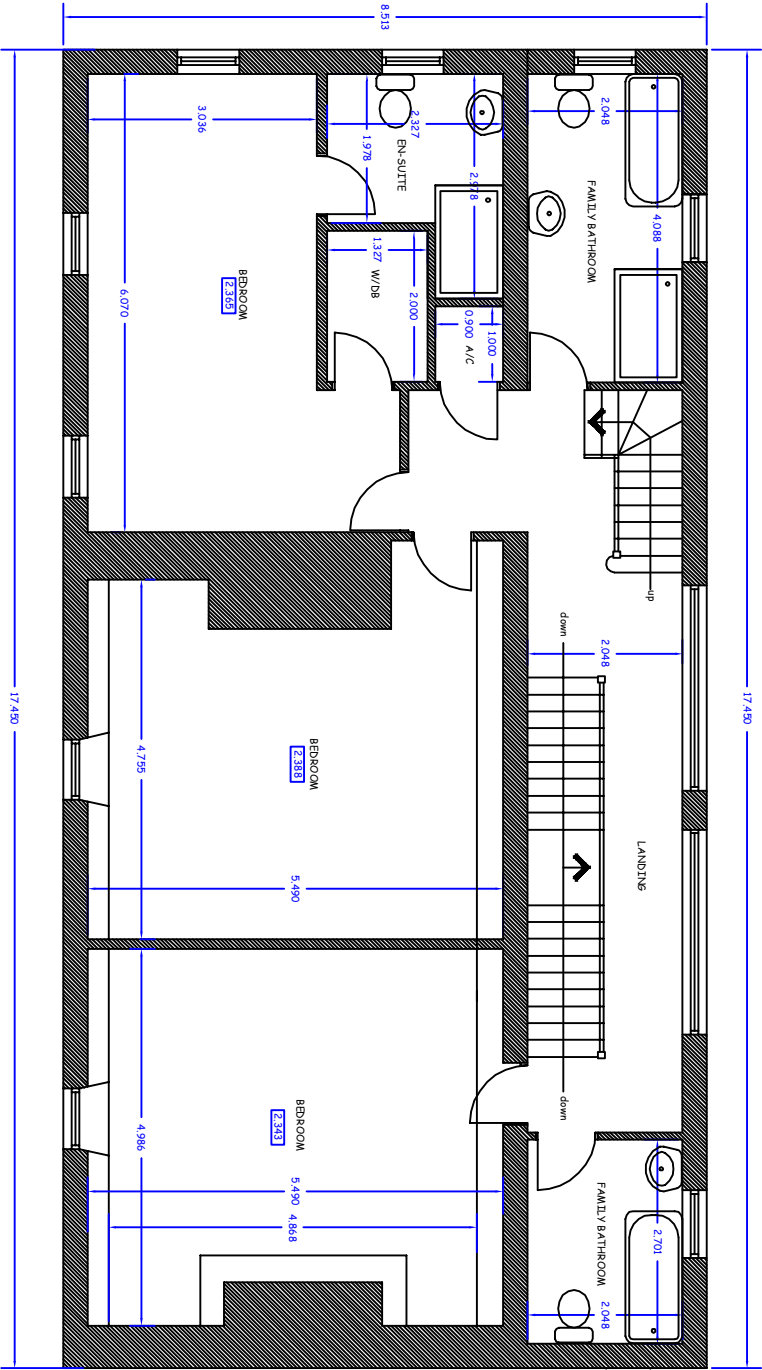

GROUND FLOOR

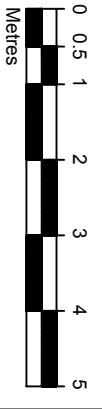

FIRST FLOOR

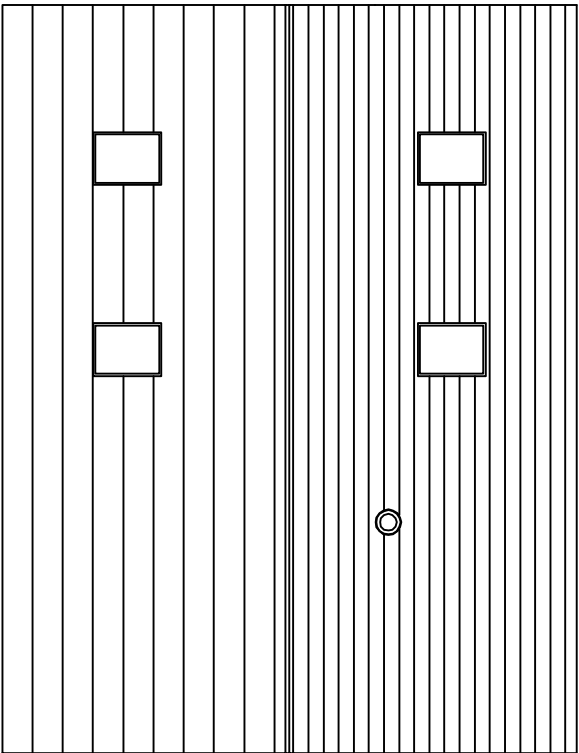

Rev		Description		Date	Initial
A		Attc Floor layout amended, garage detached		02/22	MIS
Project:					
HAFOD WENOL FARM, PONTARDAWE, SWANSEA					
Title:					
PROPOSED GROUND & FIRST FLOOR LAYOUTS					
Date:	JAN. 2022	Drawn:	MIS		
Scale(s):	1:100 @ A3	Issue:			
Dwg No.:	21/860/06	Revision:	A		
Disc:	Hafod_Wenol_Pontardawe_H1T.dwg				

69 Waller Road, Swansea. SA1 4QA - Tel: 01792 648380

The drawing and the works shown are the copyright of SGM Planning and may not be amended or reproduced without express written permission. No liability will be accepted for amendments made by a third party. Dimensions where shown should be confirmed on site. Any discrepancies should be notified as soon as possible.