




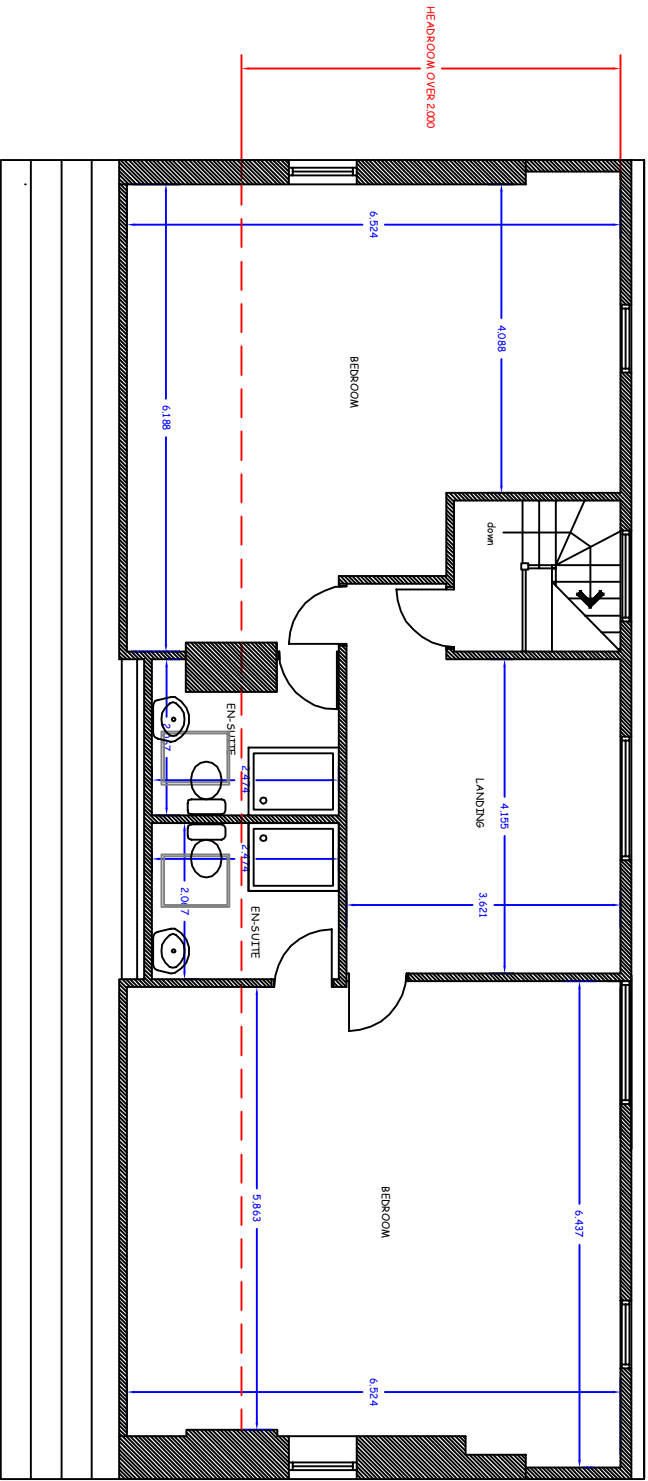

ATTIC FLOOR

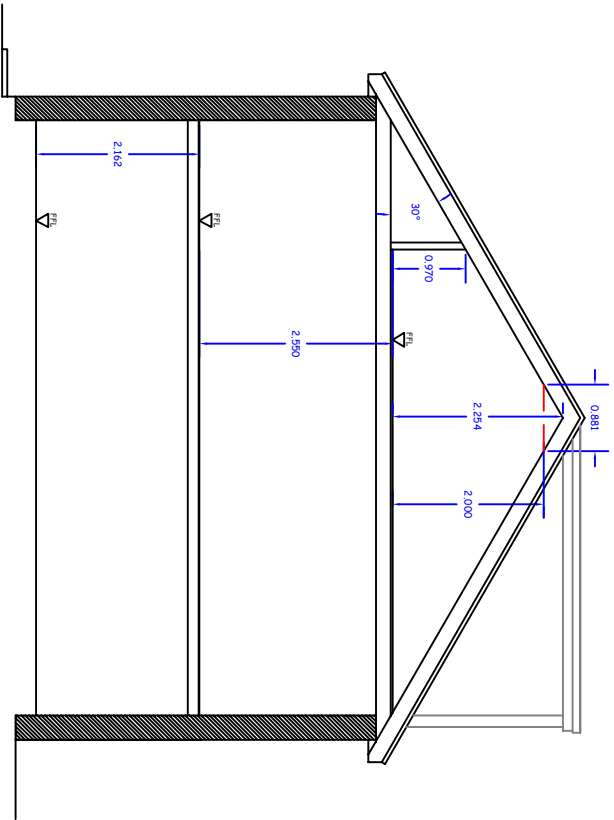


TYPICAL CROSS-SECTION

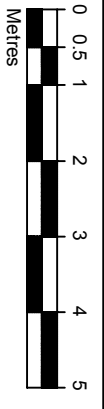

Rev	Description	Date	Initial
A	Attic Floor layout amended, garage detached	02/22	MIS
Plotted:			

HAFOD WENOL FARM, PONTARDAWE,
SWANSEA

Title:			
PROPOSED ATTIC FLOOR & CROSS-SECTION			
Date:	JAN. 2022	Drawn:	MIS
Scales(s):	1:100 @ A3	Issue:	
Dwg No.:	21/860/07	Revision:	A
Disc:	Harod_Wenol_Pontardawe_HT.dwg		

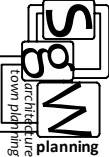

69 Walter Road, Swansea, SA1 4QA - Tel: 01792 648380

This drawing and the works shown are the copyright of S&M planning and may not be amended or reproduced without express written permission. No liability will be accepted for amendments made by a third party. Dimensions where shown should be read and not scaled. Any discrepancies should be notified as soon as possible.

A3

C