
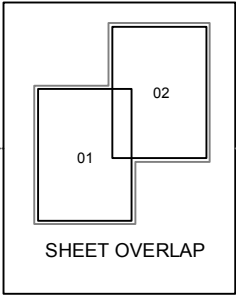
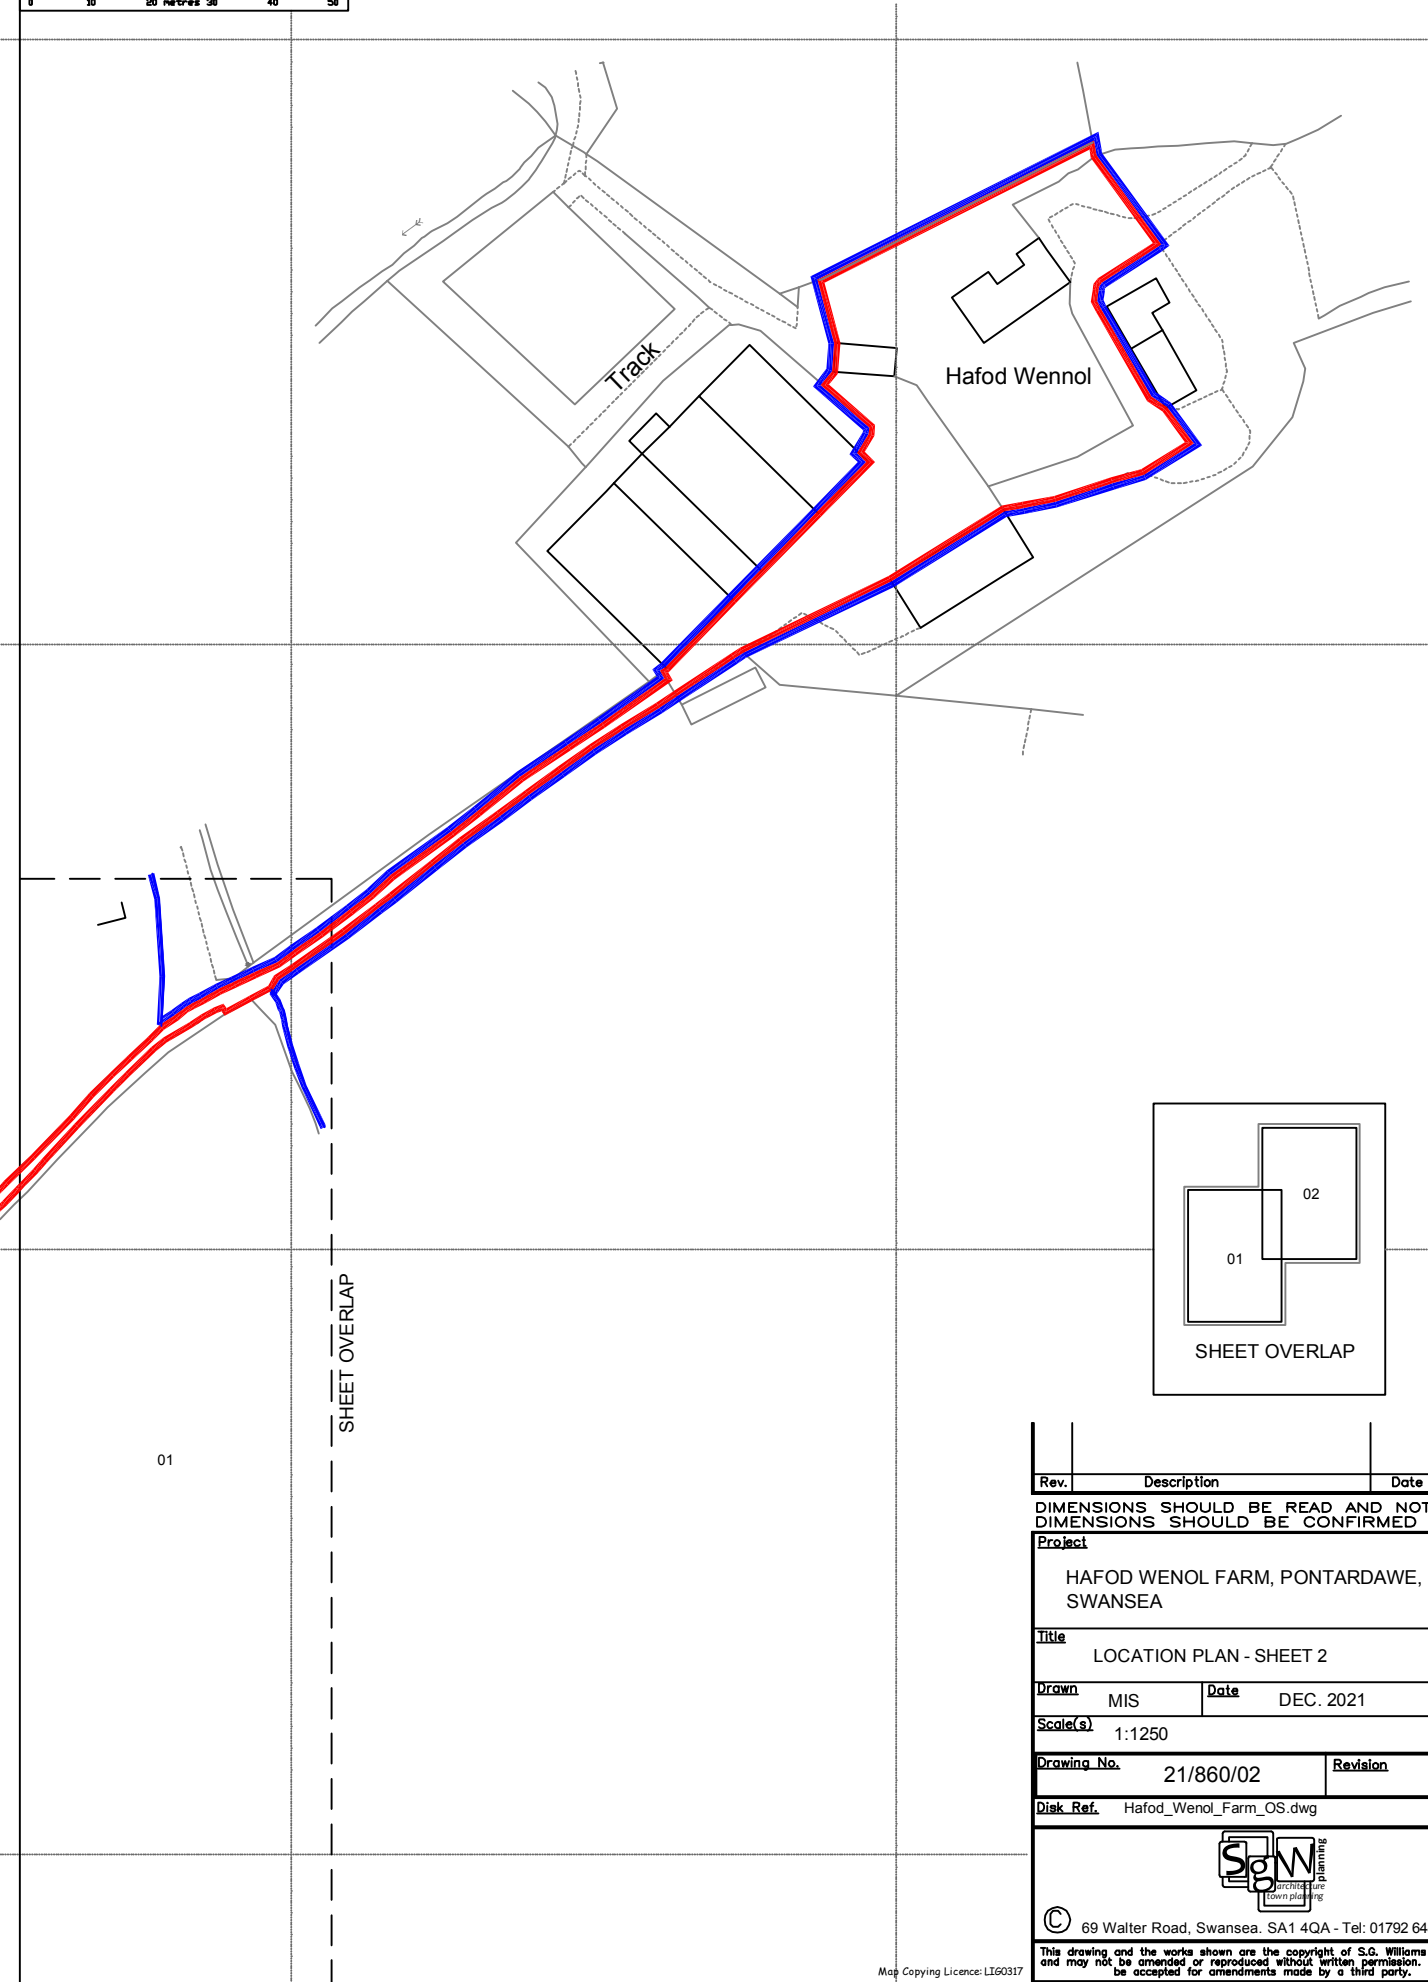
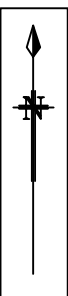


SITE POSTCODE: SA8 4RU
SITE GRID REFERENCE: SN680093
EASTING: 268021 / NORTHING: 209360

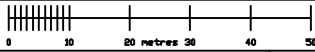

Rev.	Description	Date	Initial
DIMENSIONS SHOULD BE READ AND NOT SCALED DIMENSIONS SHOULD BE CONFIRMED ON SITE			
<u>Project</u>			
HAFOD WENOL FARM, PONTARDAWE, SWANSEA			
<u>Title</u>			
LOCATION PLAN - SHEET 2			
<u>Drawn</u>	MIS	<u>Date</u>	DEC. 2021
<u>Scale(s)</u>			
1:1250			
<u>Drawing No.</u>		<u>Revision</u>	
21/860/02			
<u>Disk Ref.</u> Hafod_Wenol_Farm_OS.dwg			
			
69 Walter Road, Swansea. SA1 4QA - Tel: 01792 648380			
			
This drawing and the works shown are the copyright of S.G. Williams & Associates and may not be amended or reproduced without written permission. No liability will be accepted for amendments made by a third party.			