




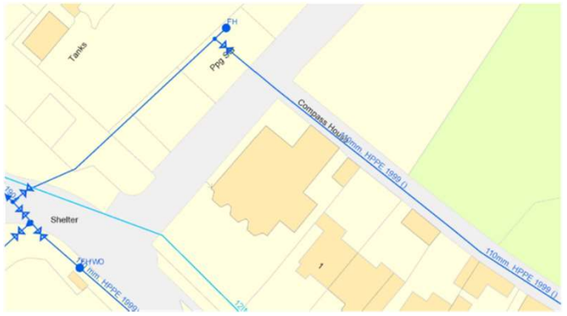

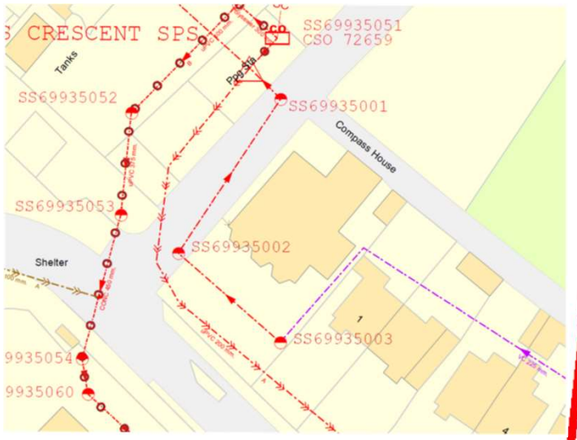

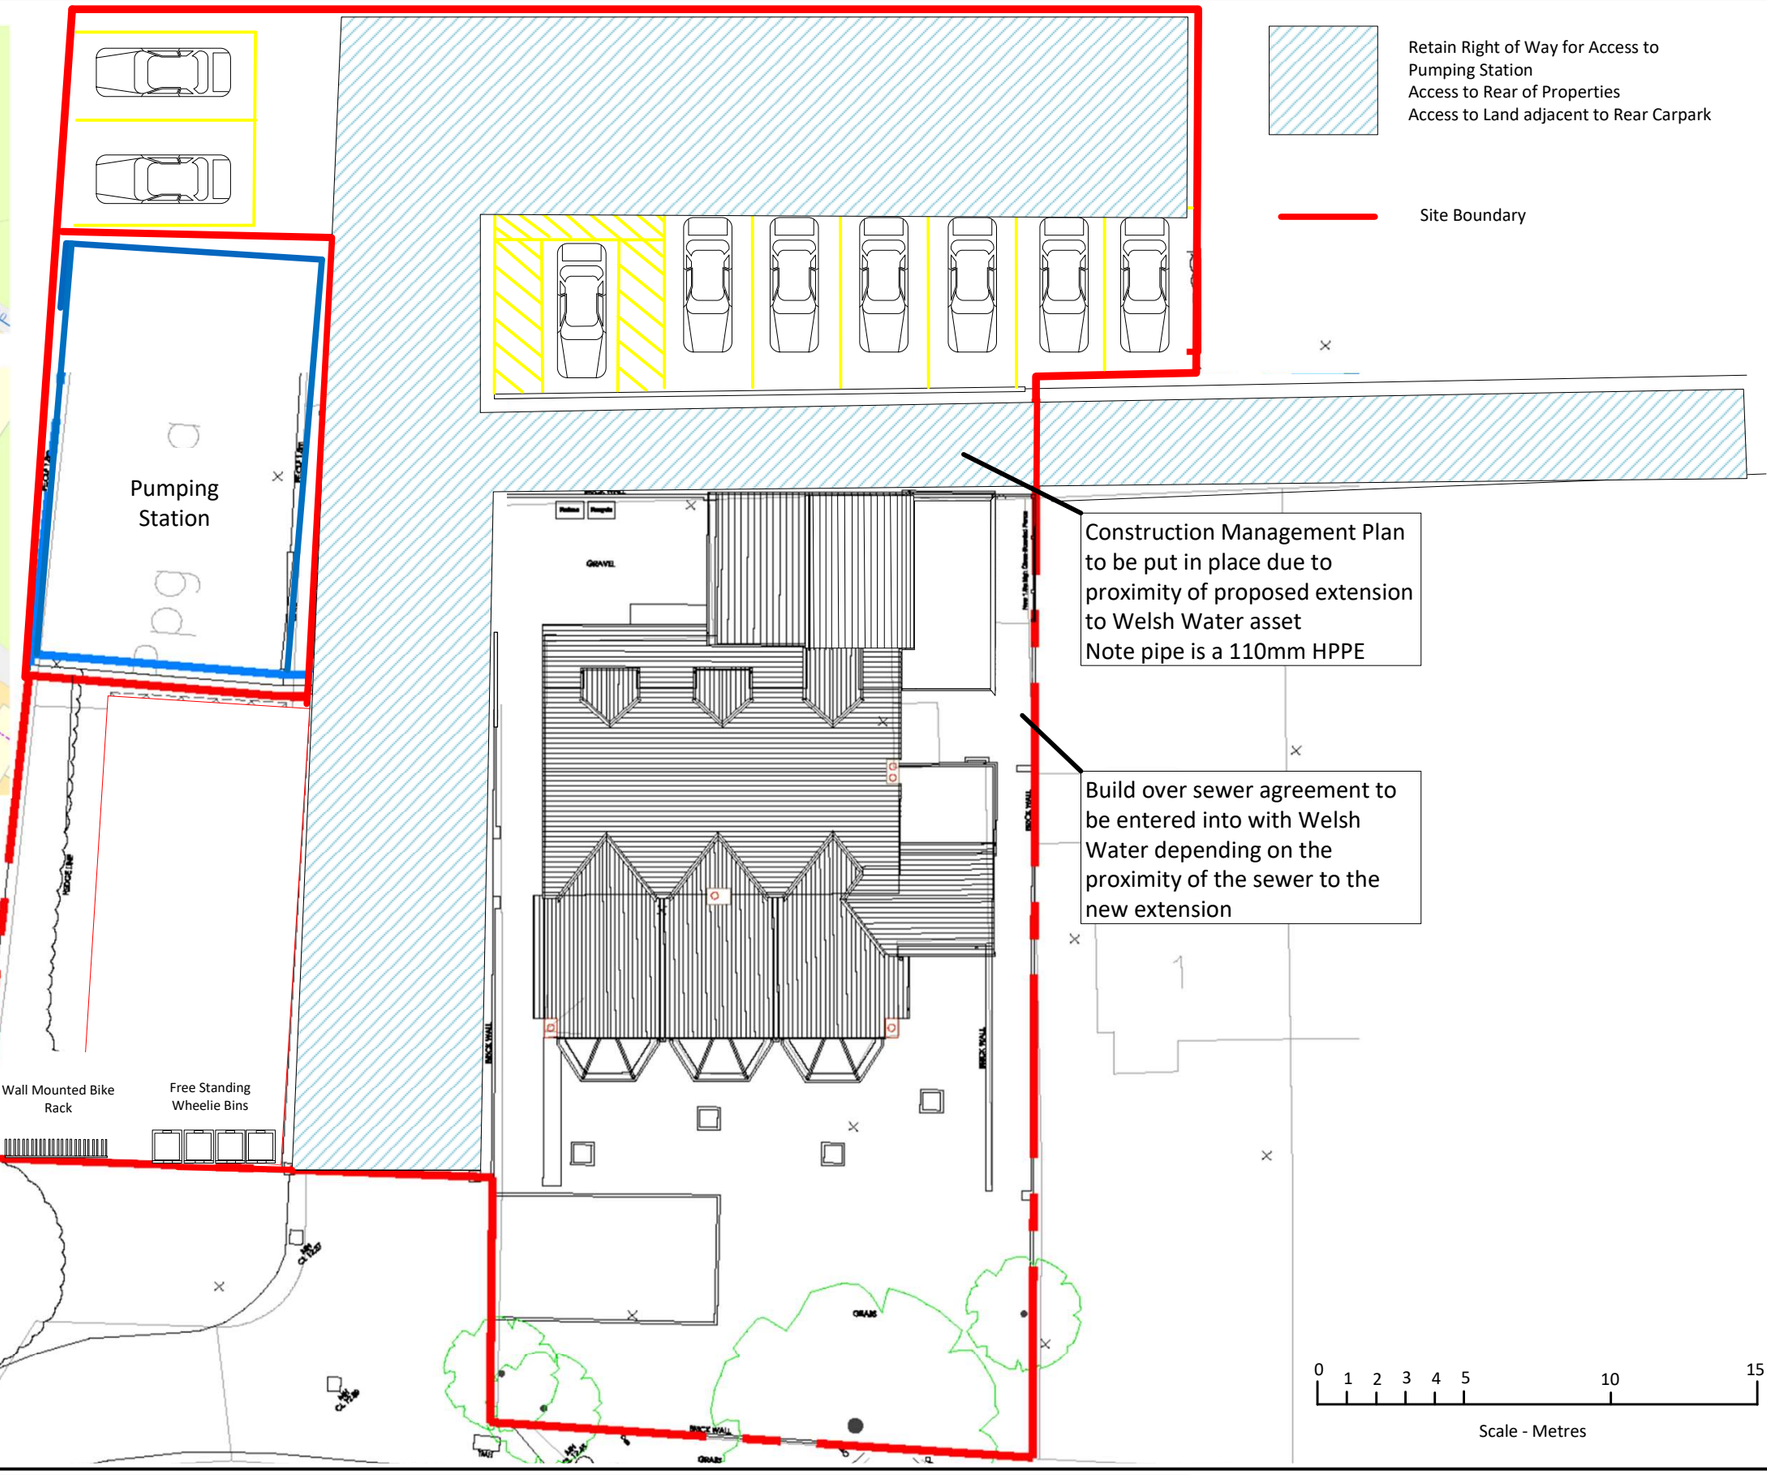

ONLY SCALE THIS DRAWING FOR PLANNING PURPOSES. CHECK ALL DIMENSIONS ON SITE

This drawing is to establish design intent. The contractor is responsible for quantities, dimensions, verification of site conditions, compliance with contract documents for information that pertains to the fabrication process or techniques of construction and for the co-ordination of work with all trades. The drawings are not to be scaled and all errors or omissions are to be reported to the designers

NOTES

Client	R H Properties Ltd		
Project	Compass House, Swansea Proposed Student Accommodation		
Title	Demarcation and Rights of way	Scale	1:100 @ A1 1:200 @ A3
Status PLANNING	Date FEB 2022	Drawn RLM	Checked
Job No. 0319	Dwg. No D015	Rev. No R04	

OGL