



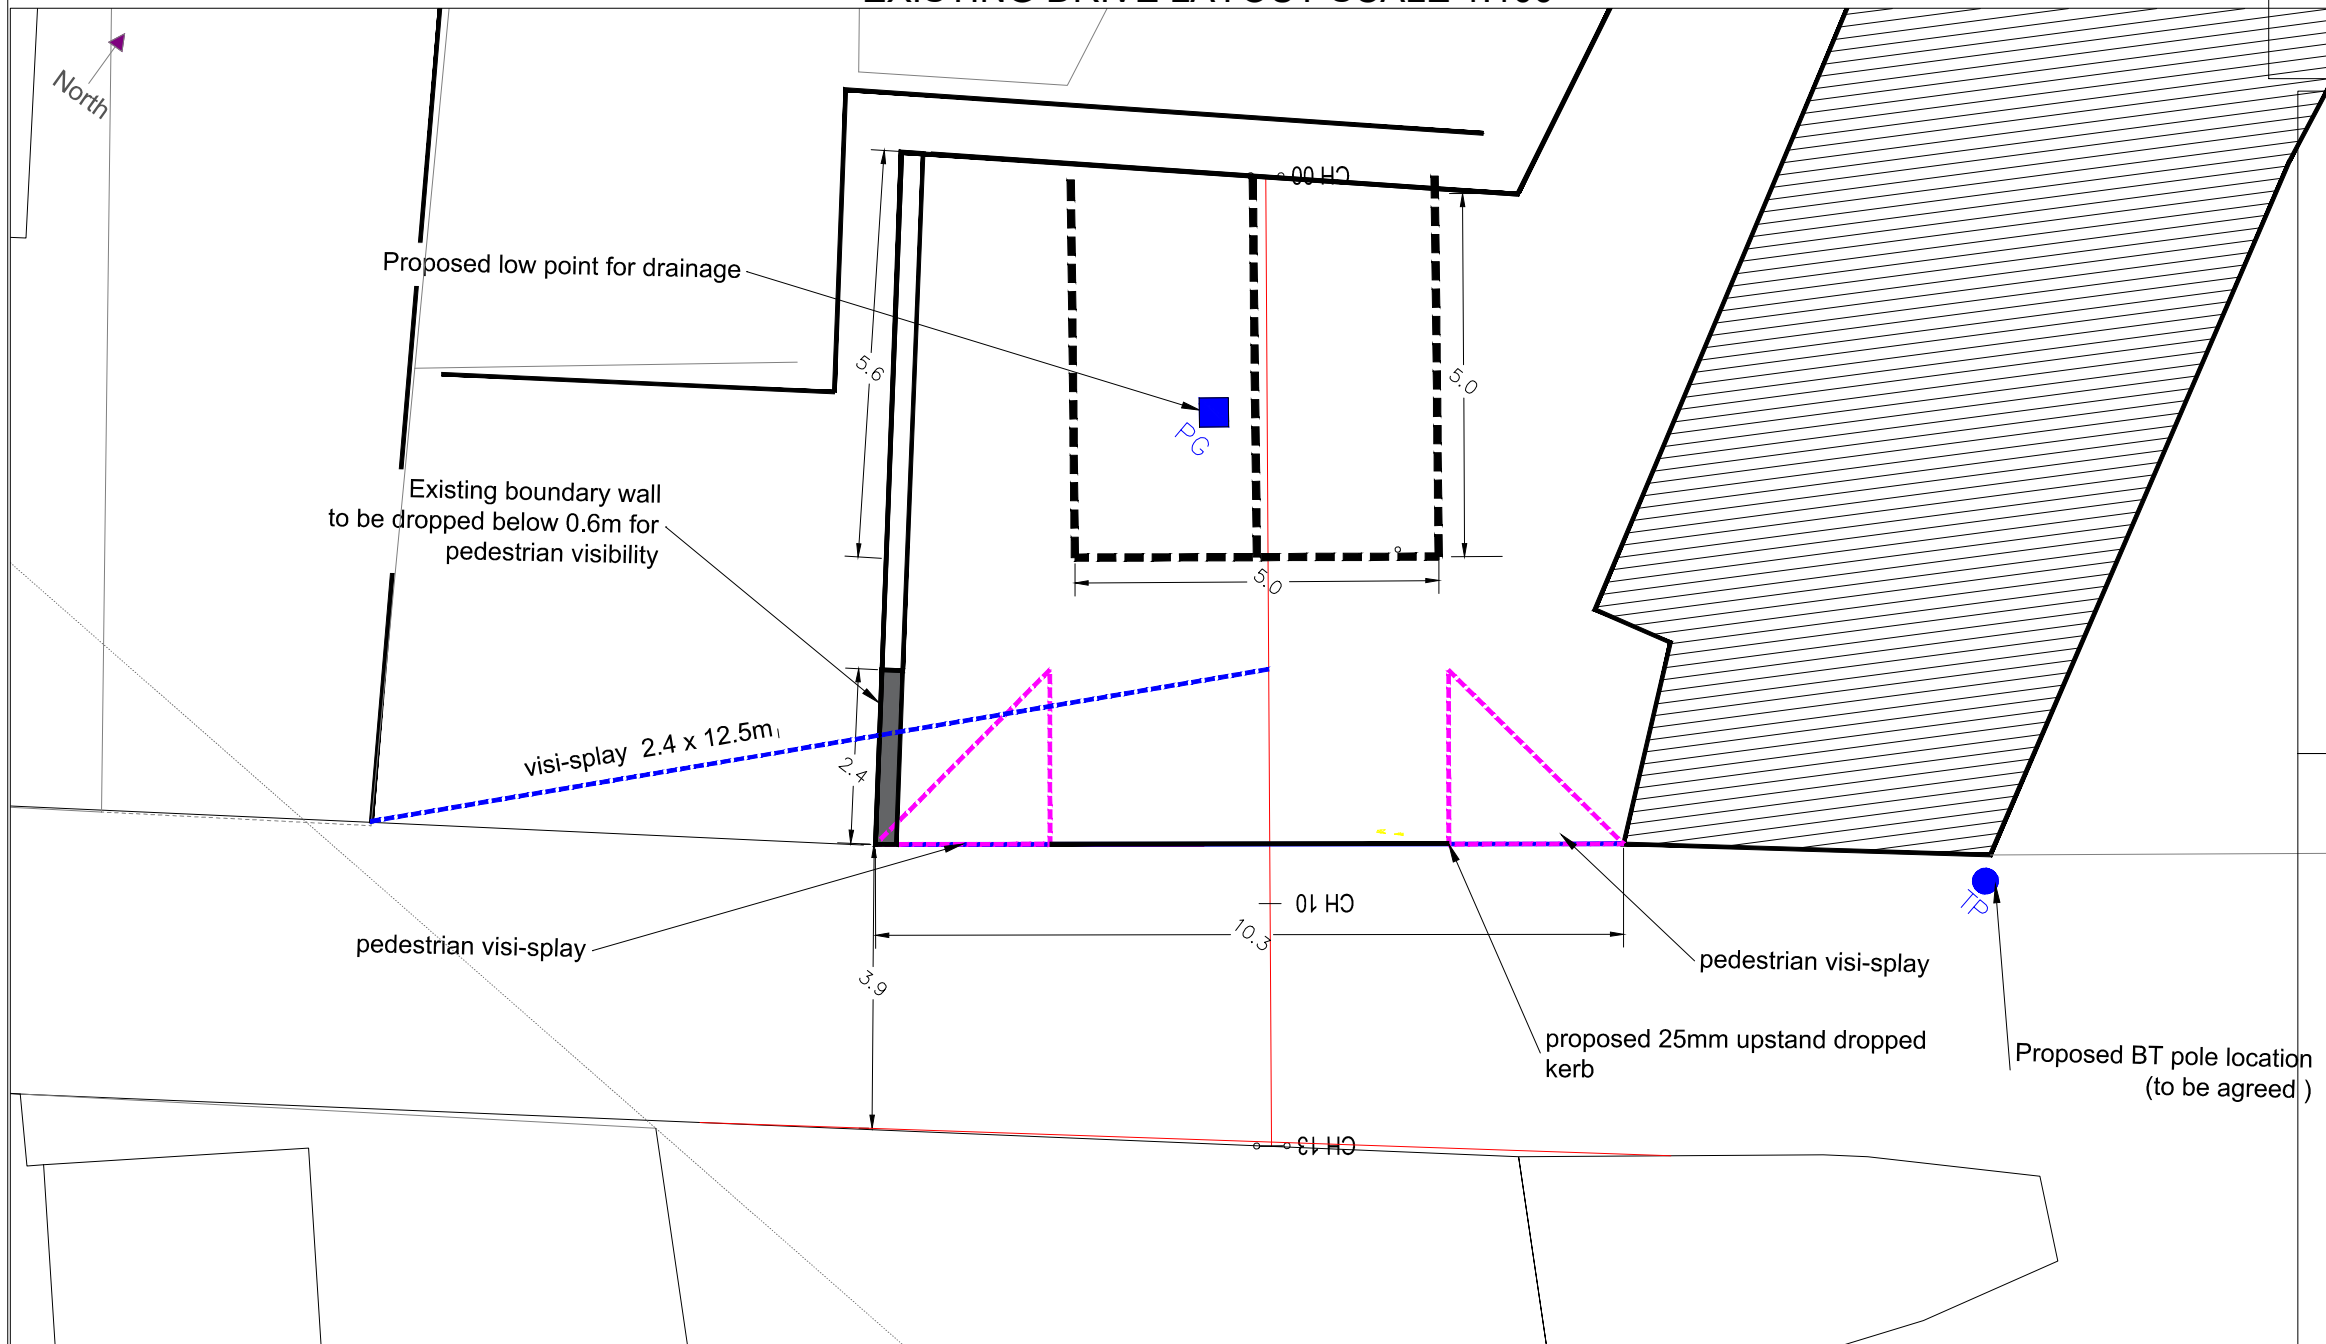

PROPOSED PARKING LAYOUT SCALE 1:100

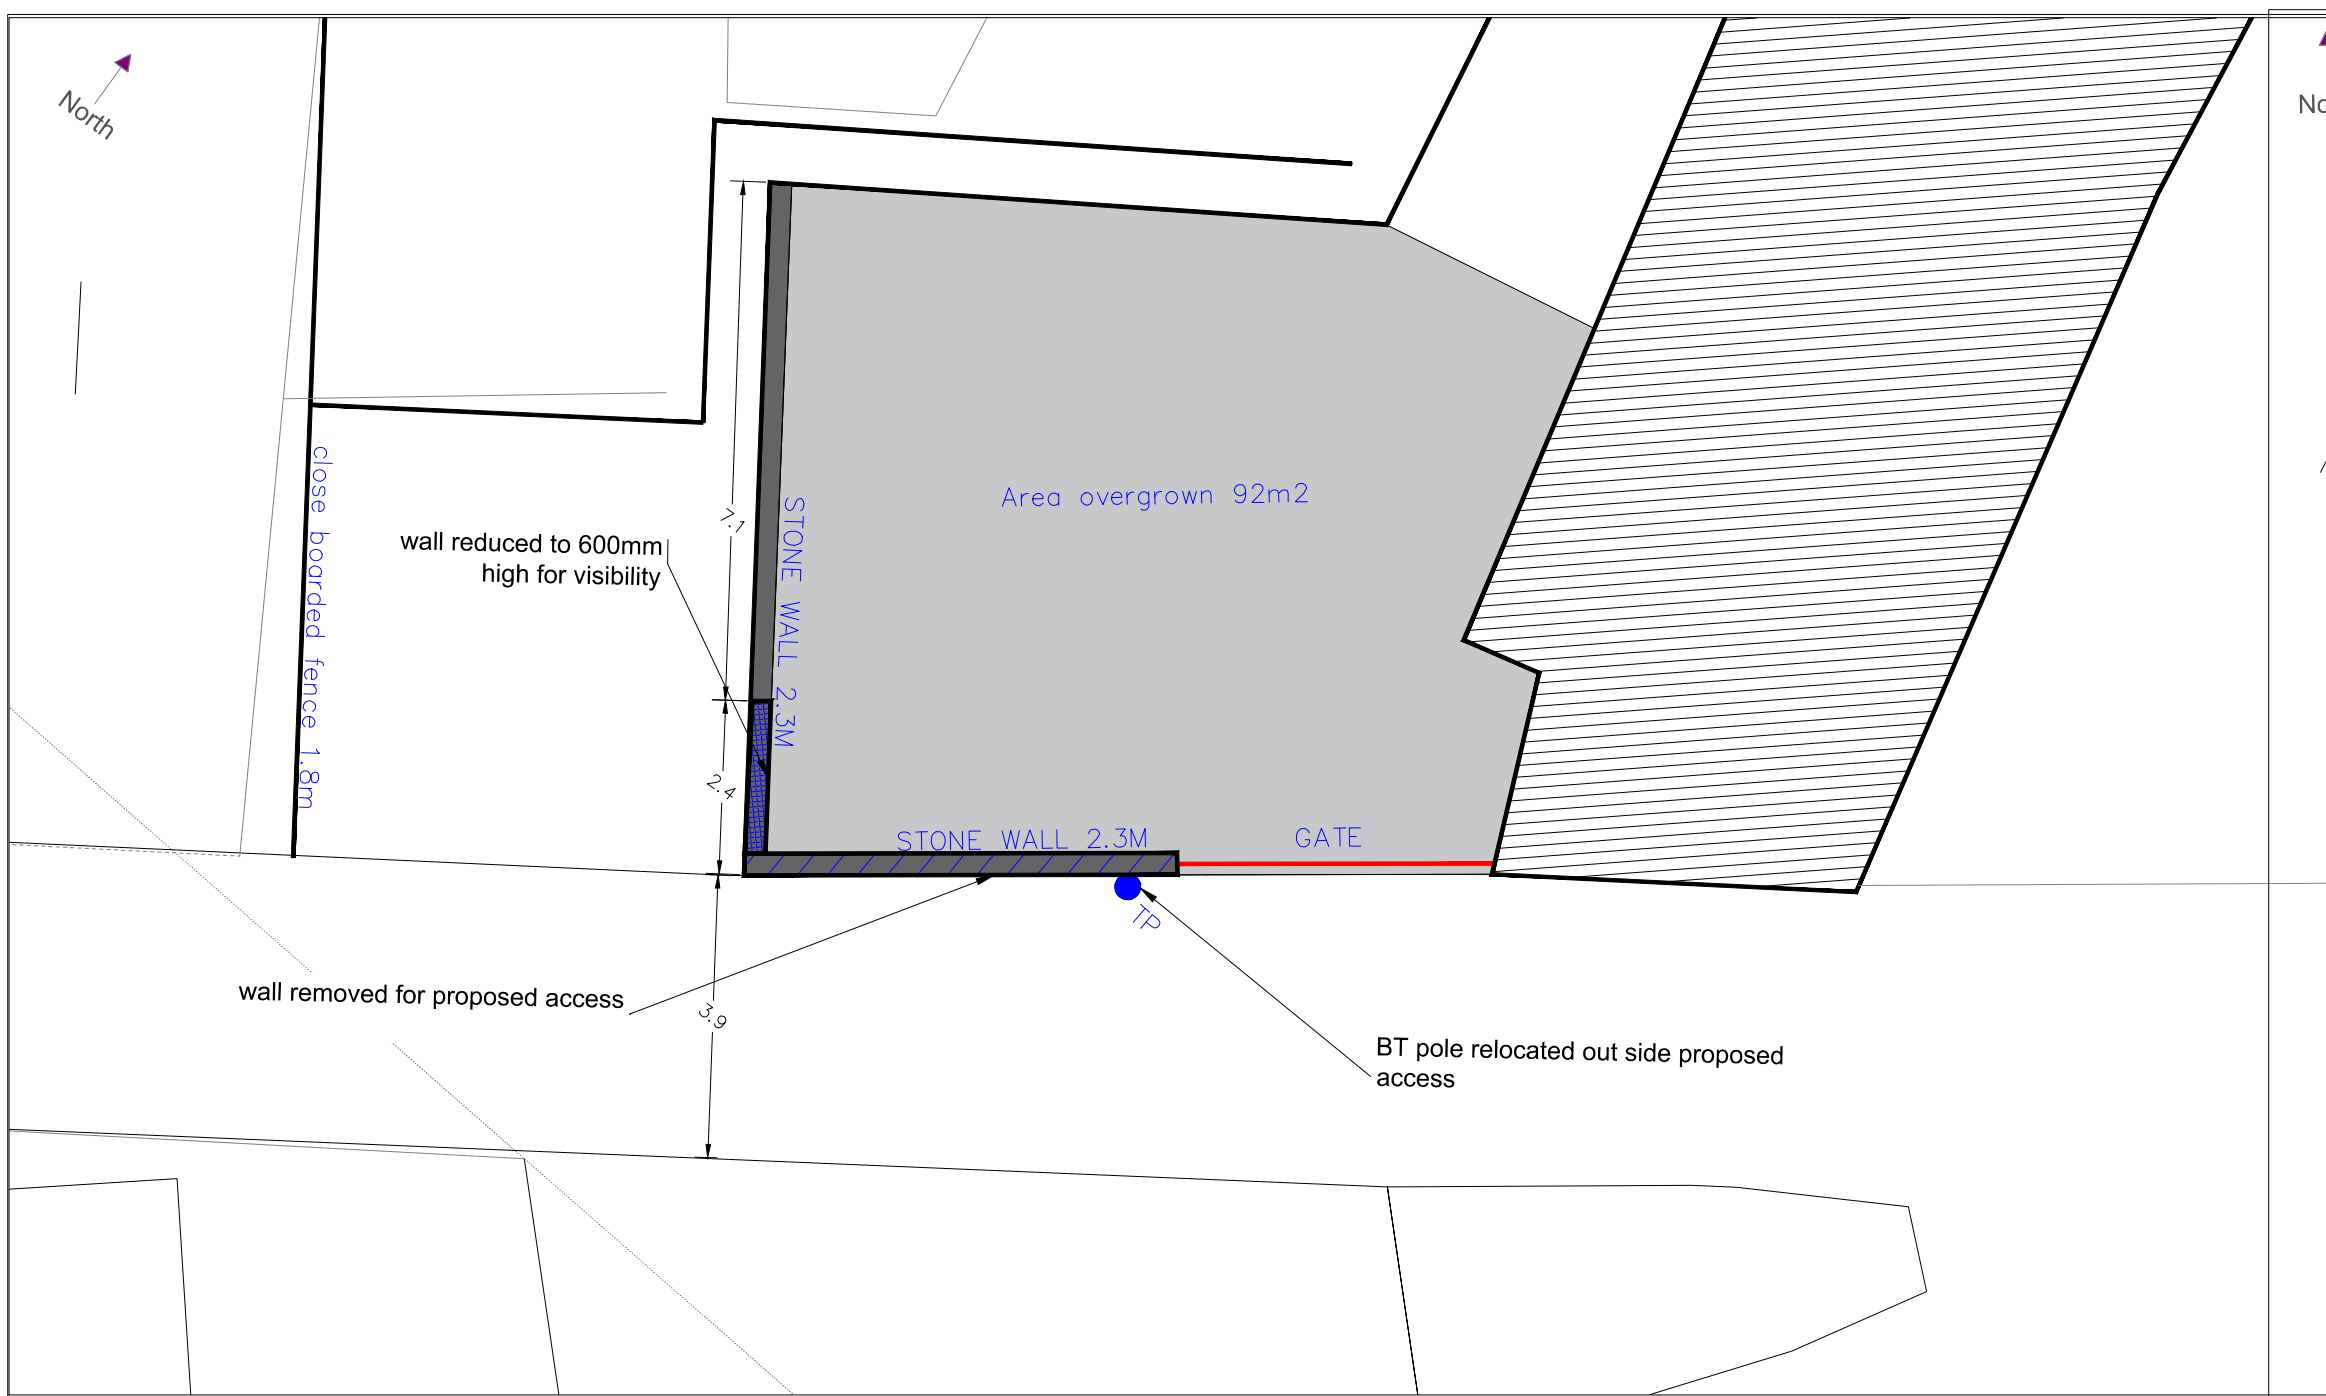