

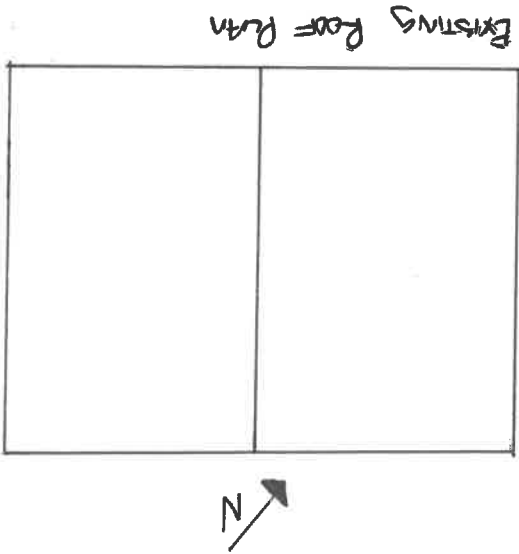
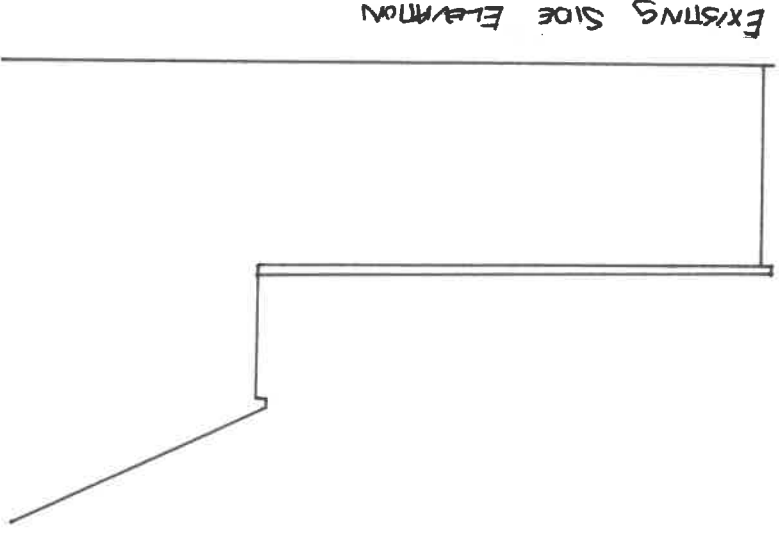
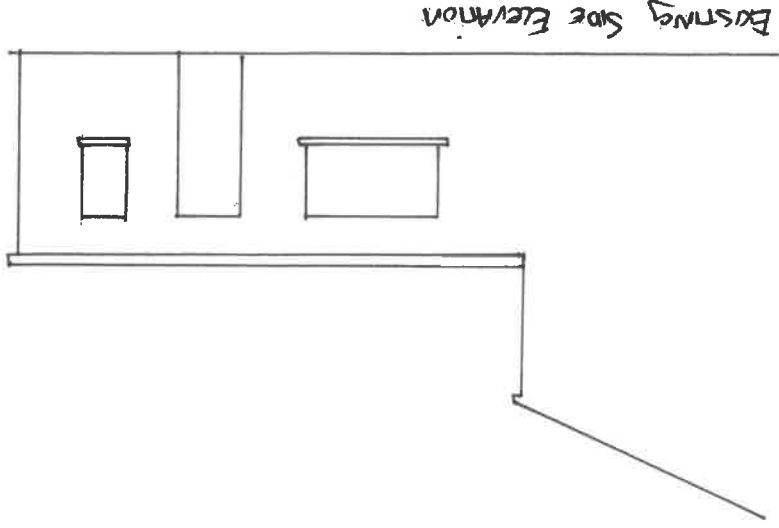
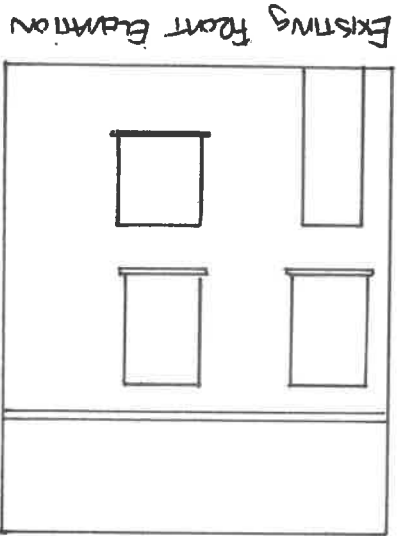
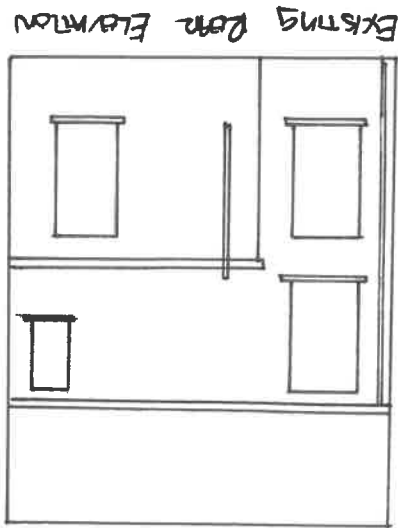
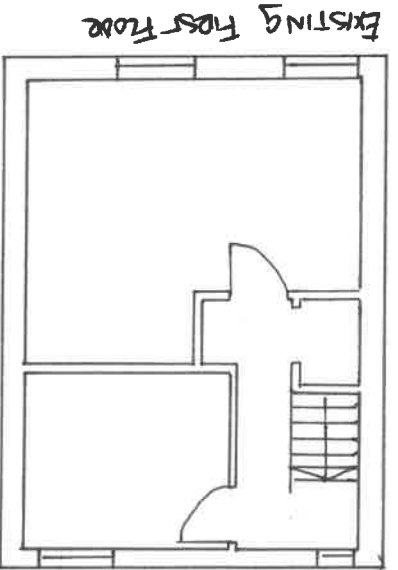
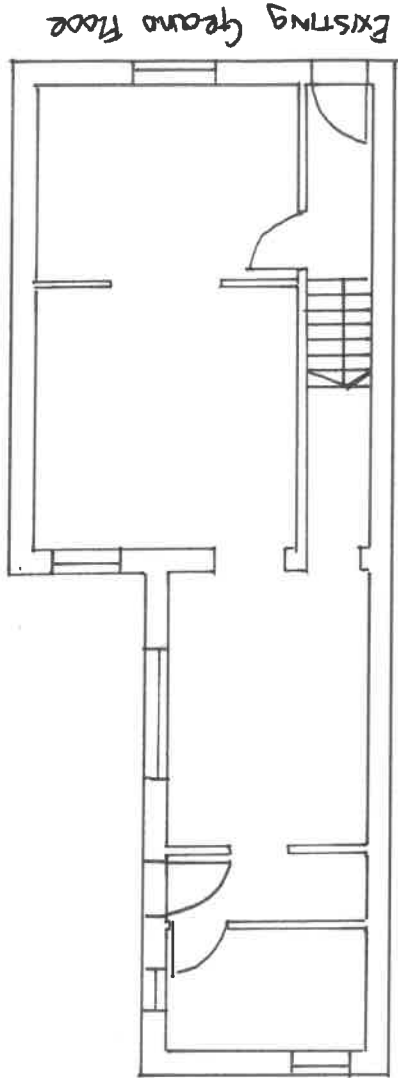
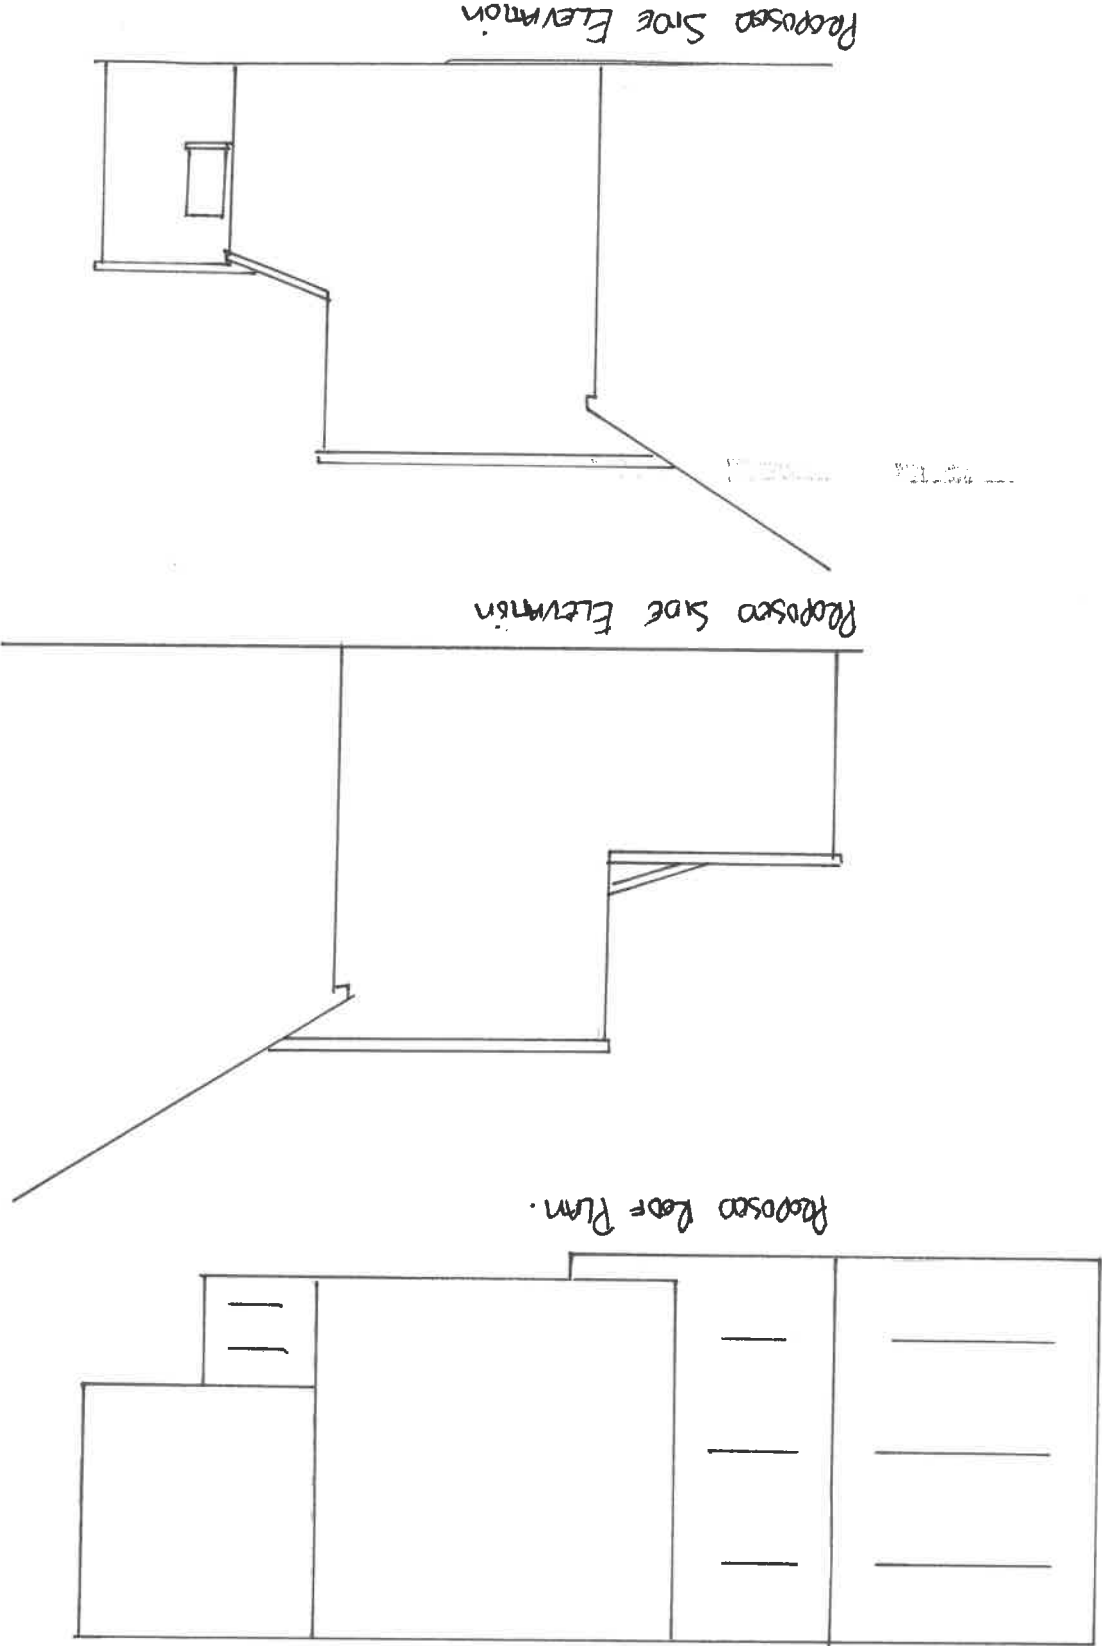
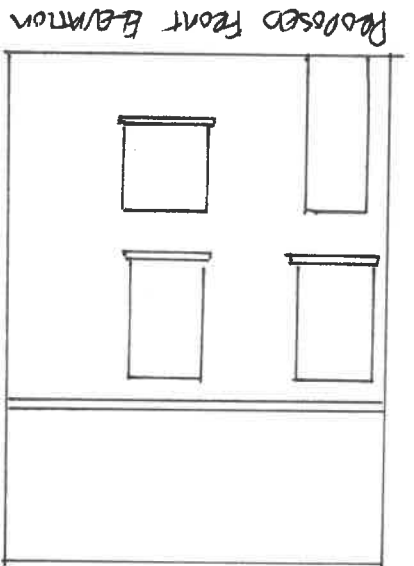
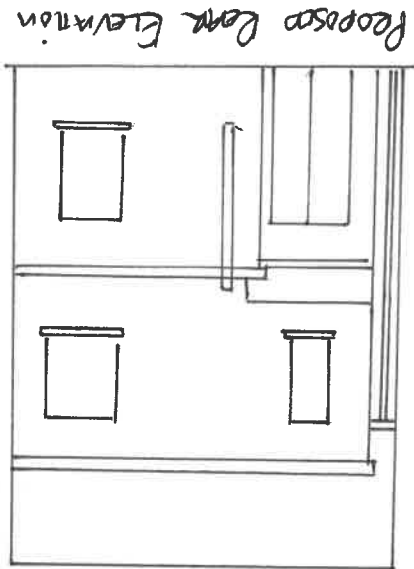


Superseded

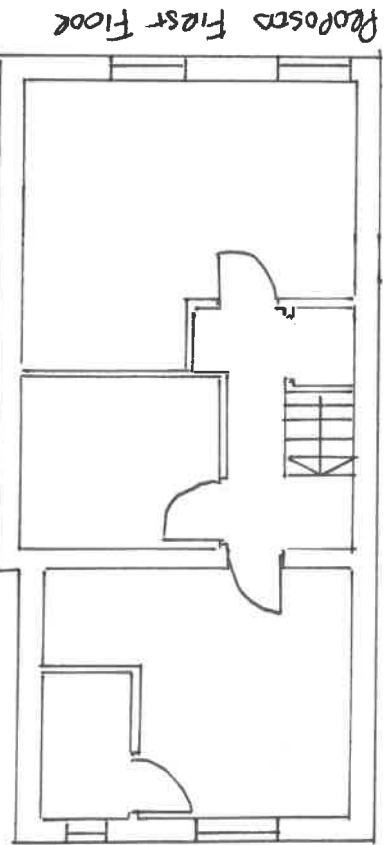

Project: Russell & Emily Davies
Rear Extension
Drawing: 101 Existing Plans & Elevations
Scale: 1:100 @ A3
Date: 28.01.2022

Superseded

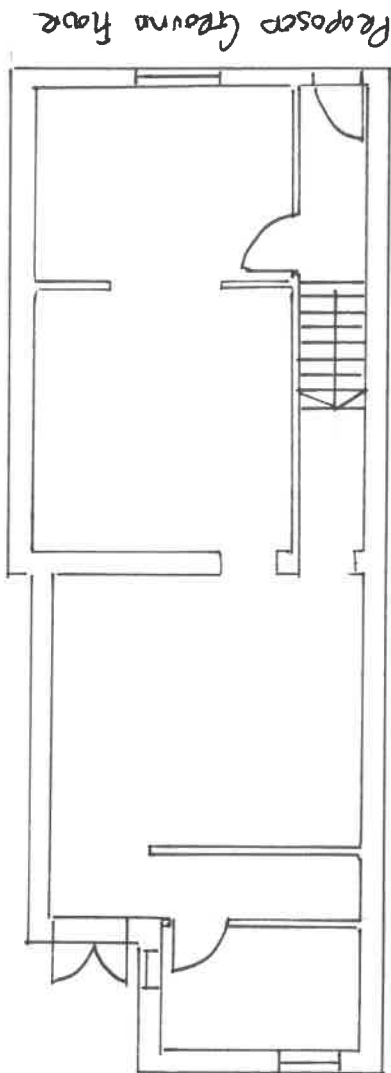

Project: Russell & Emily Davis
Date Extension
Drawings: 102 Proposed Plans &
Elevations
Scale: 1:100 @ A3
Date: 10.02.2022.