




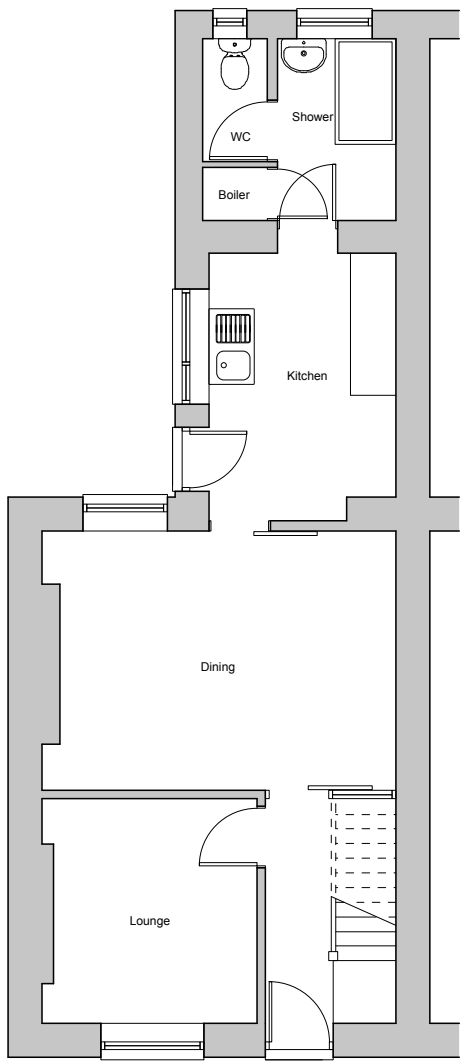


Ground Floor Existing

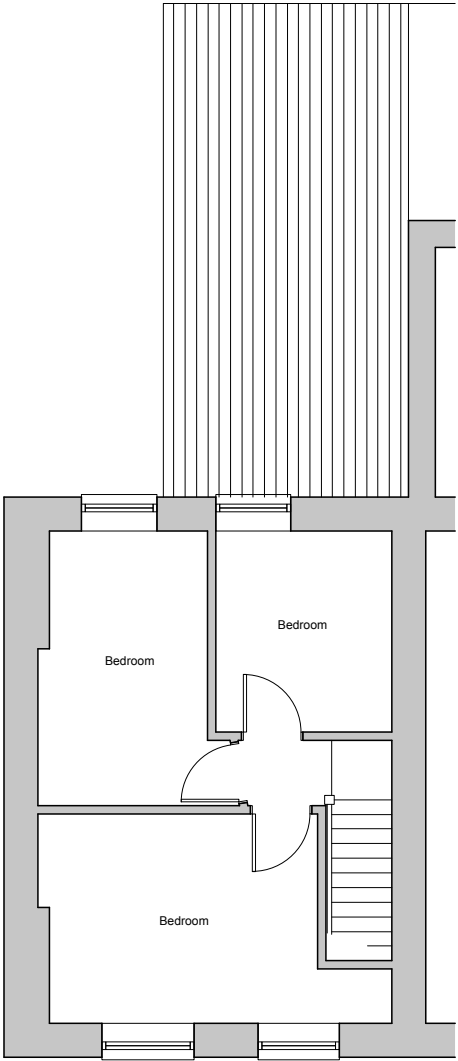


First Floor Existing

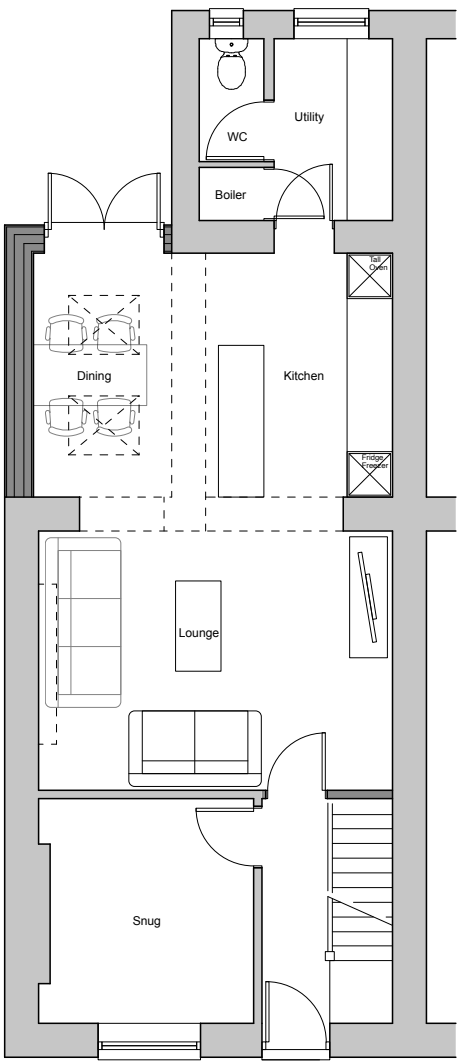

Ground Floor Proposed

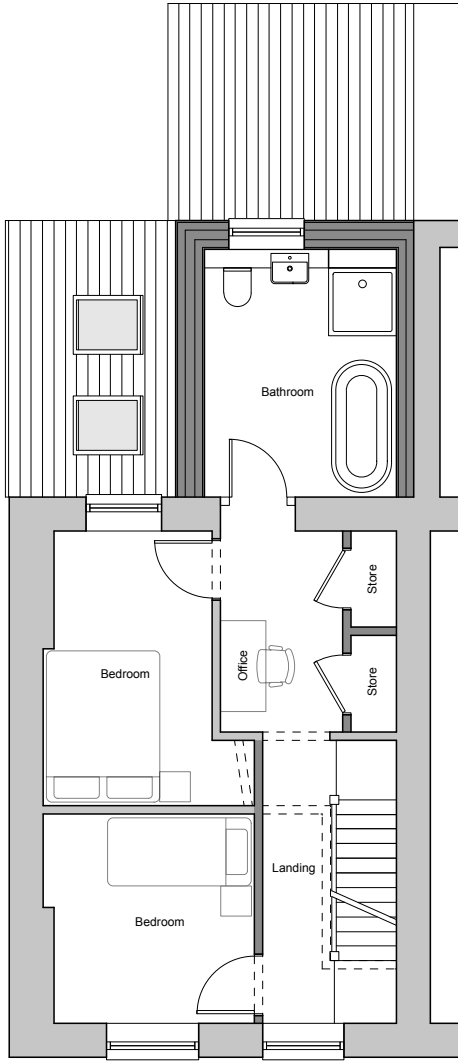

First Floor Proposed

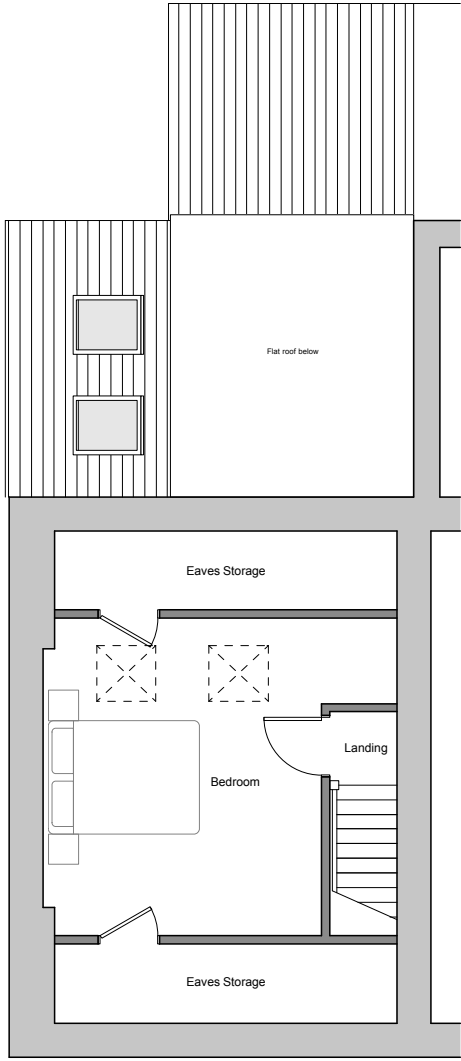

Second Floor Proposed

REVISIONS
A: 09.02.22: Bathroom window relocated

PROJECT	DRAWING TITLE	DRAWING NO.	REV
4 Wellfield, Melincourt	Existing & Proposed Plans	WF/01	A
SCALE 1:100@A3	DATE January 2022		