


Section A-A:

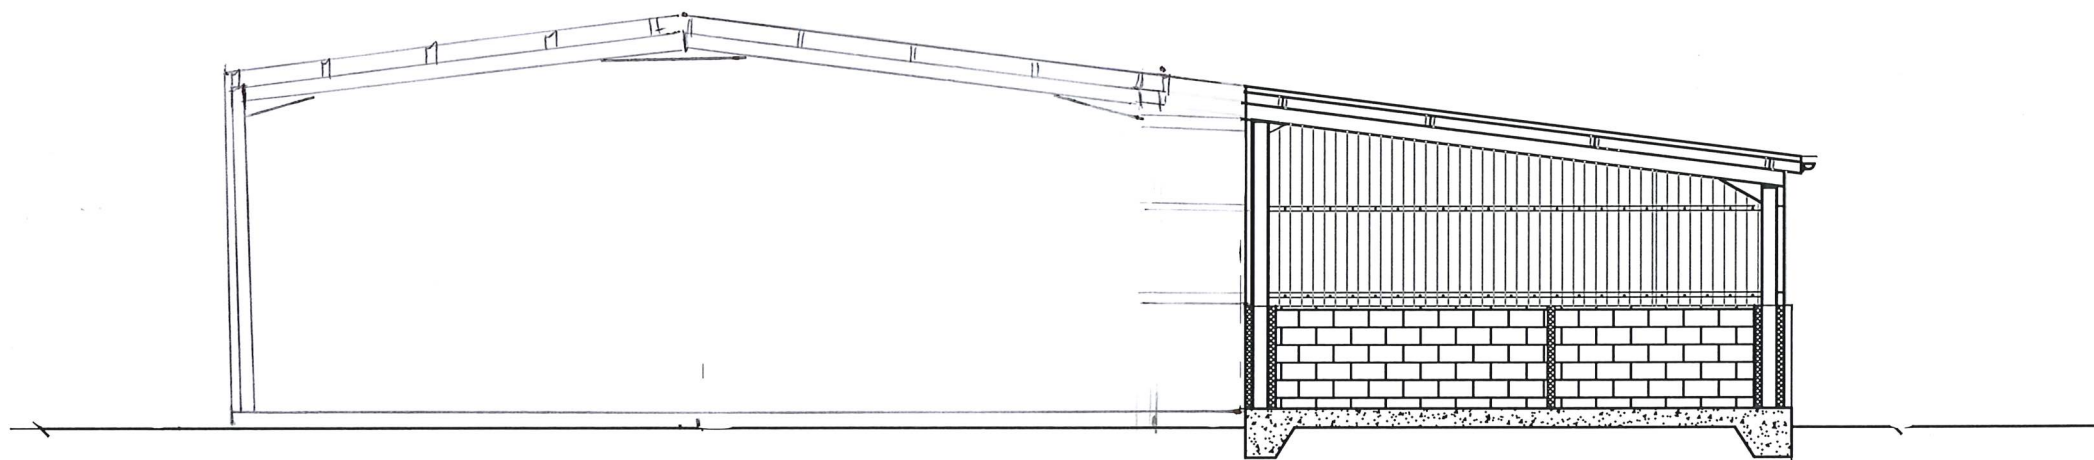

Client: Patrick Horgan  
60 Pont neathvaughan Rd  
Glynneath  
Neath  
SA11 5NR

Title:  
Section A-A

Proposal: <sup>REPLACEMENT</sup> ~~New~~ Agricultural  
building for Angel Farm,  
Glynneath, Neath, SA11  
5NR

Notes:

Scale: 1:50

Date: 20/08/2021

Page No: 8

PHS 1