


South:

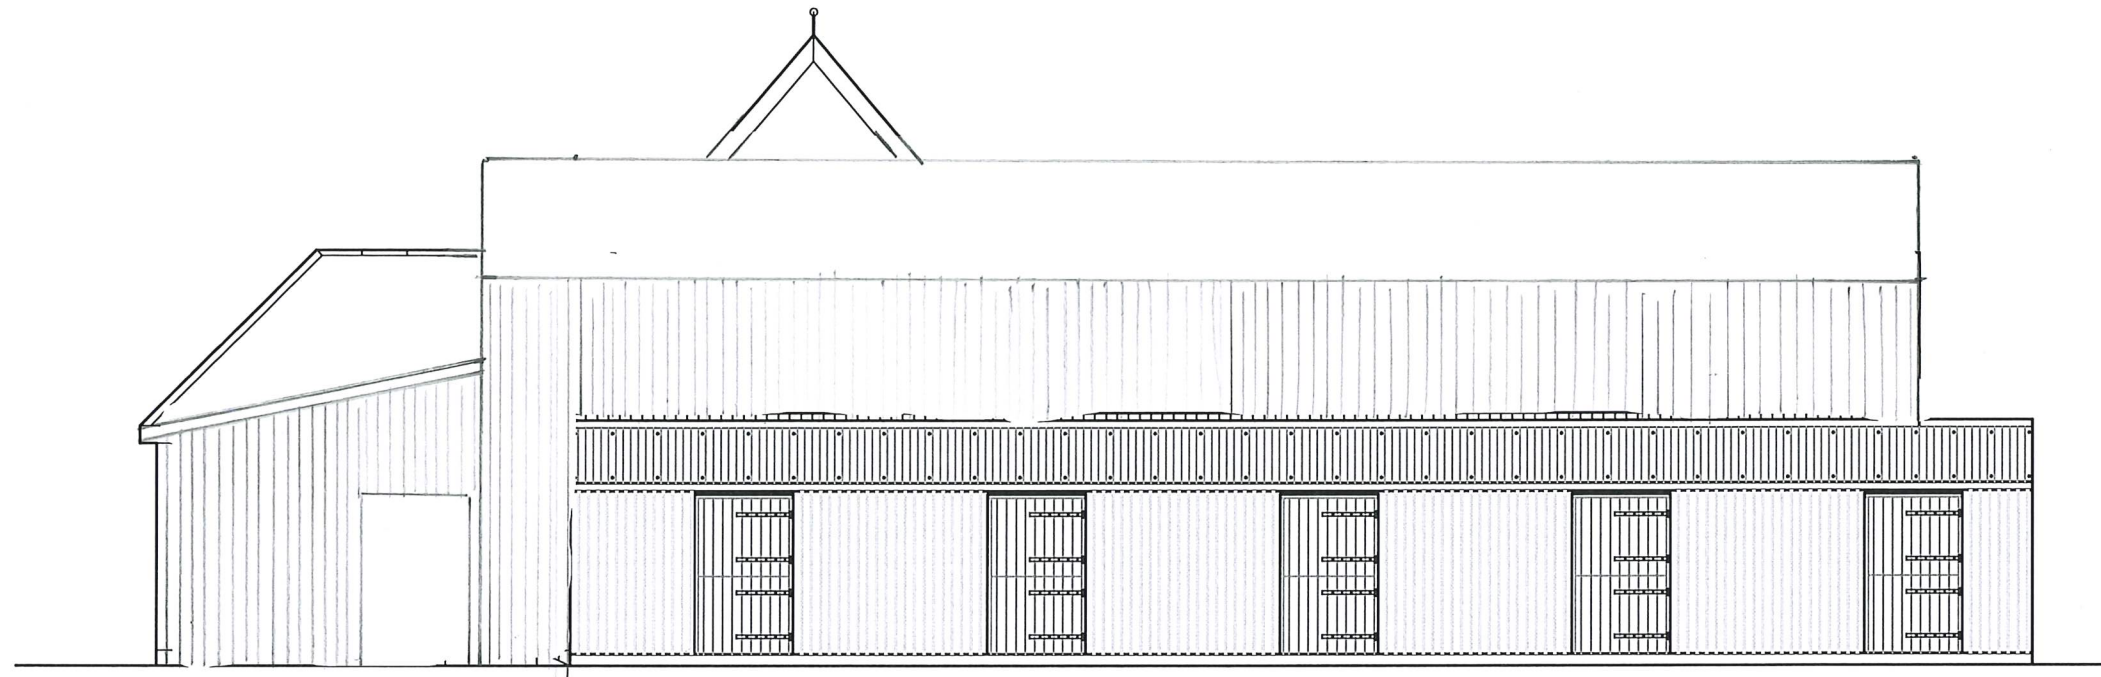

North:



Client: Patrick Horgan 60 Pont neathvaughan Rd Glynneath Neath SA11 5NR	Title: EXISTING SIDE ELEVATIONS	Proposal: REPLACEMENT AGRICULTURAL BUILDING. ANGEL FARM , GLYNNEATH	Scale: 1:100
			Date: 20/08/2021
			Page No: 4
			PHS 1