


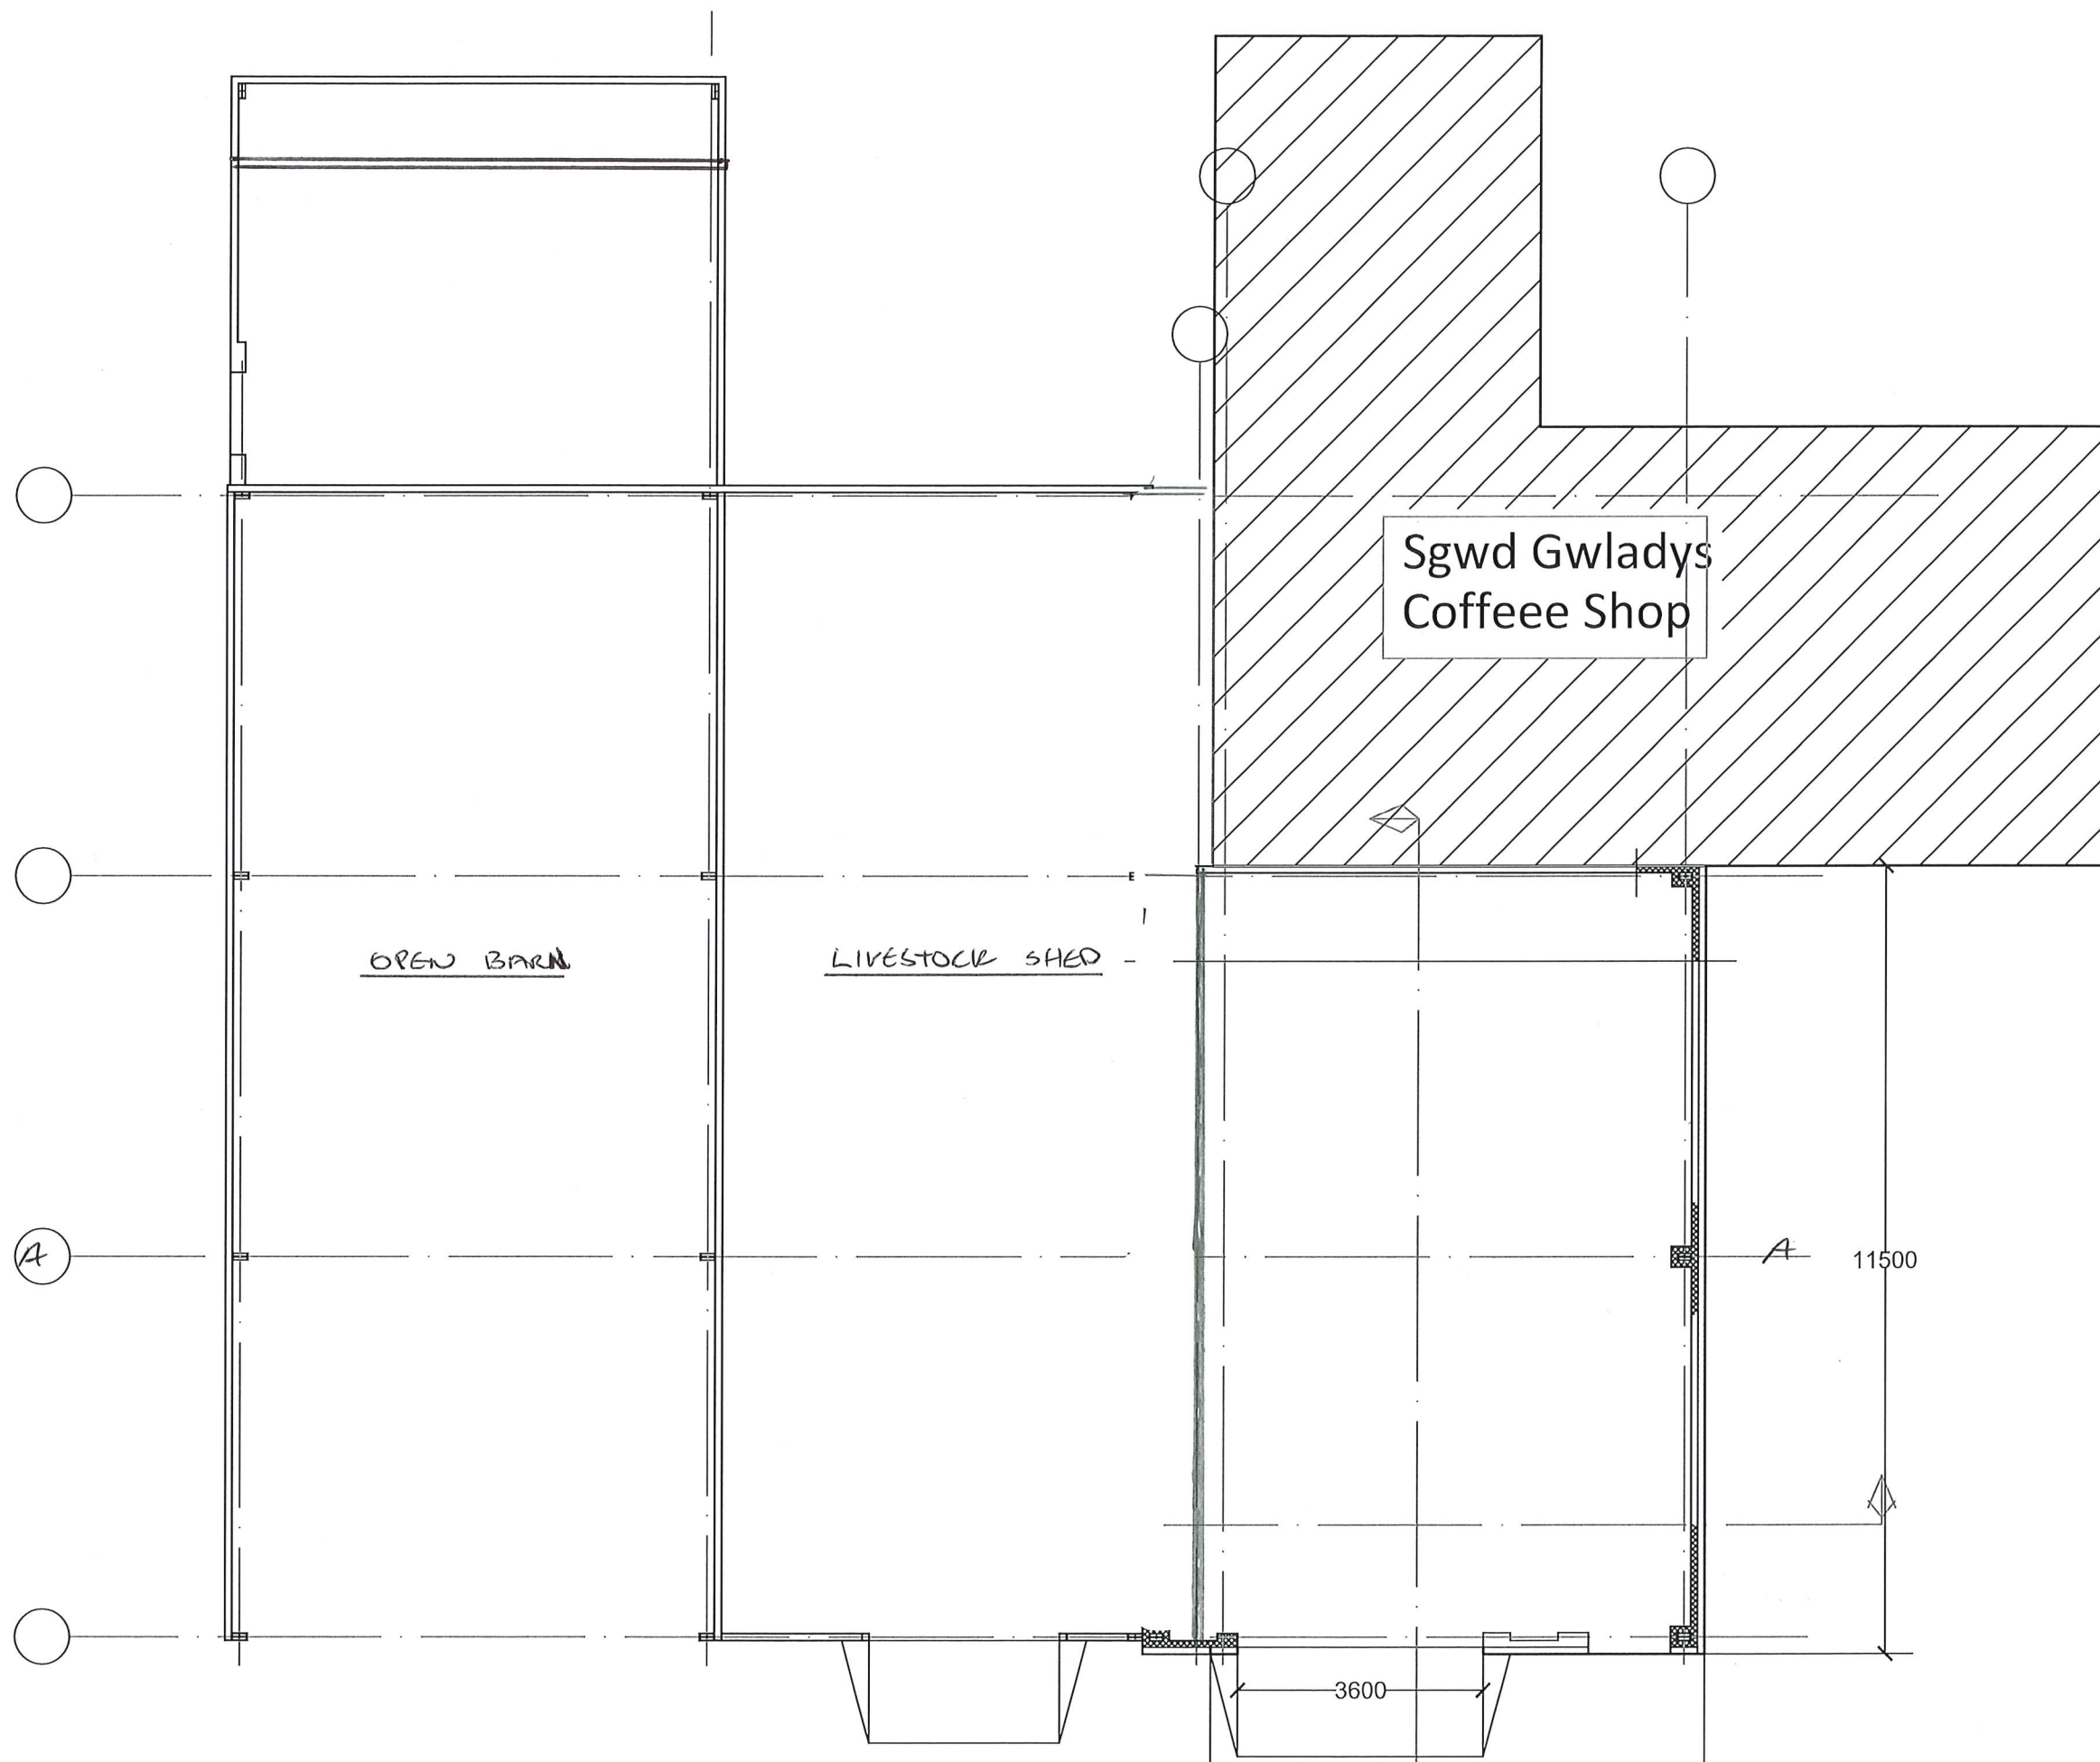

Client: Patrick
Horgan
60 Pont
neathvaughan Rd
Glynneath
Neath
SA11 5NR

Title:
Layout Plan
EXISTING

Proposal: ~~NEW~~ ^{REPLACEMENT}
Agricultural building
for Angel Farm,
Glynneath, Neath,
SA11 5NR

Notes:

Scale: 1:100

Date: 20/08/2021

Page No: 2

PHS 1