



East: (Current)

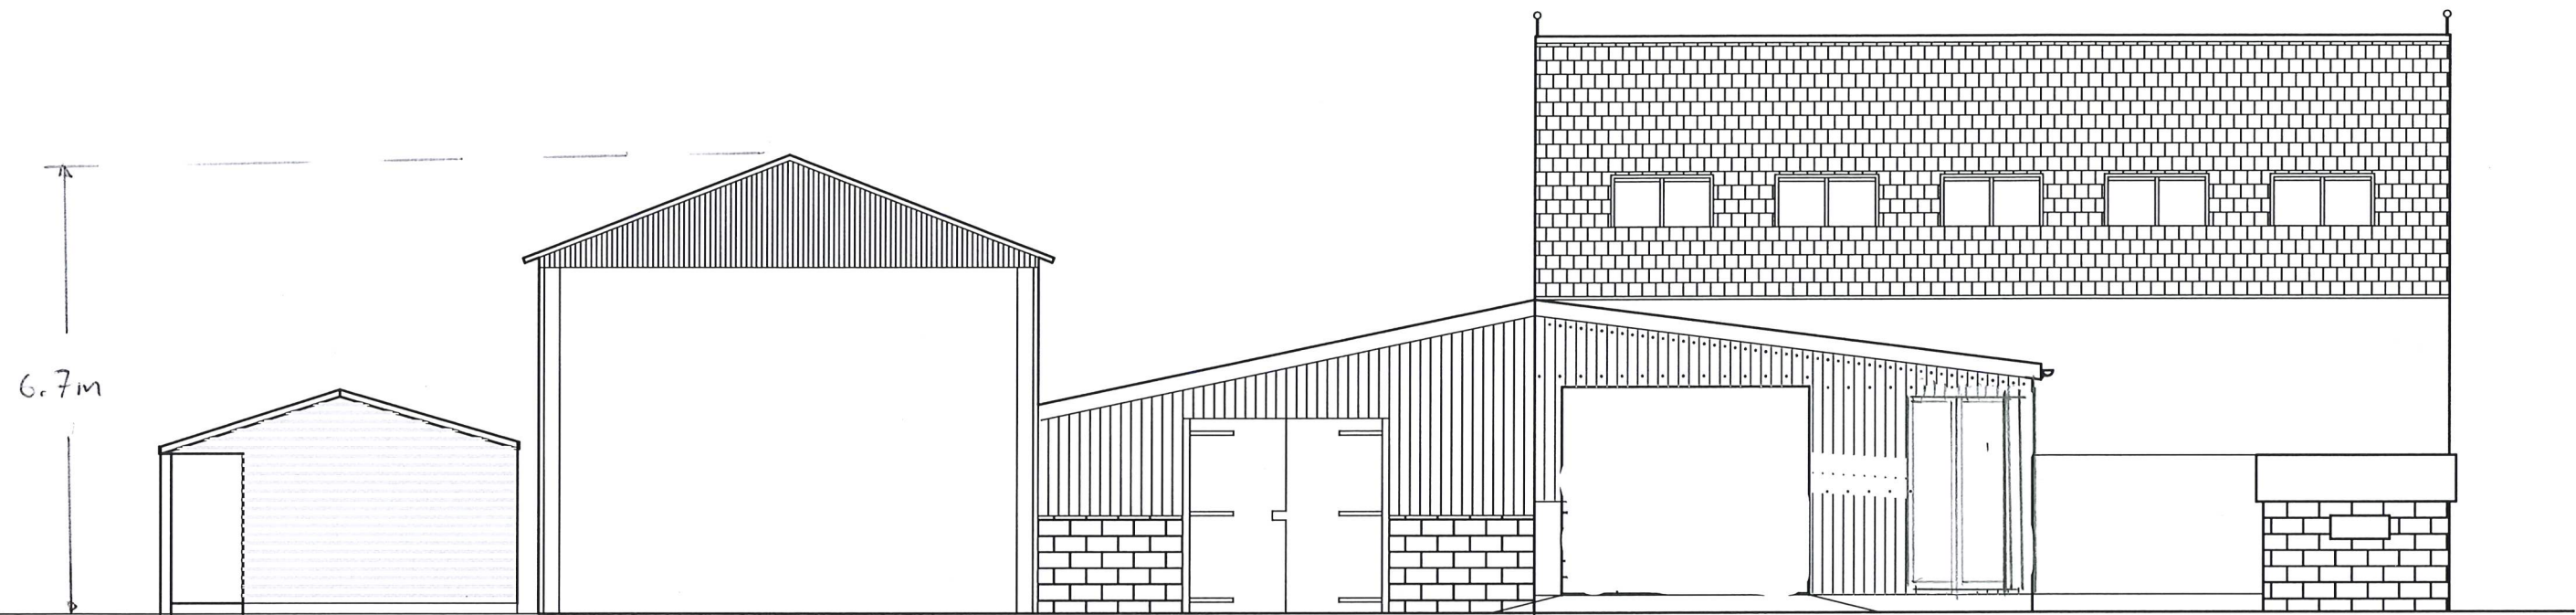

West (Current):

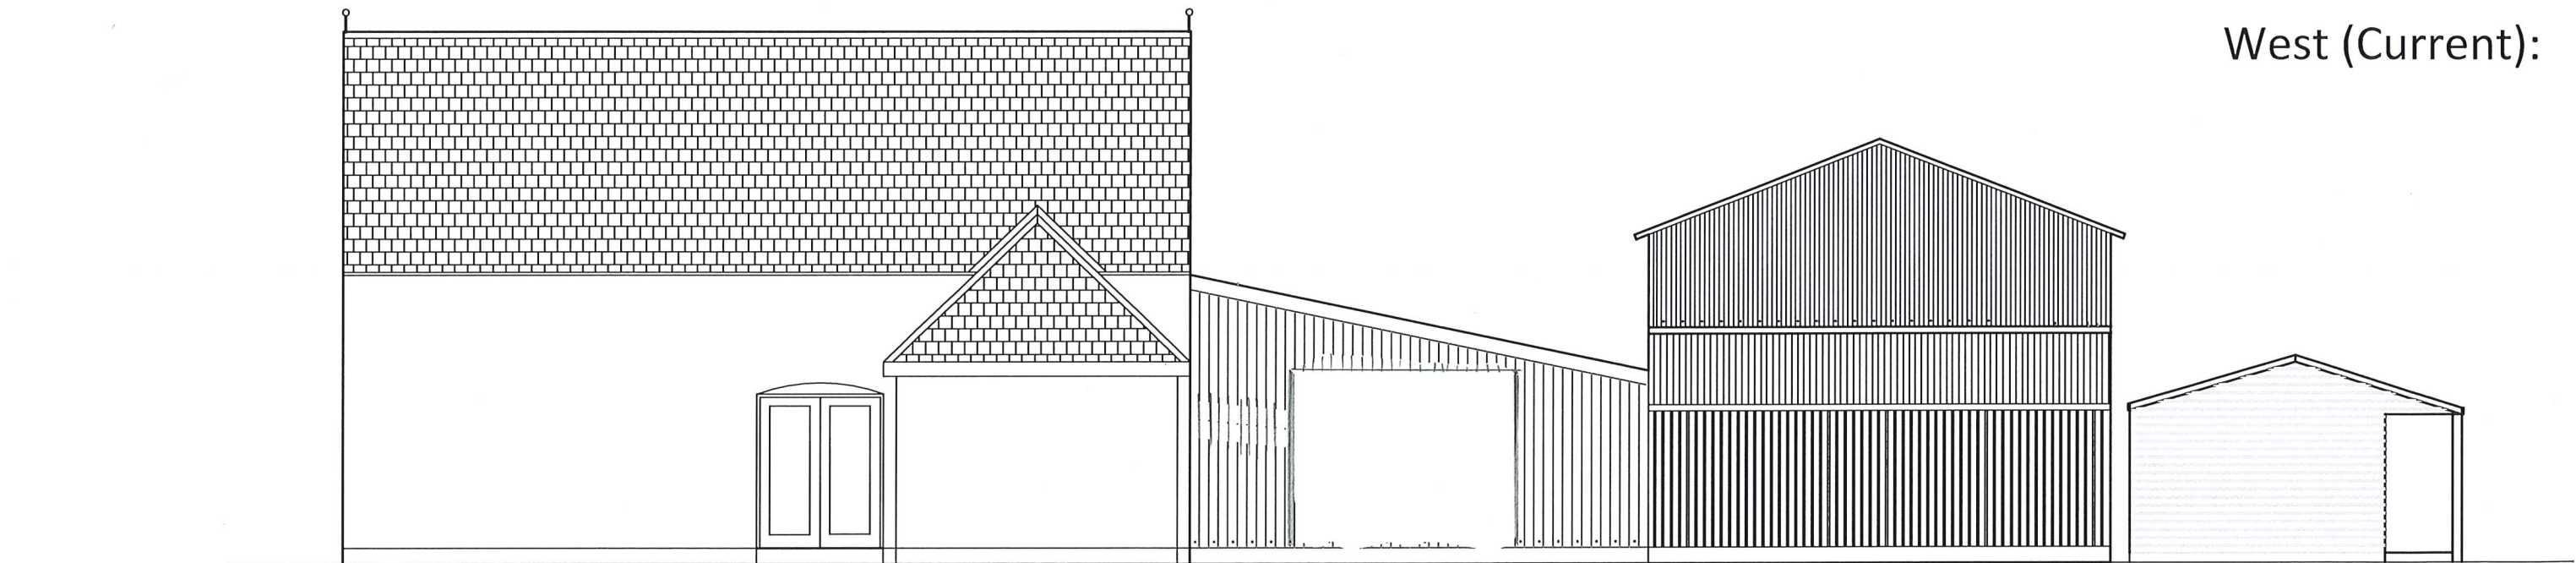

Client: Patrick Horgan 60 Pont neathvaughan Rd Glynneath Neath SA11 5NR	Title: EXISTING ELEVATIONS	Proposal: REPLACEMENT AGRICUTURAL BUILDING ADEEL FARM GLYNNGATH	Scale: 1:100
			Date: 14/07/2020
			Page No: 5
			PHS 1