
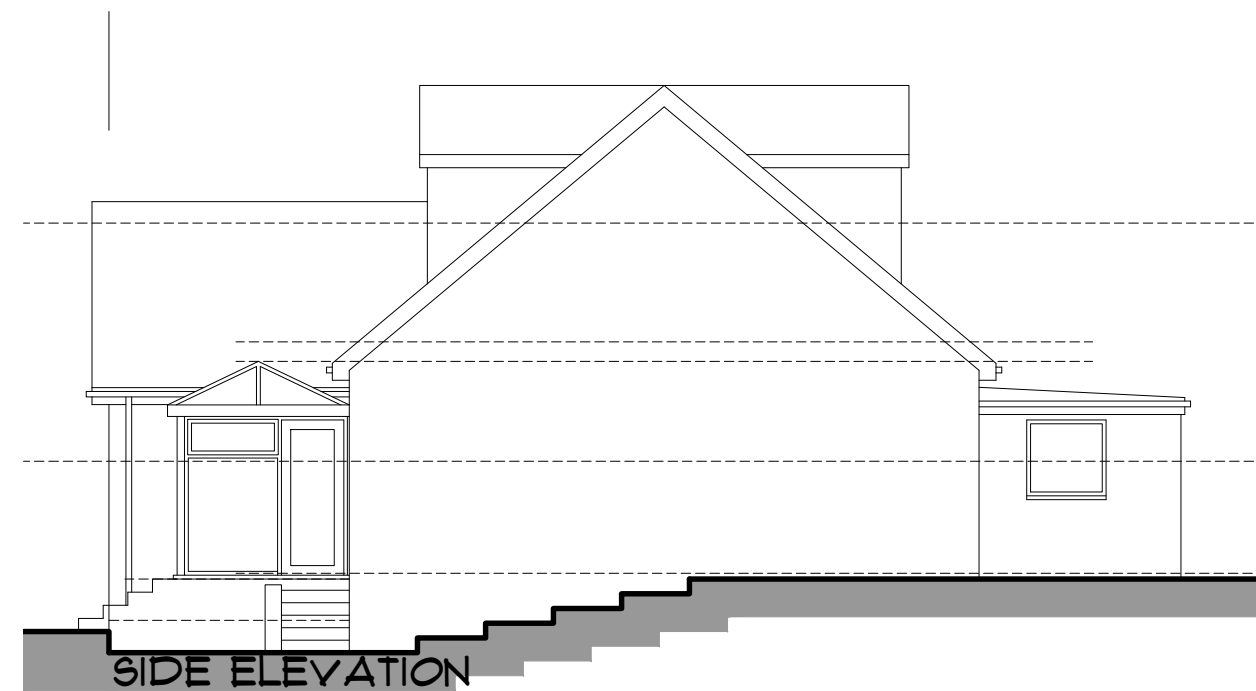
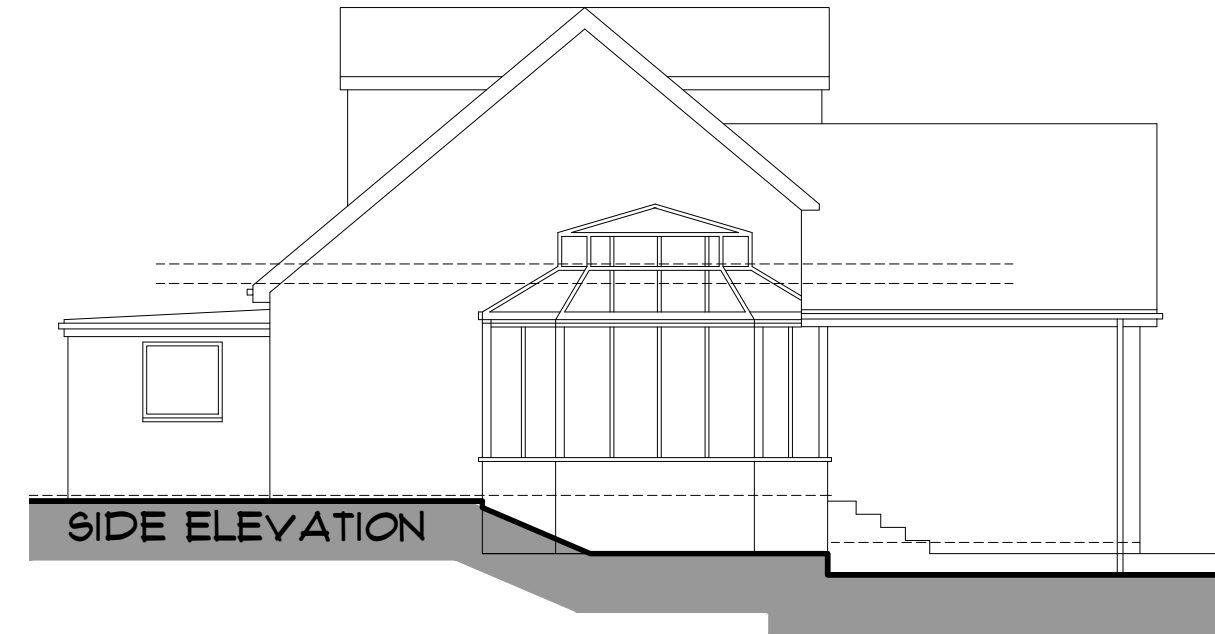


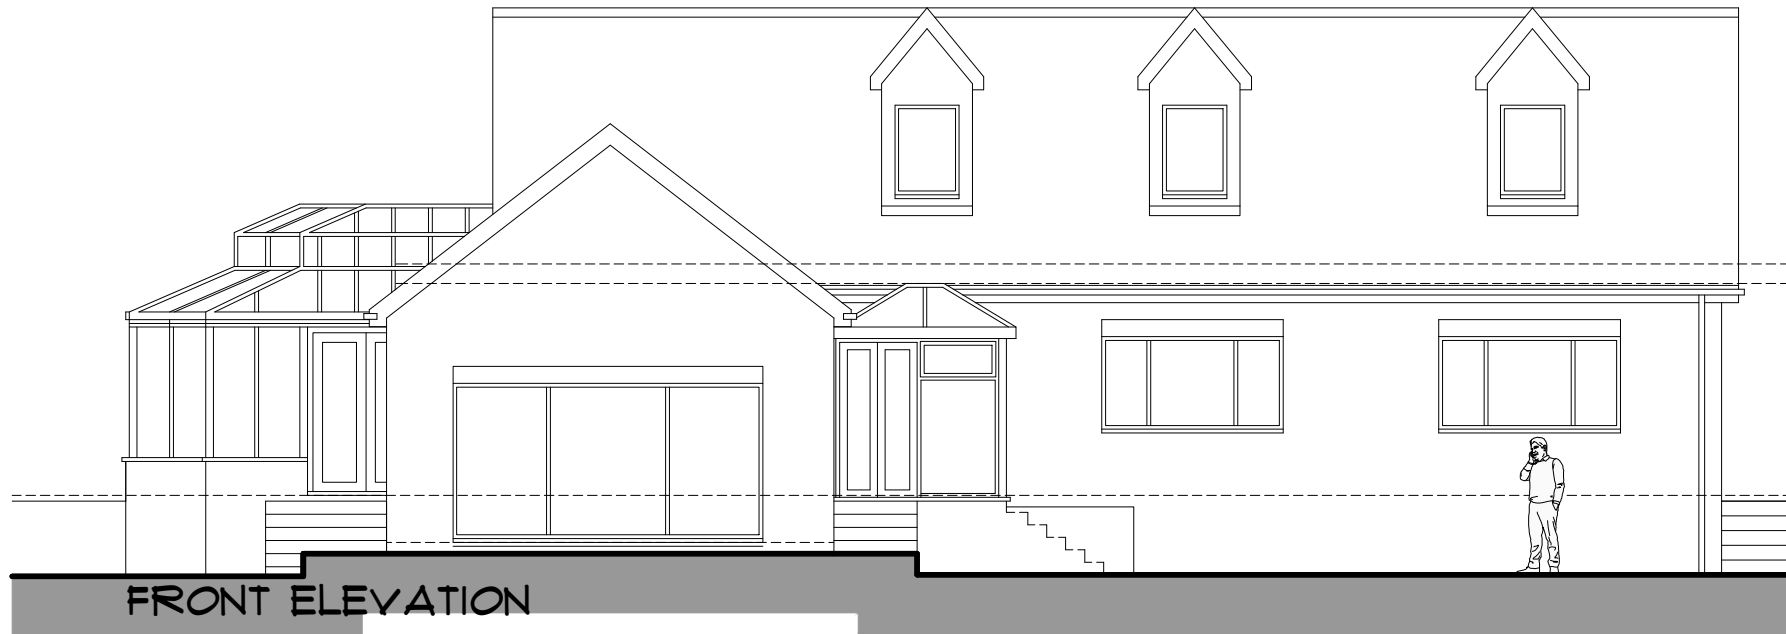

LEGEND

- ■ ■ ■ DIVIDING WALL
- - - - - WALLS TO BE DEMOLISHED
- ▤ ▤ ▤ ▤ AREA OF GRASS
- □ □ PAVED AREA
- ▬ ▬ ▬ DECKED AREA
- ▲ ENTRANCE
- ☼ ☼ ☼ AREAS OF PLANTING
- ← - - - - DIRECTION OF STAIR (UP)

The Lodge, Cwmavon Orbis		Job No. 21_140 Dwg No. AL(00)03 Rev.
Title Existing elevations		
Date 25.01.25	Drawn	Scale 1:100 @ A3
 C2 Architects · Town planners Environmental & Urban design		
Unit 1A, Compass Business Park, Pacific Road, Cardiff. CF24 5HL		www.c2architects.co.uk tel: 029 20452100