


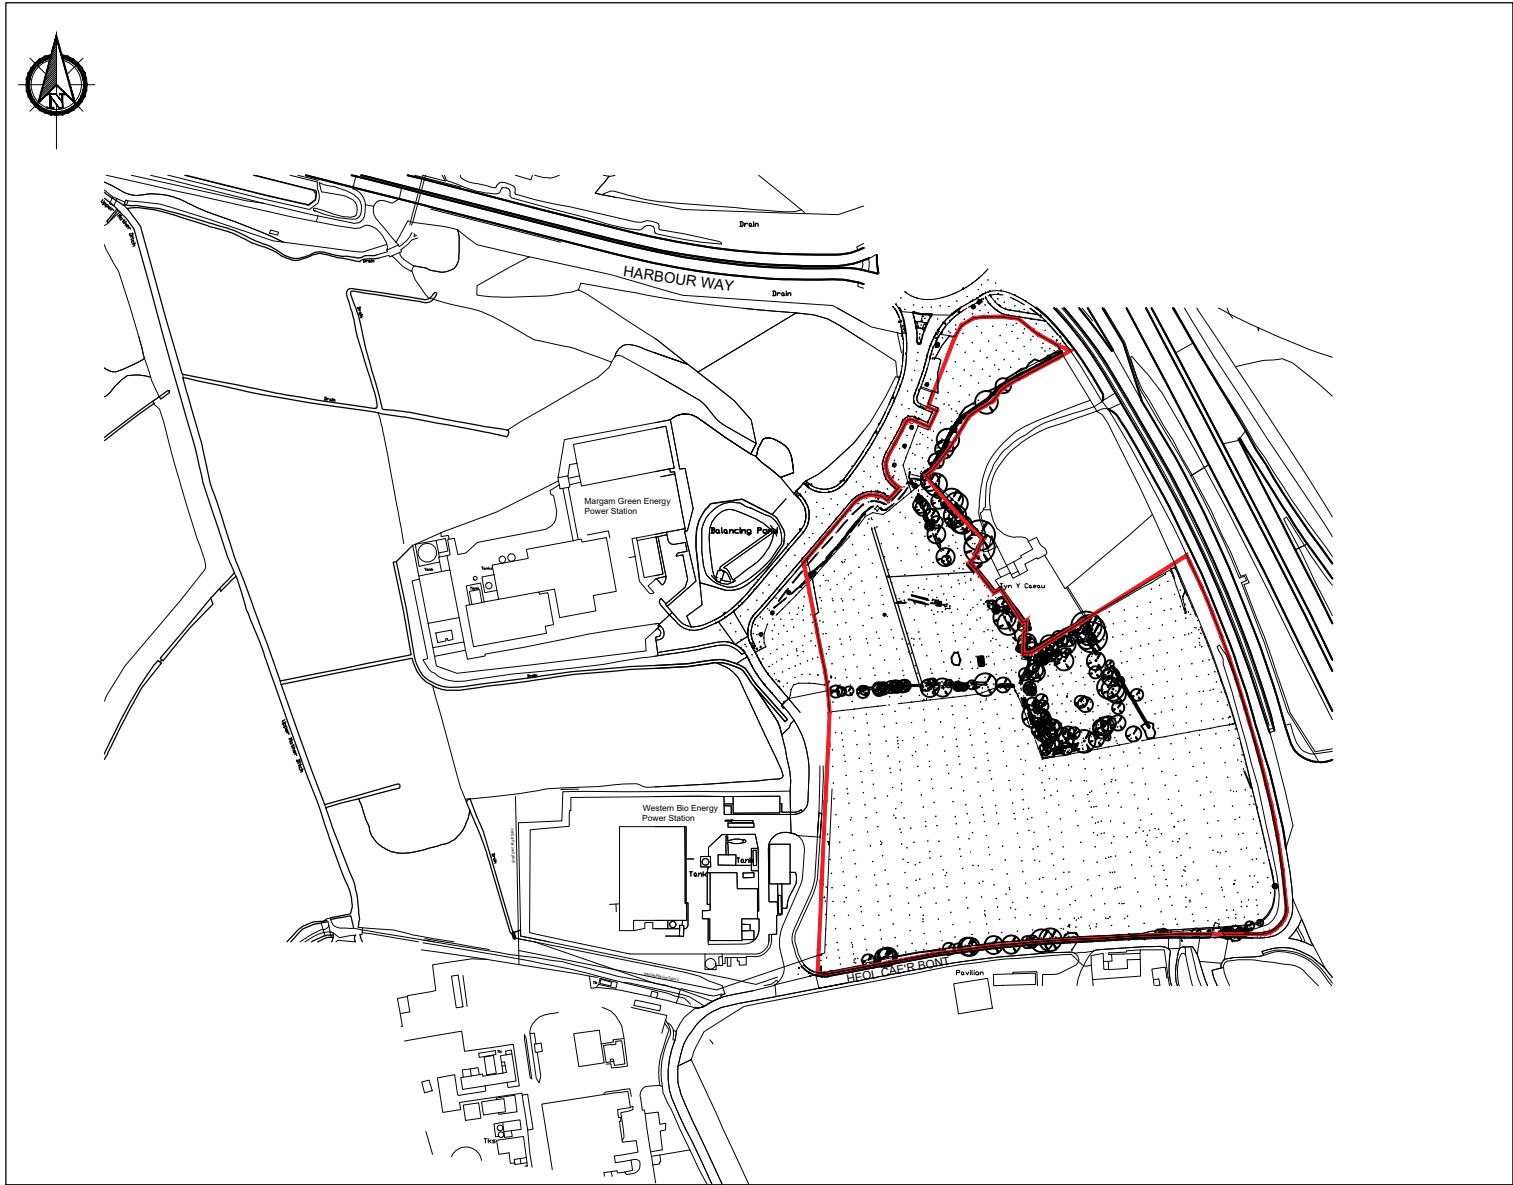

KEY

SITE BOUNDARY. ———

SITE LOCATION PLAN
SCALE 1:5000 @ A4

Drawing No.		Revision	
20.62		C01	
Scale: 1:5000 @ A4			
No.	REVISION	by	date
No.	REVISION	by	date

NOTES	
1 Do not scale from this drawing	
2 All dimensions to be checked on site	
3 'As built' drawings are prepared, in part, based upon information furnished by others. While this information is believed to be reliable, James & Nicholas LLP assume no responsibility for the accuracy of 'As built' drawings or for any errors or omissions that may have been incorporated into them as a result of incorrect information provided to us by others. Those relying on an 'As built' drawing are advised to obtain independent verification of its accuracy.	
STAGE	LOCATION

CLIENT	
SANDVIK	

james&nicholas	
Grove House, Grove Place, Port Talbot SA13 1XA • Tel 01639 885431 • Fax 01639 891687 admin@jamesandnicholas.com • www.jamesandnicholas.com James & Nicholas Limited Liability Partnership, Registered in the UK No. OC303071	
COPYRIGHT	
Job title	
DEVELOPMENT SITE, PORT TALBOT, SANDVIK OSPREY LTD	
Drawing title	
SITE LOCATION PLAN	
Job No.	
20.62	
Drawing No.	
C01	
Scale: 1:5000 @ A4	