

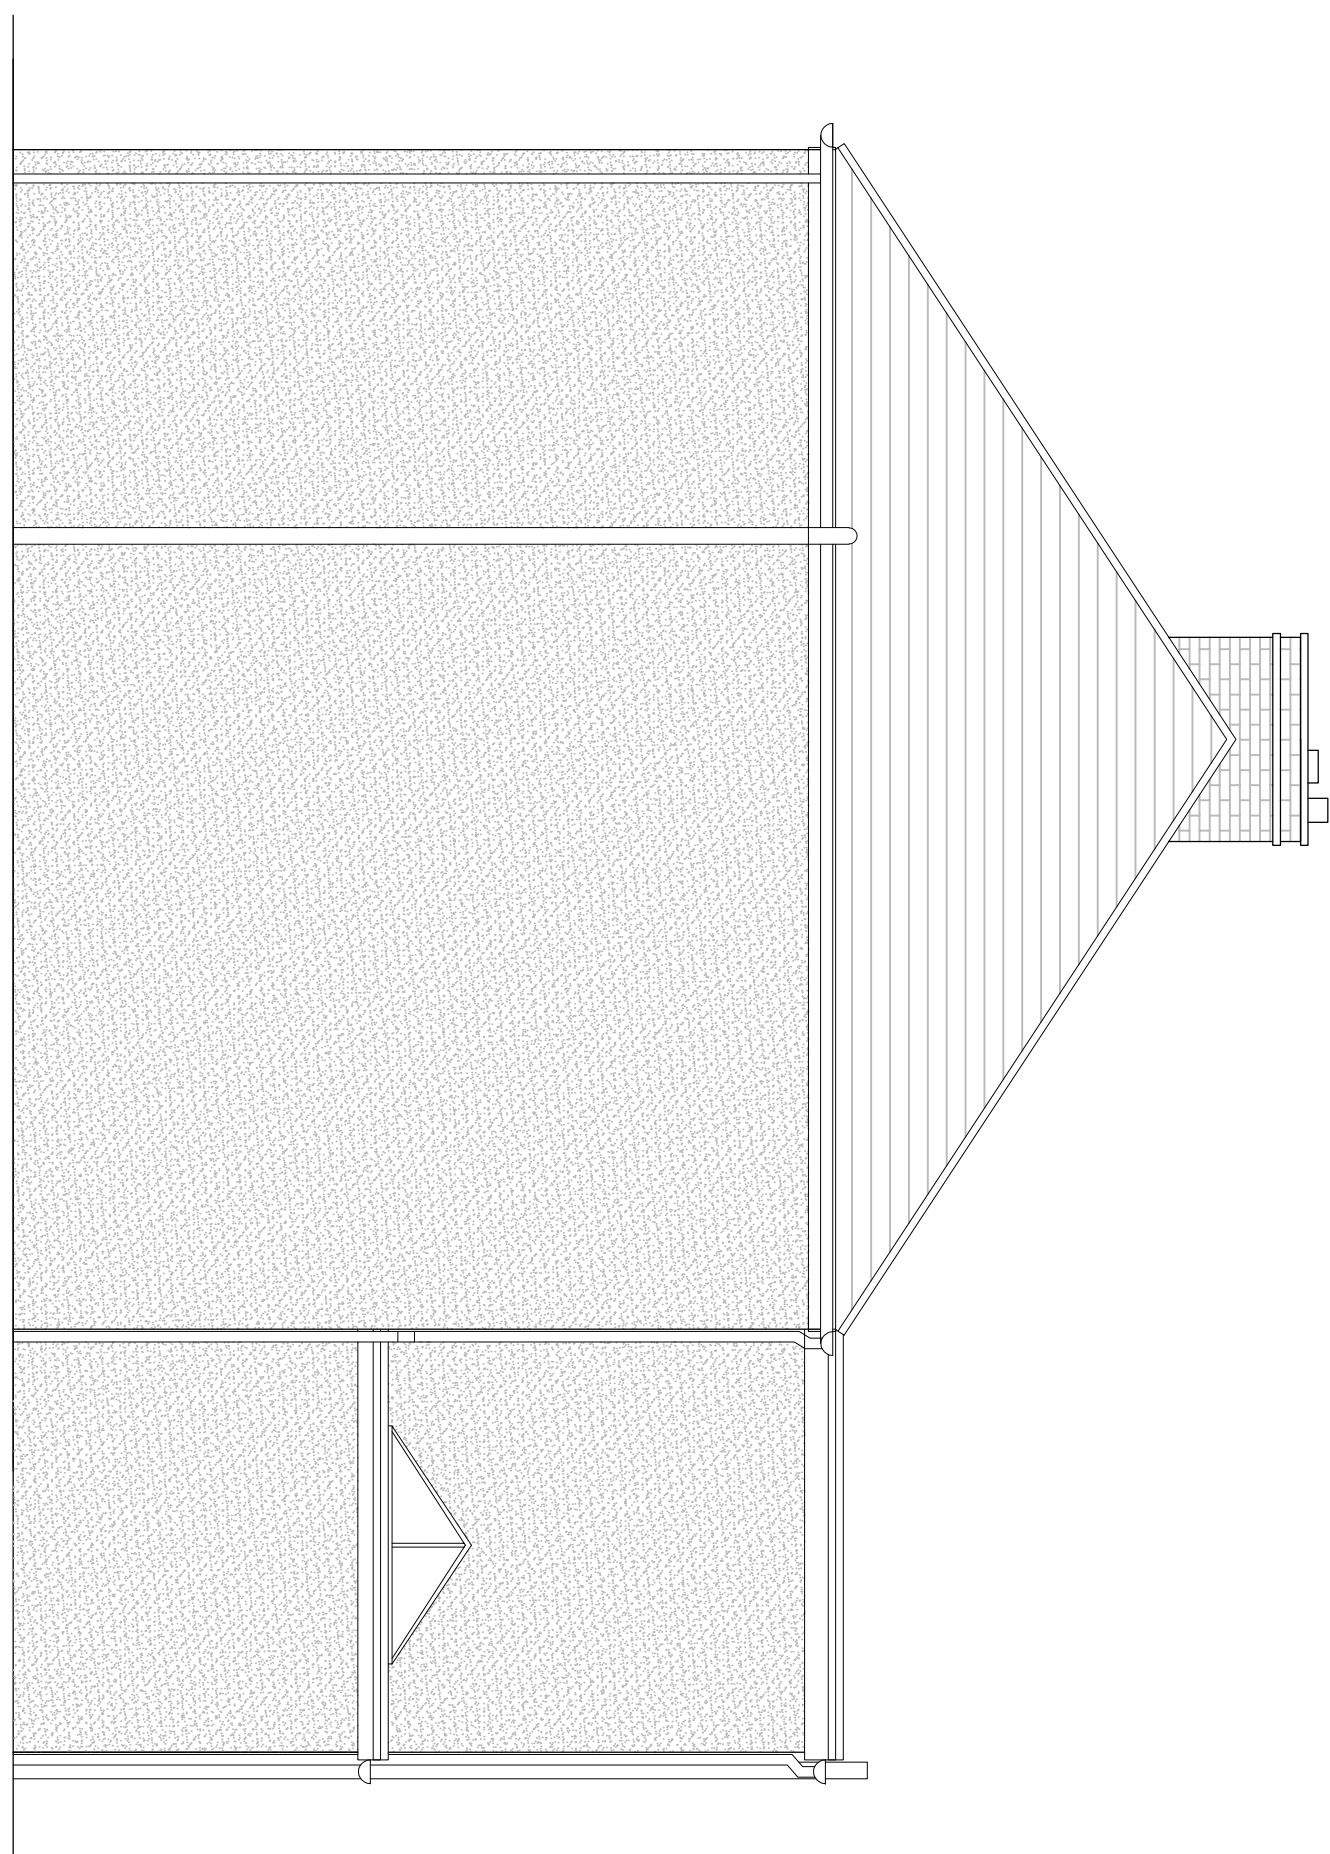
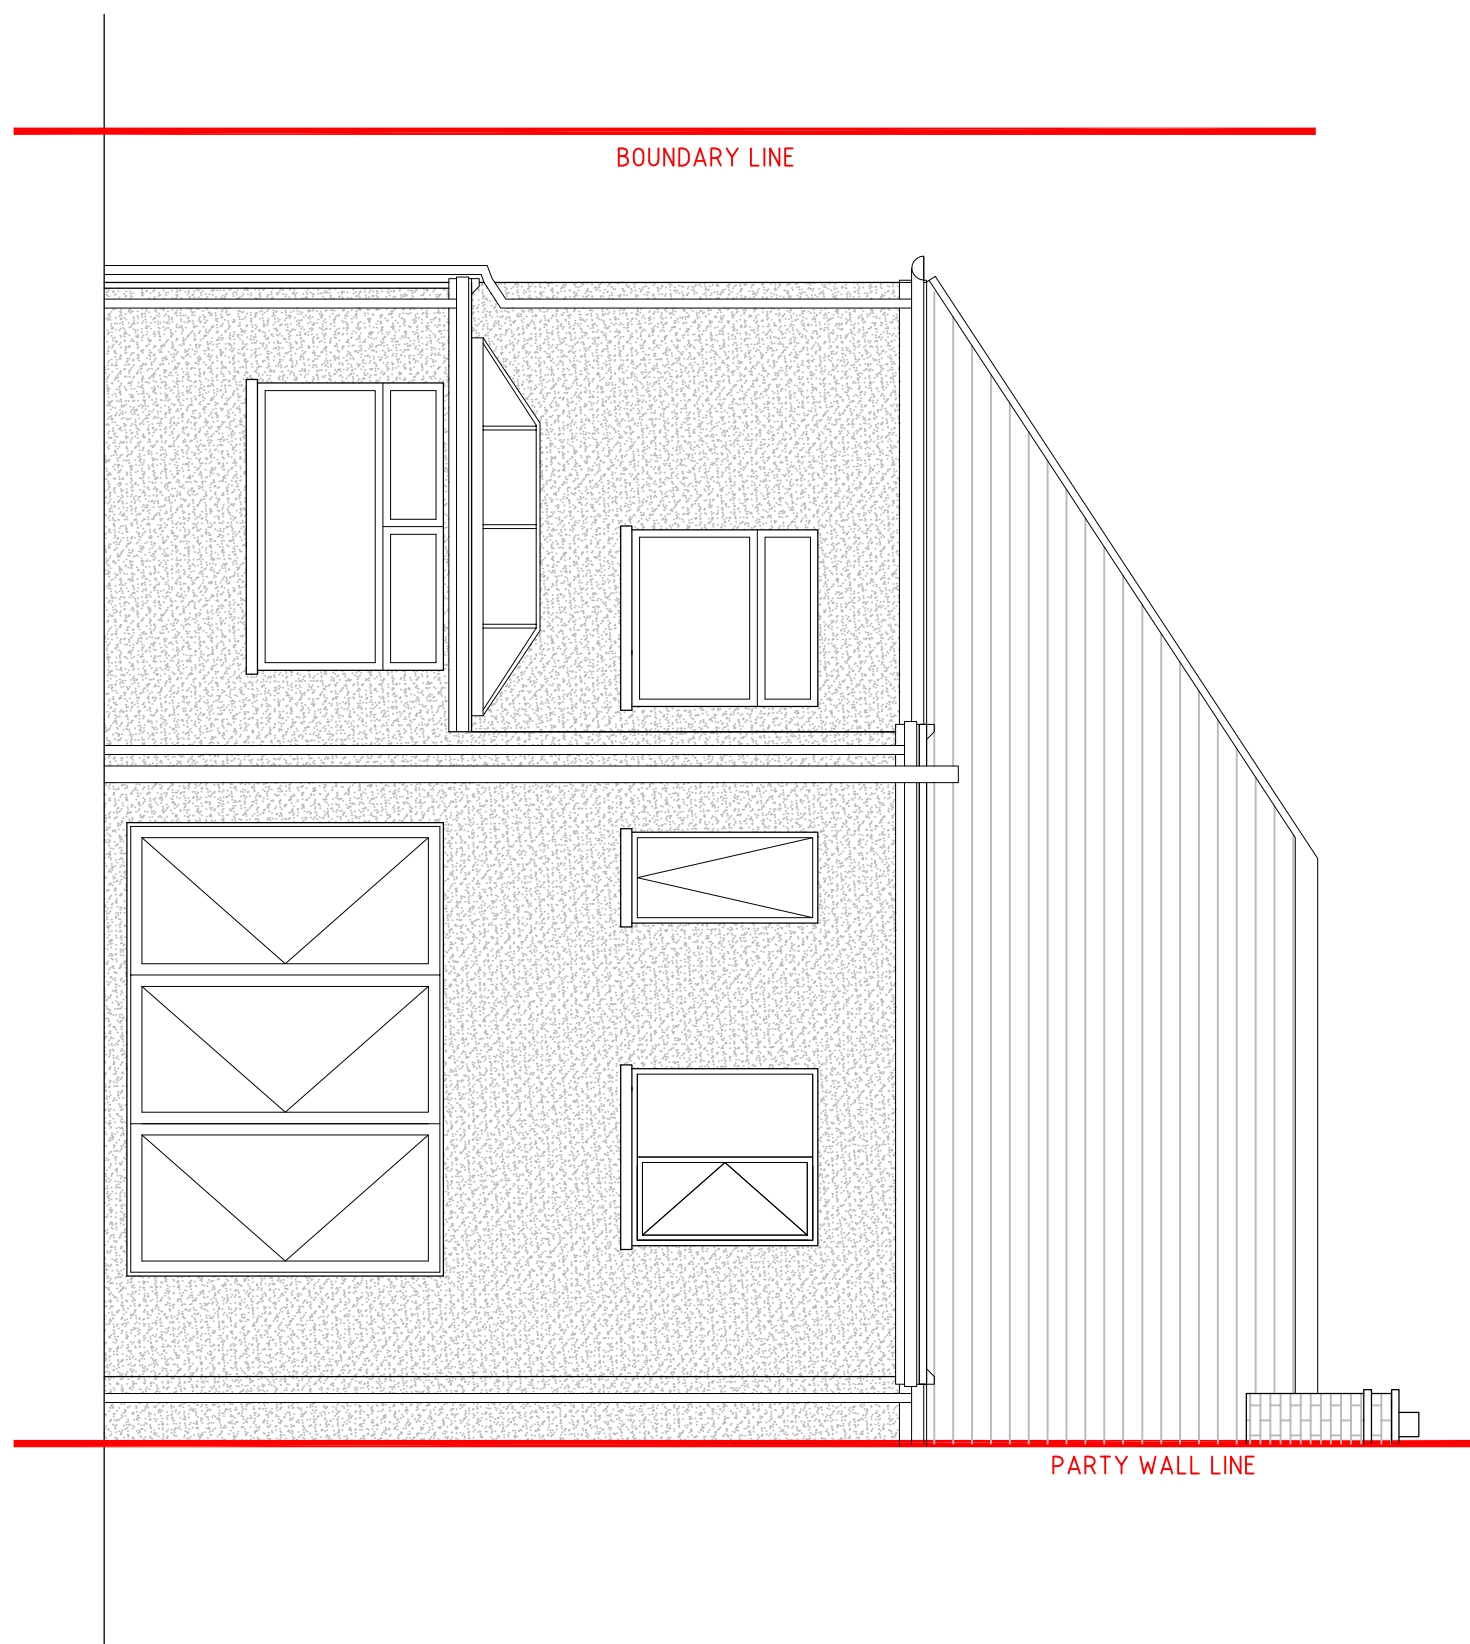
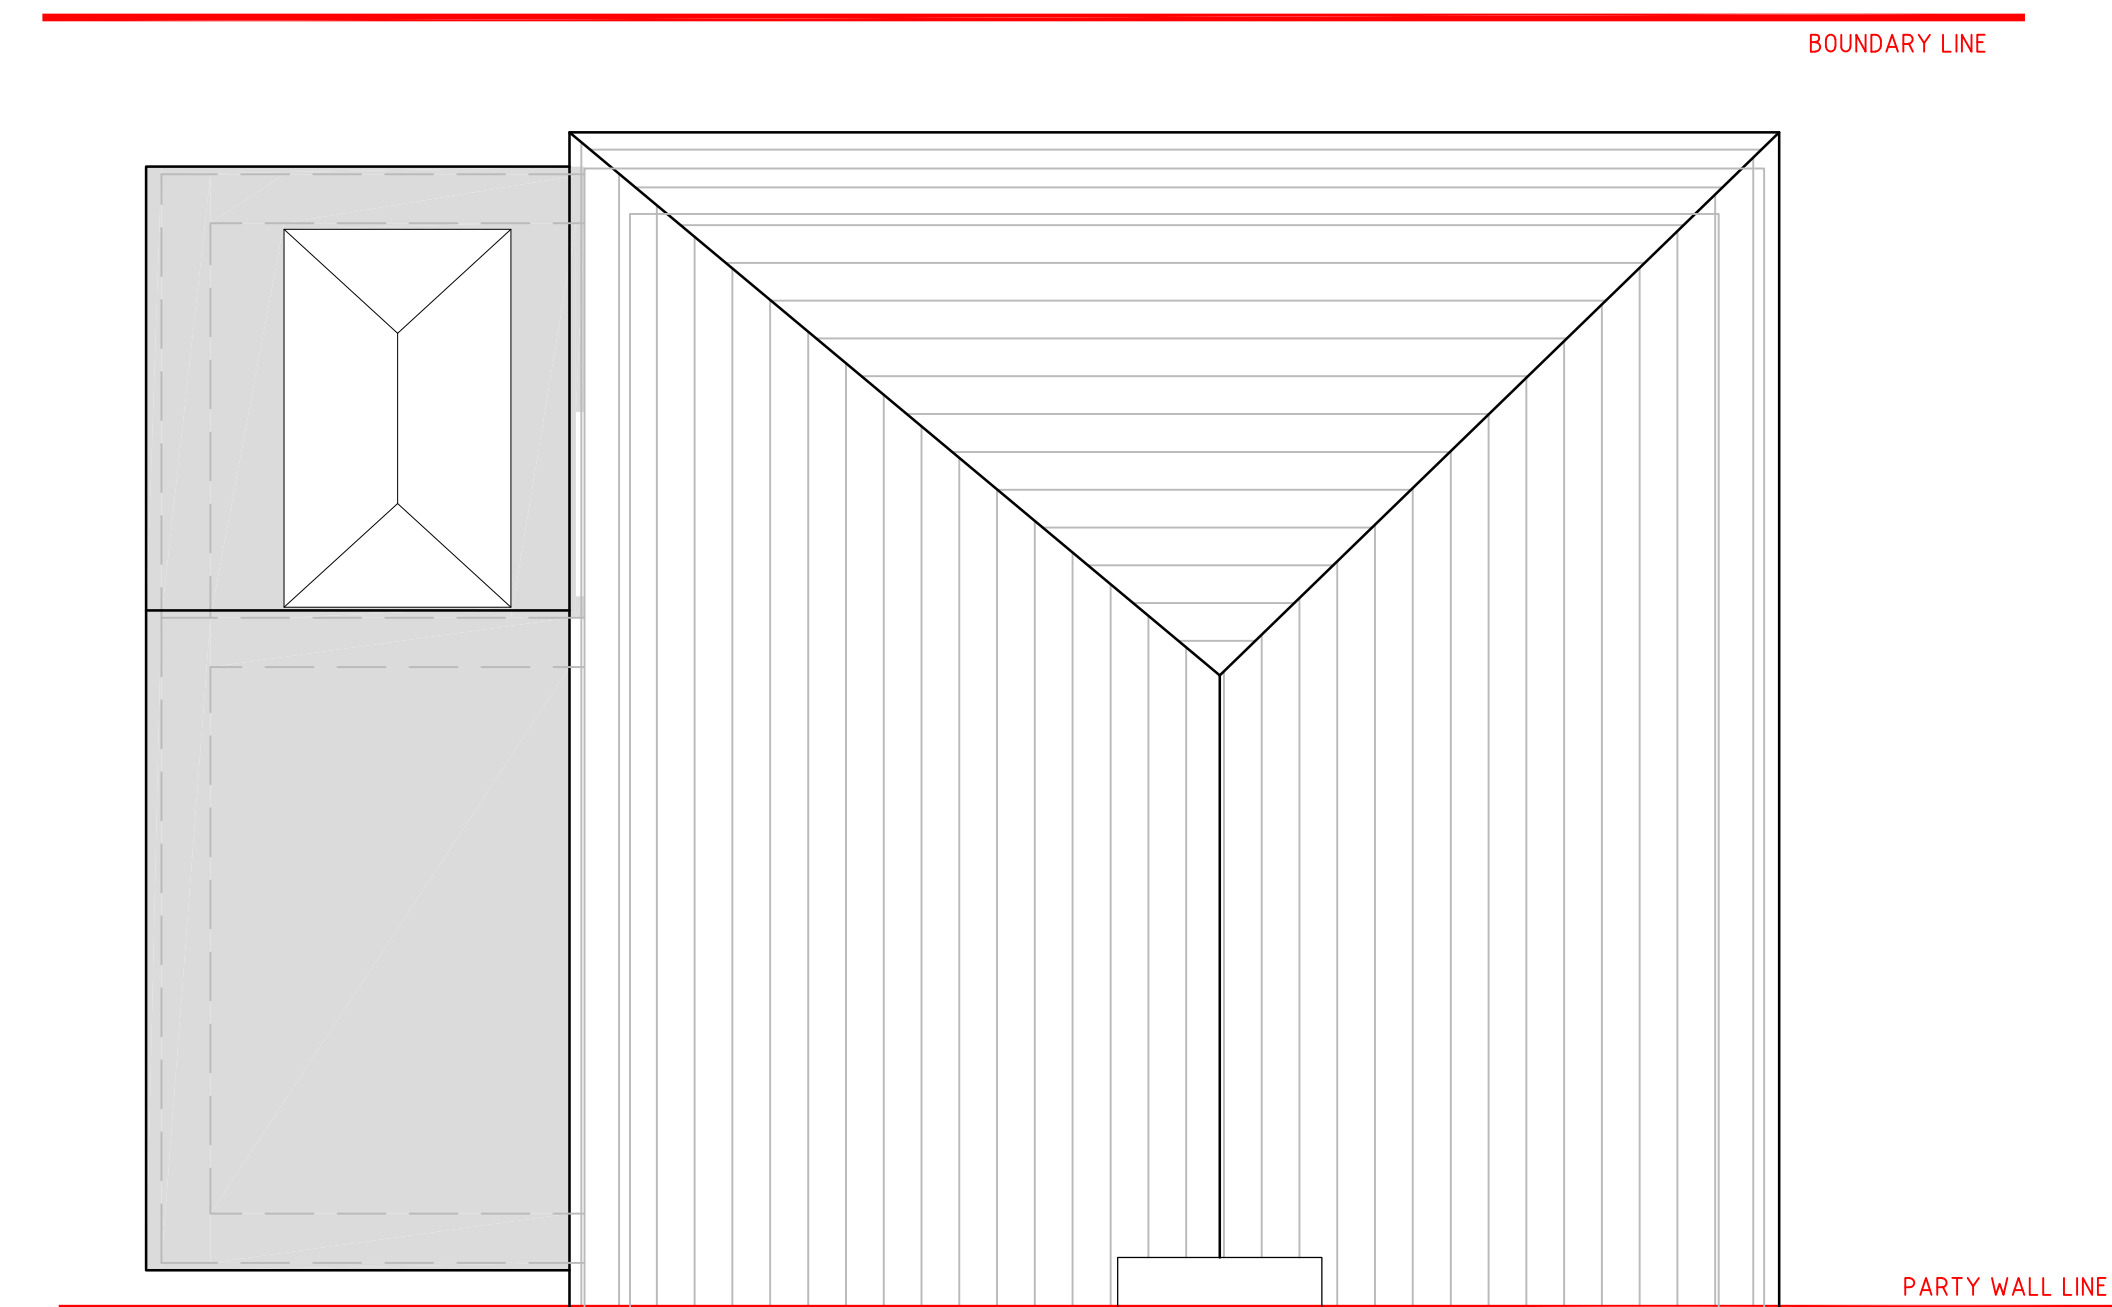
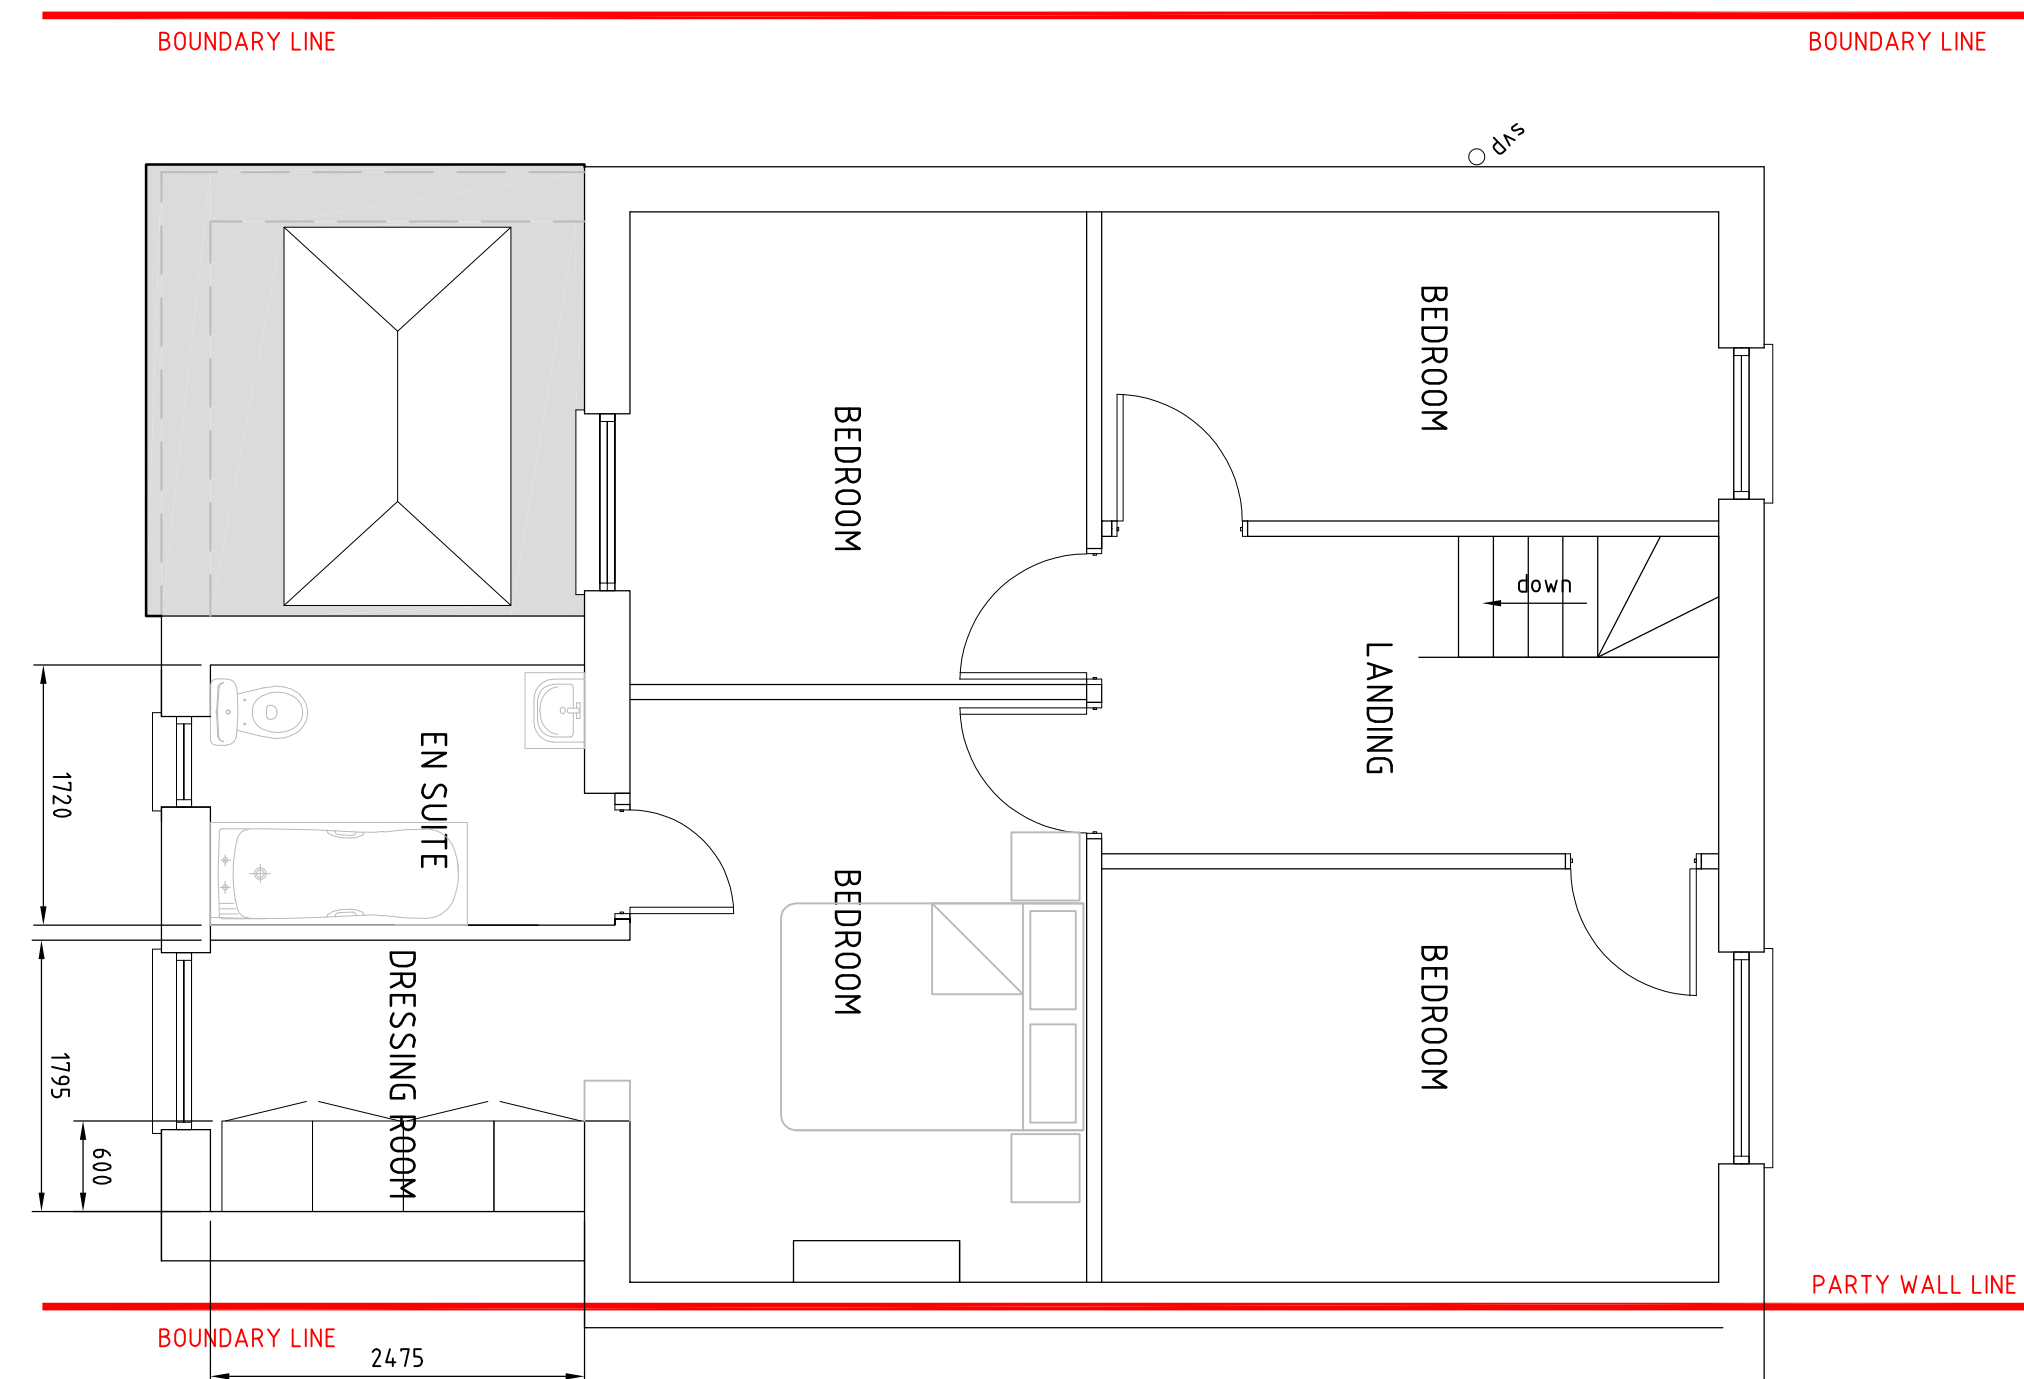


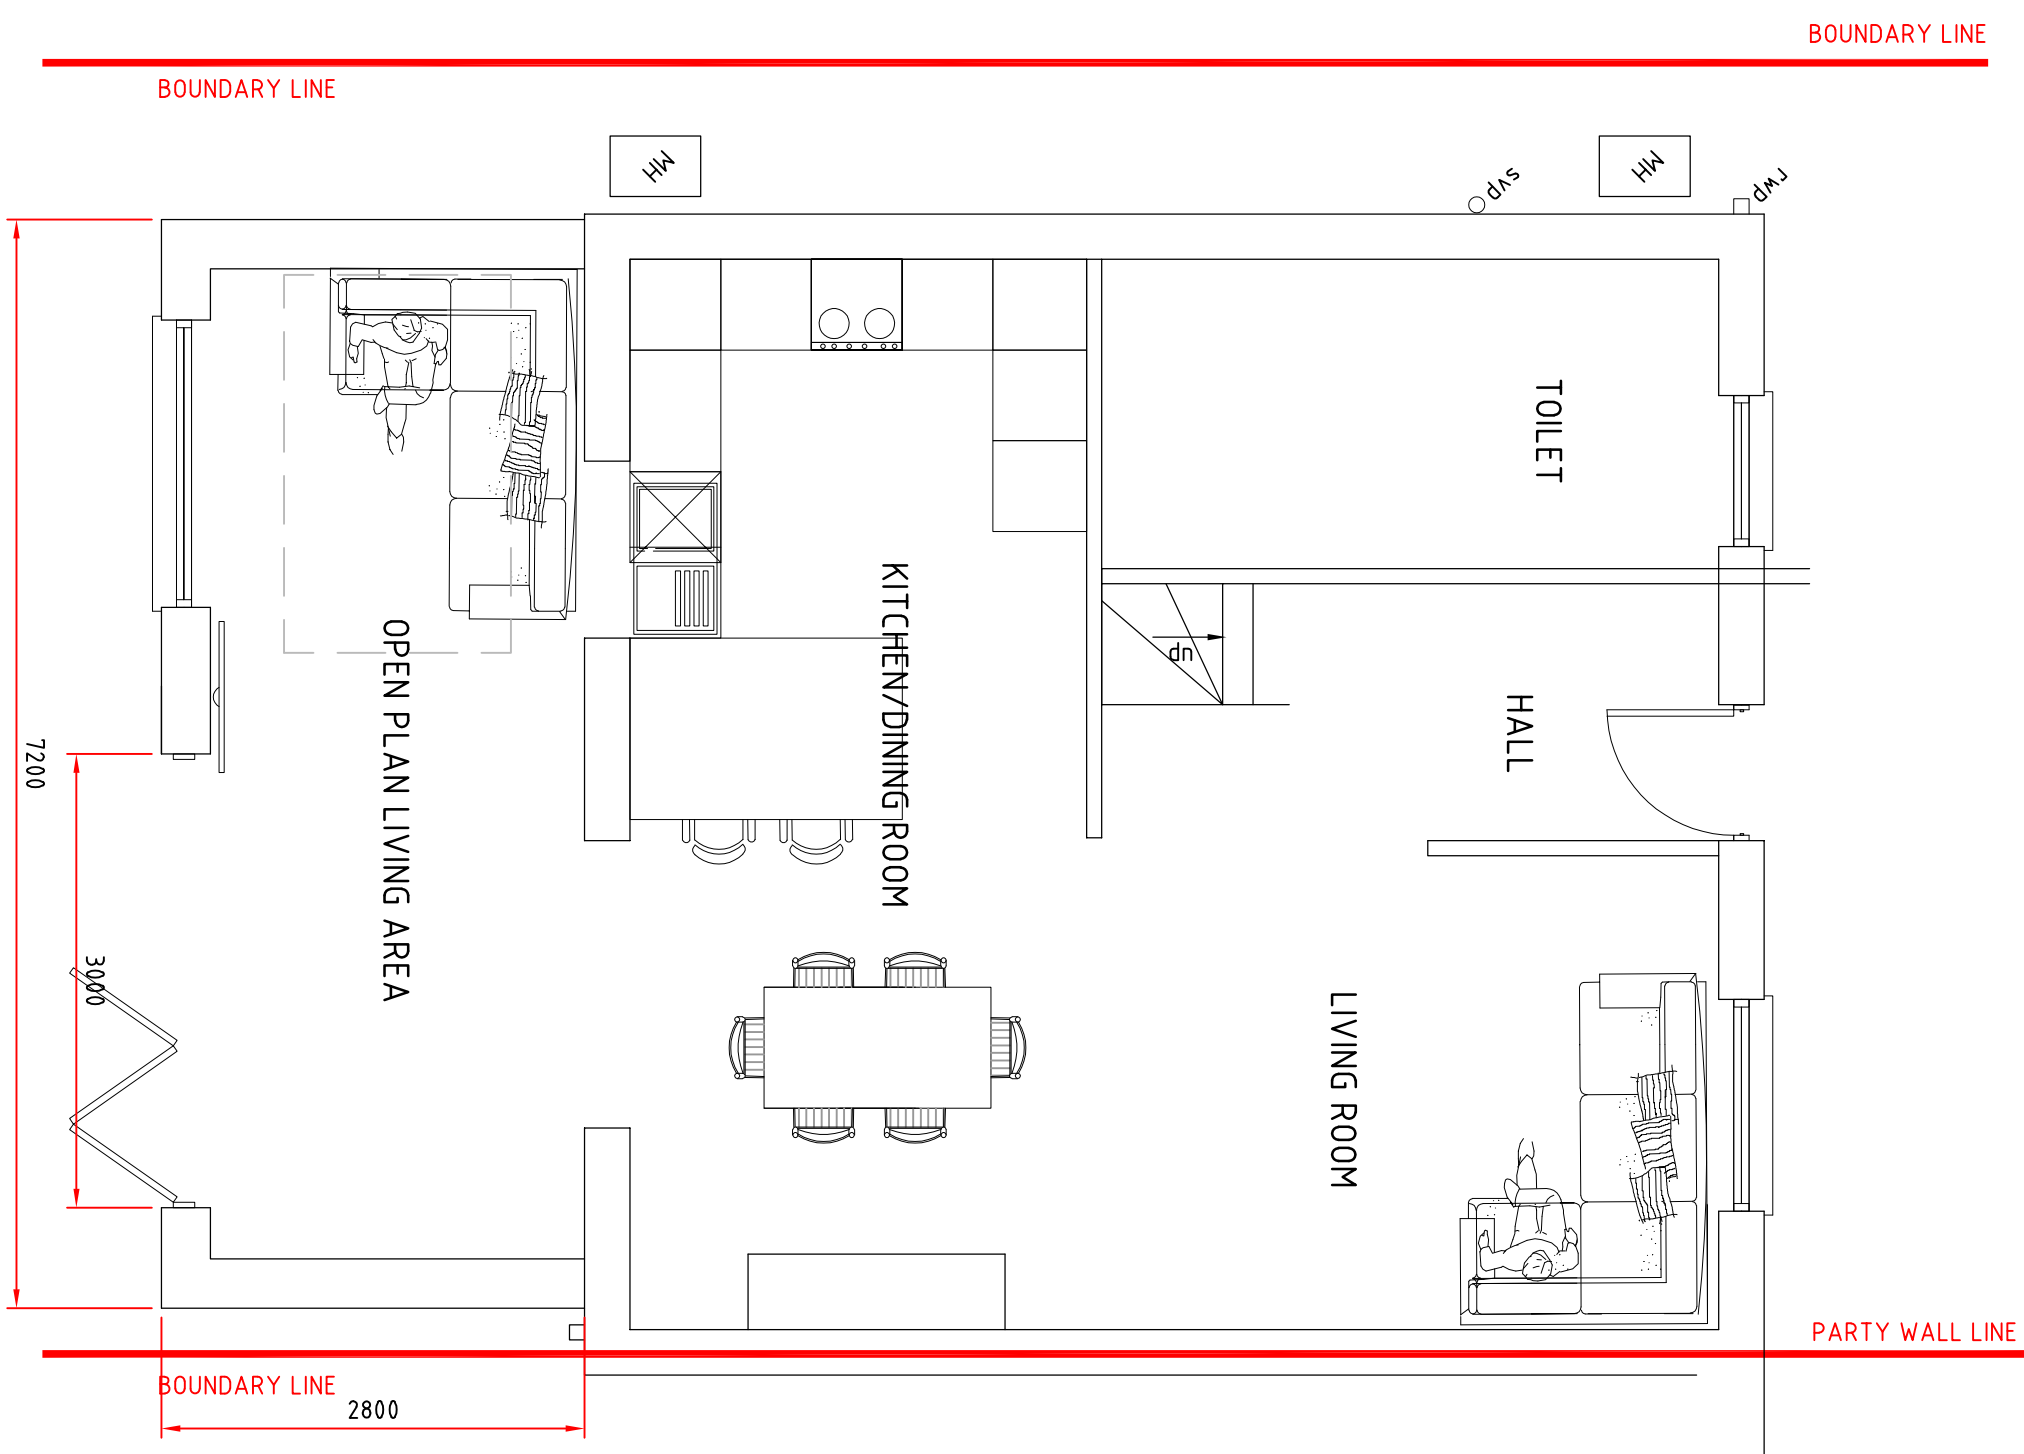

REV	DATE	BY	REV	DATE	BY	REV	DATE	BY	REV	DATE	BY	REV	DATE	BY	REV	DATE	BY	REV	DATE	BY	REV	DATE	BY	REV	DATE	BY	REV	DATE	BY
PLANNING ISSUE																													

PROPOSED REAR ONE/TWO STOREY EXTENSION AT 7 GREENFIELD AVENUE MARGAM, PORT TALBOT, SA13 2LW.	A1 ORIGINAL DRAINING SIZE (SCALE 1:50 @ A1 & 1:100 @ A3) Drawing Number
PROPOSED GROUND, FIRST FLOOR, ROOF LAYOUT AND ELEVATIONS	REV
GA_PL02	A

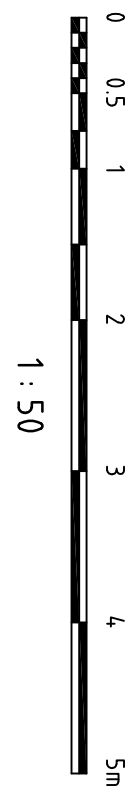

- SCHEDULE OF PROPOSED MATERIALS
- WINDOWS - GREY UPVC MATERIAL (2 No WINDOWS TO BE RE-USED)
 - GREY UPVC CHAIN WATER GOODS
 - SMOOTH RENOVATED FACADE TO MATCH EXISTING ROOF COVERING - SLATE ROOF TILES TO MATCH EXISTING, EDGIP RUBBER TO FLAT ROOF
 - GREY ALUMINIUM BI FOLDING DOORS
 - GREY ALUMINIUM BI FOLDING DOORS
 - GREY ALUMINIUM BI FOLDING DOORS

