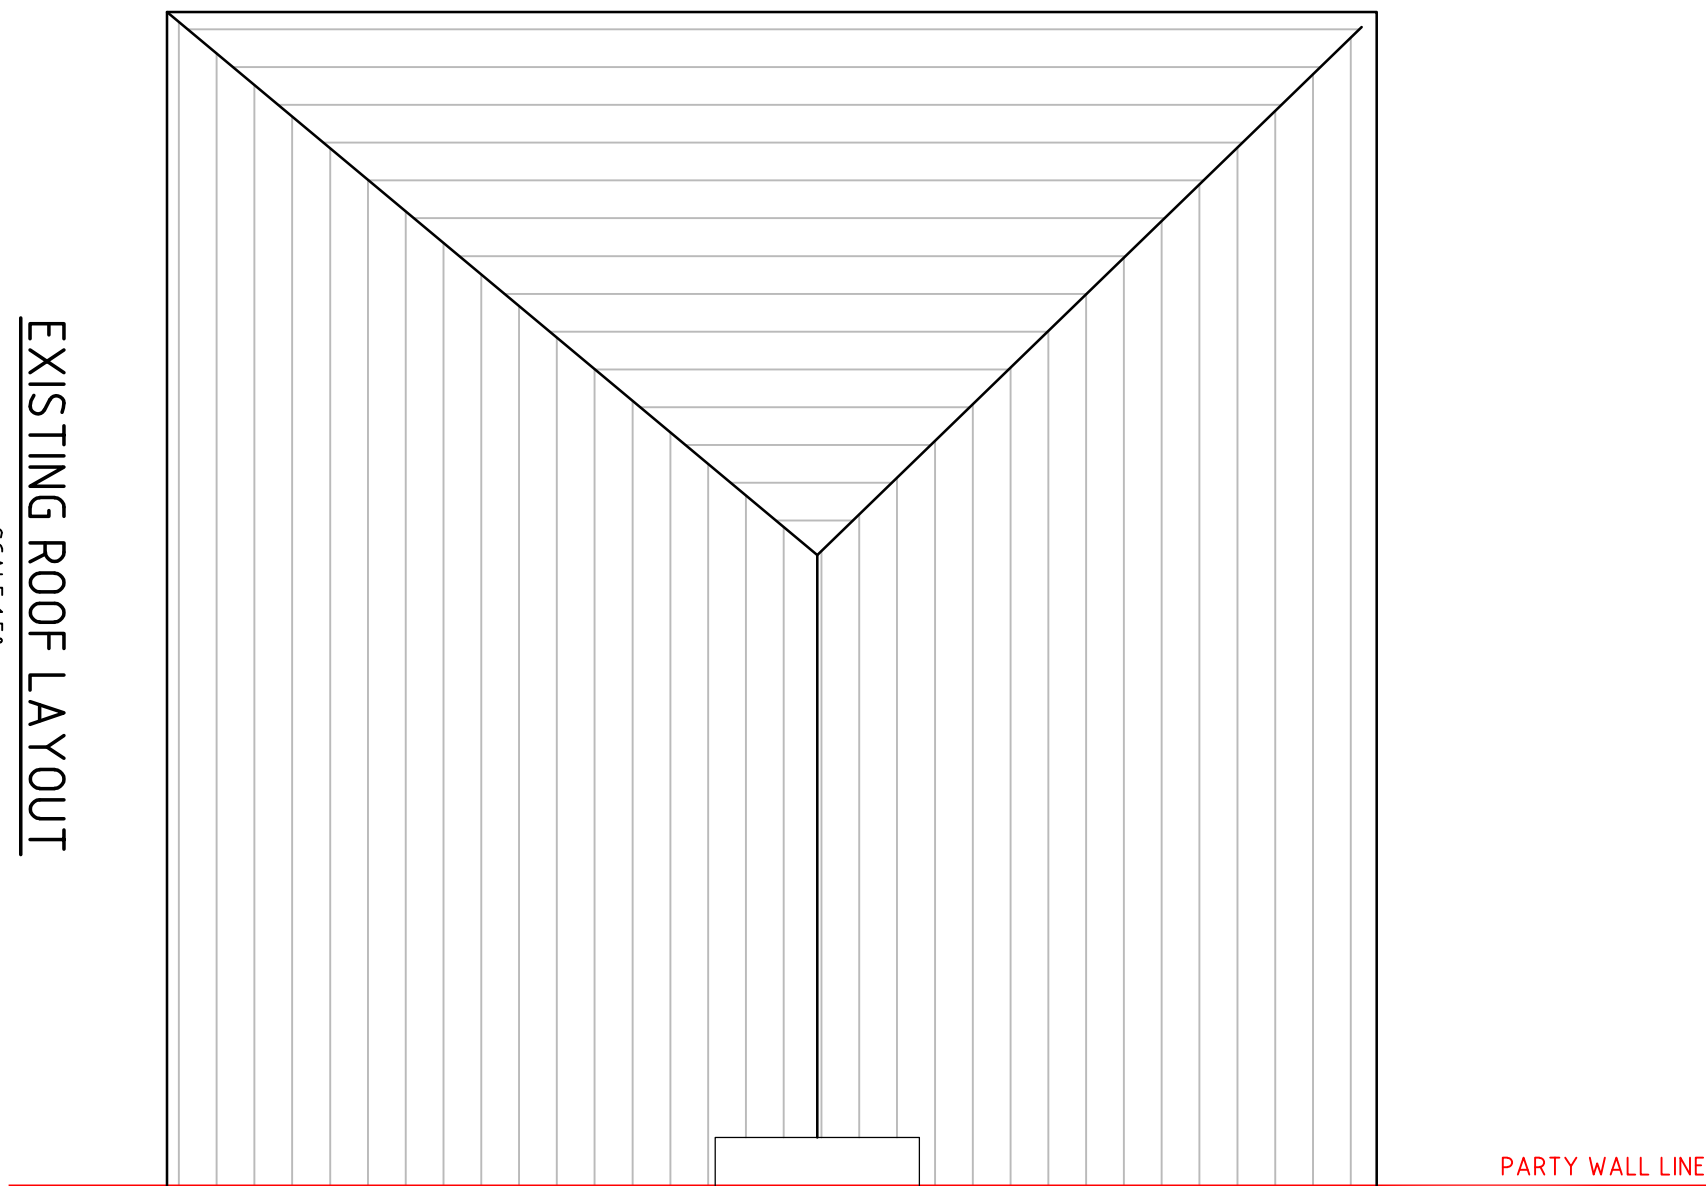
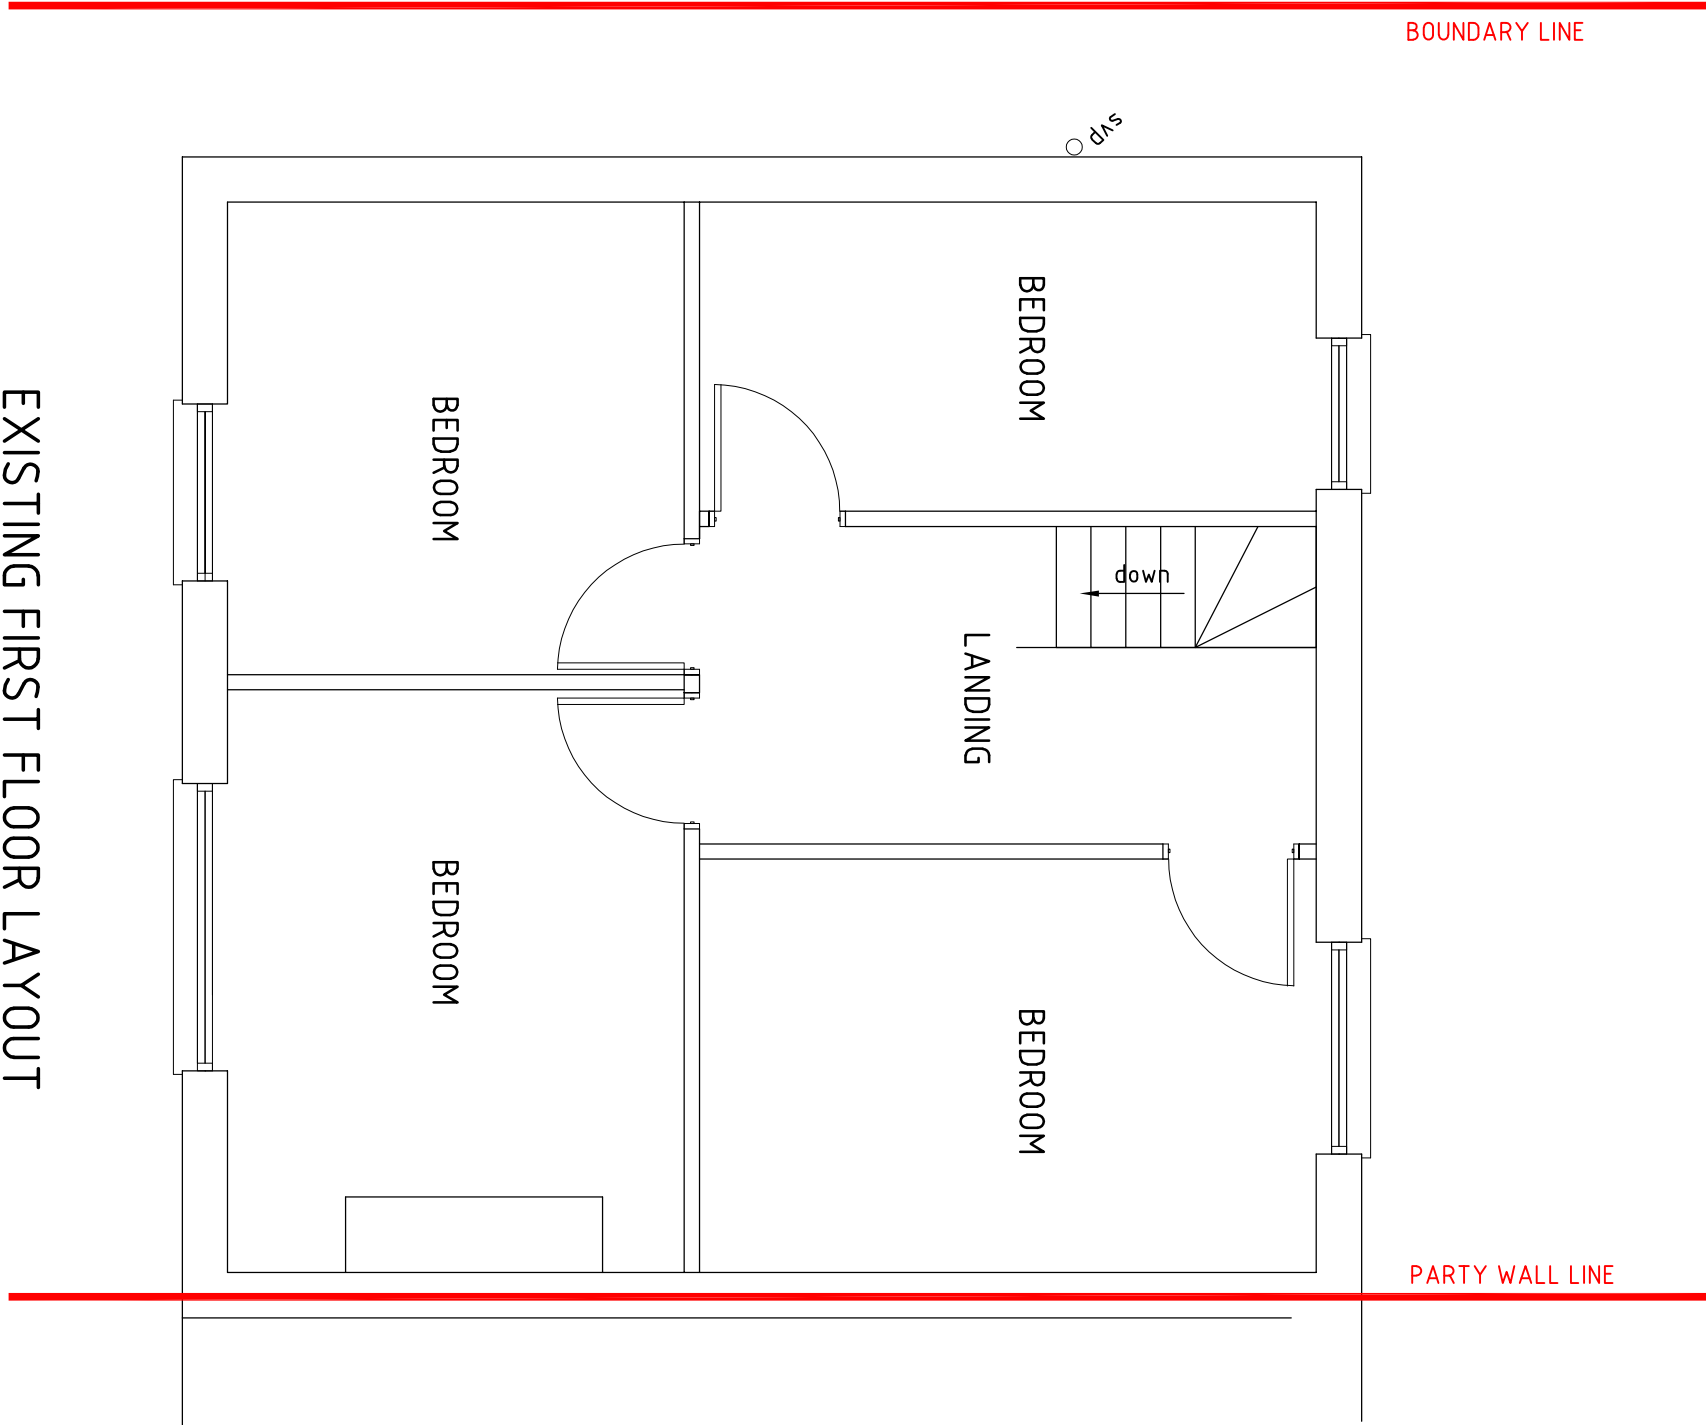
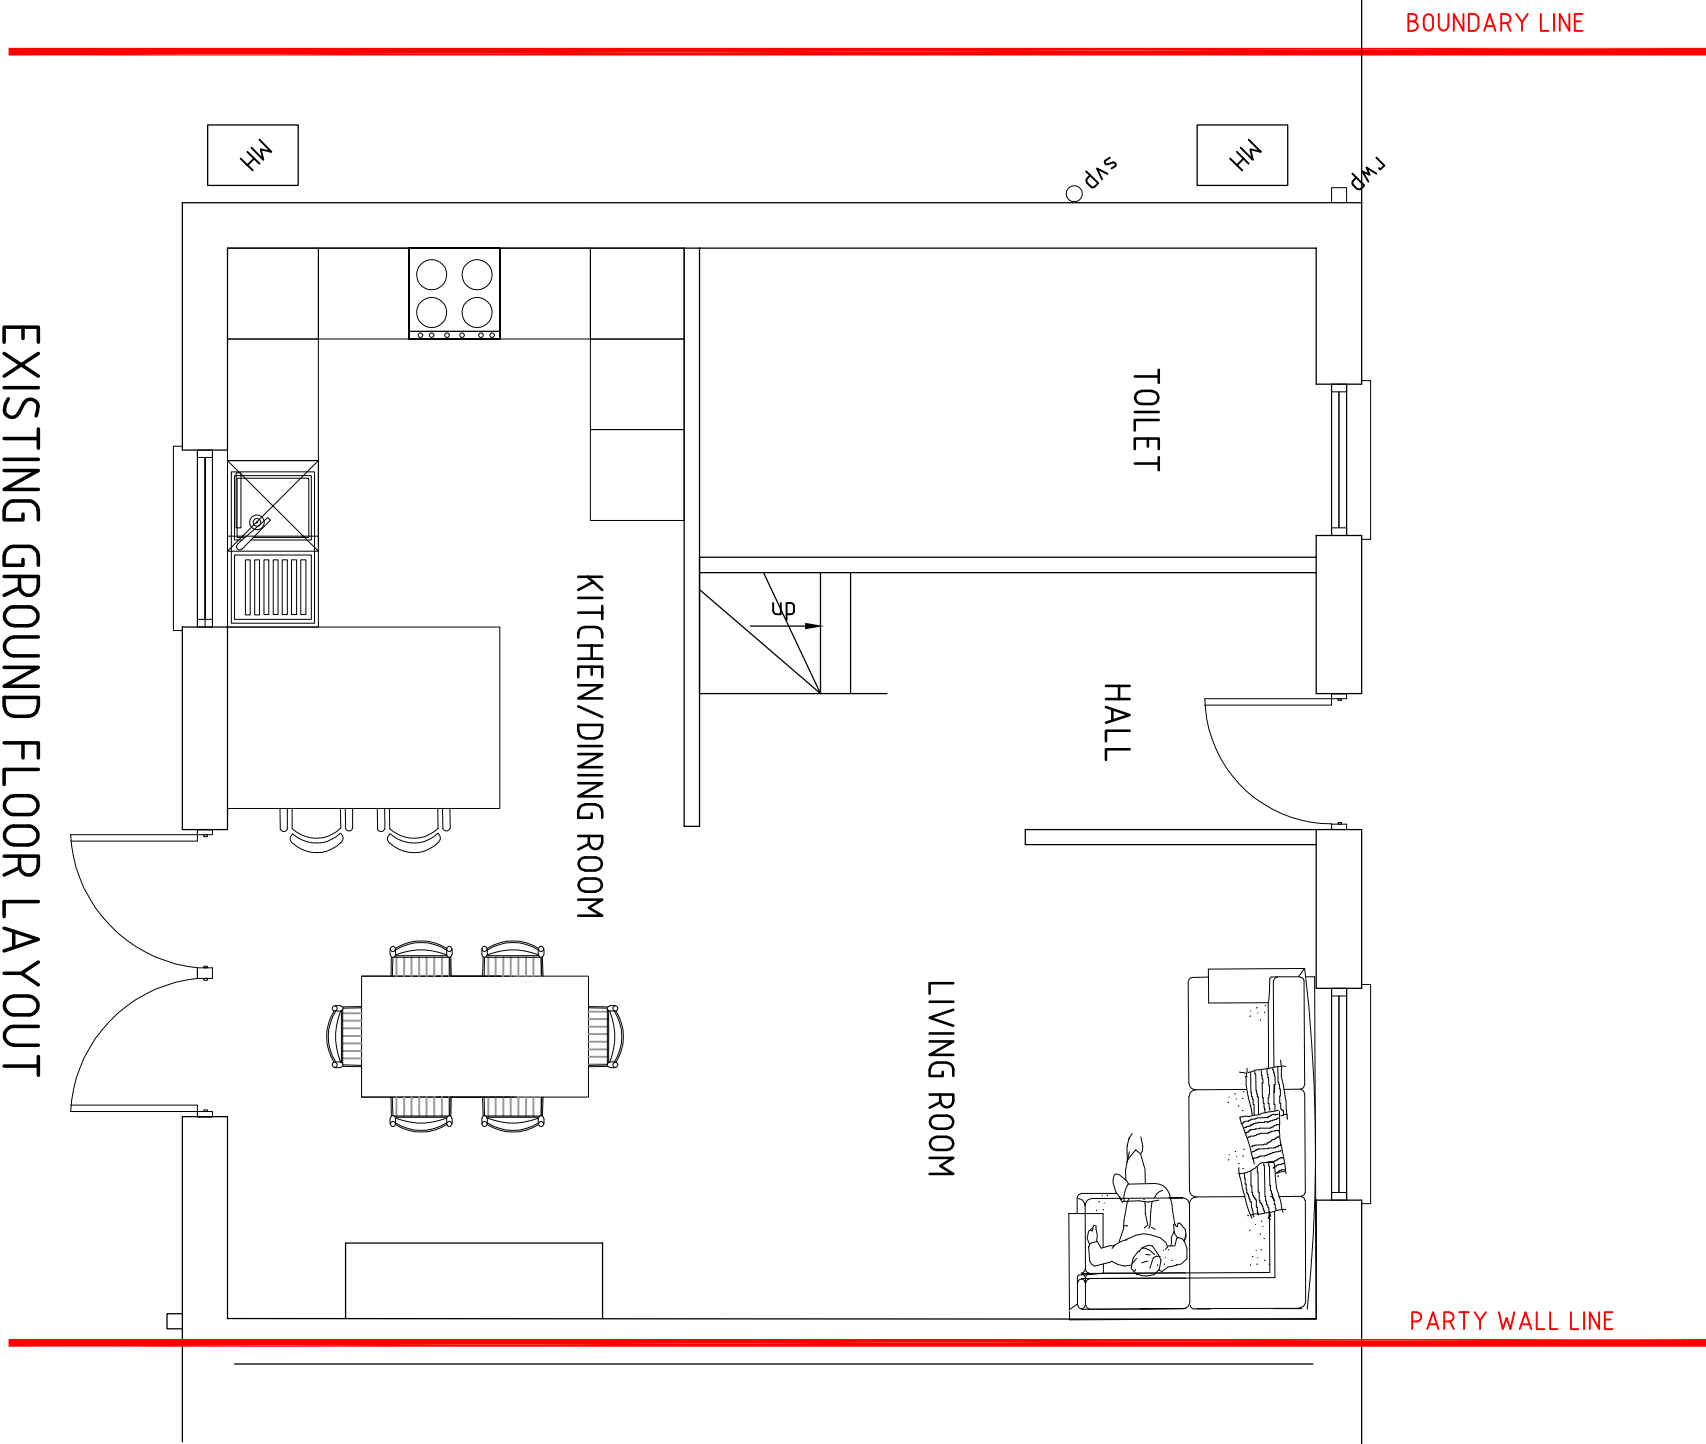
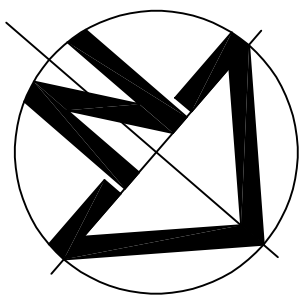
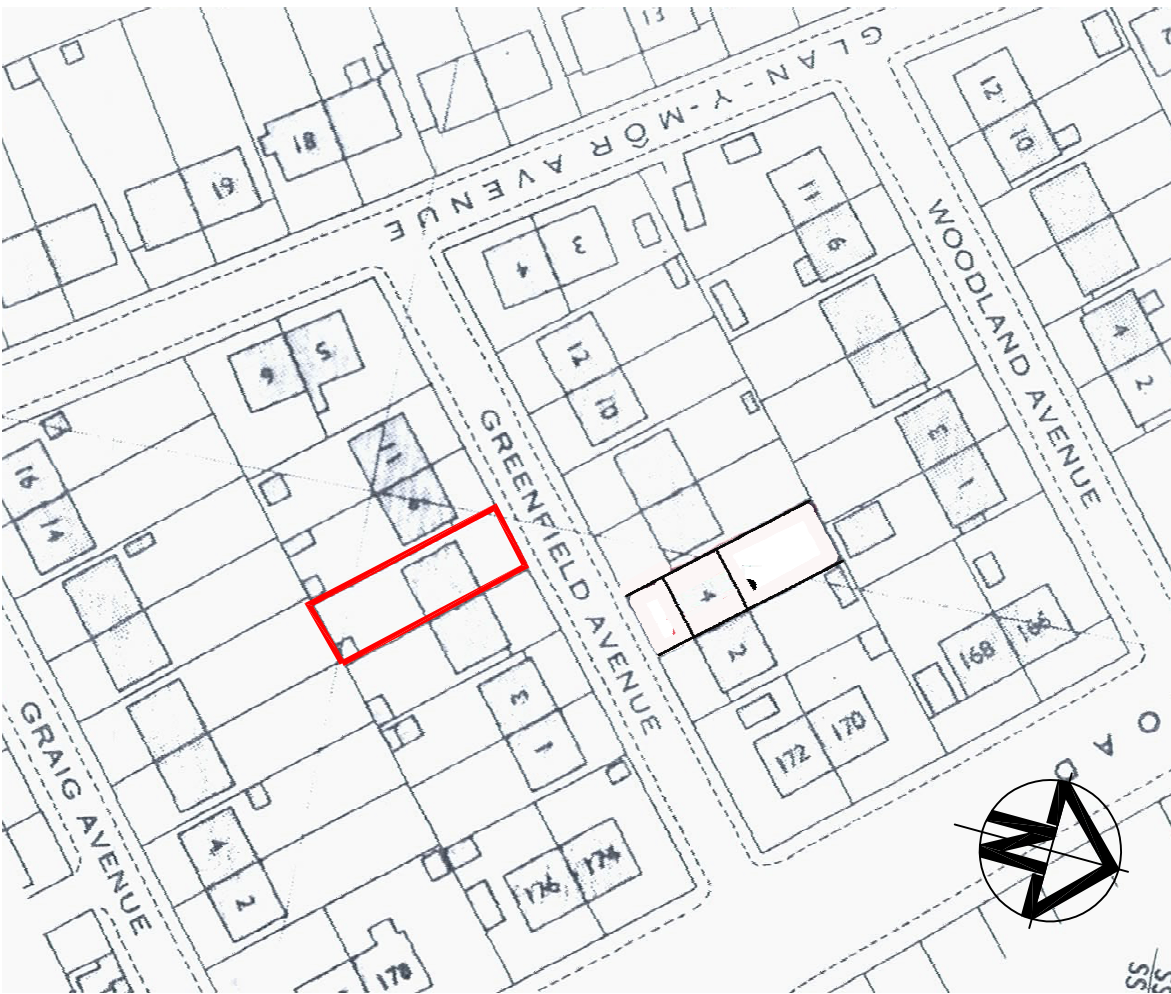
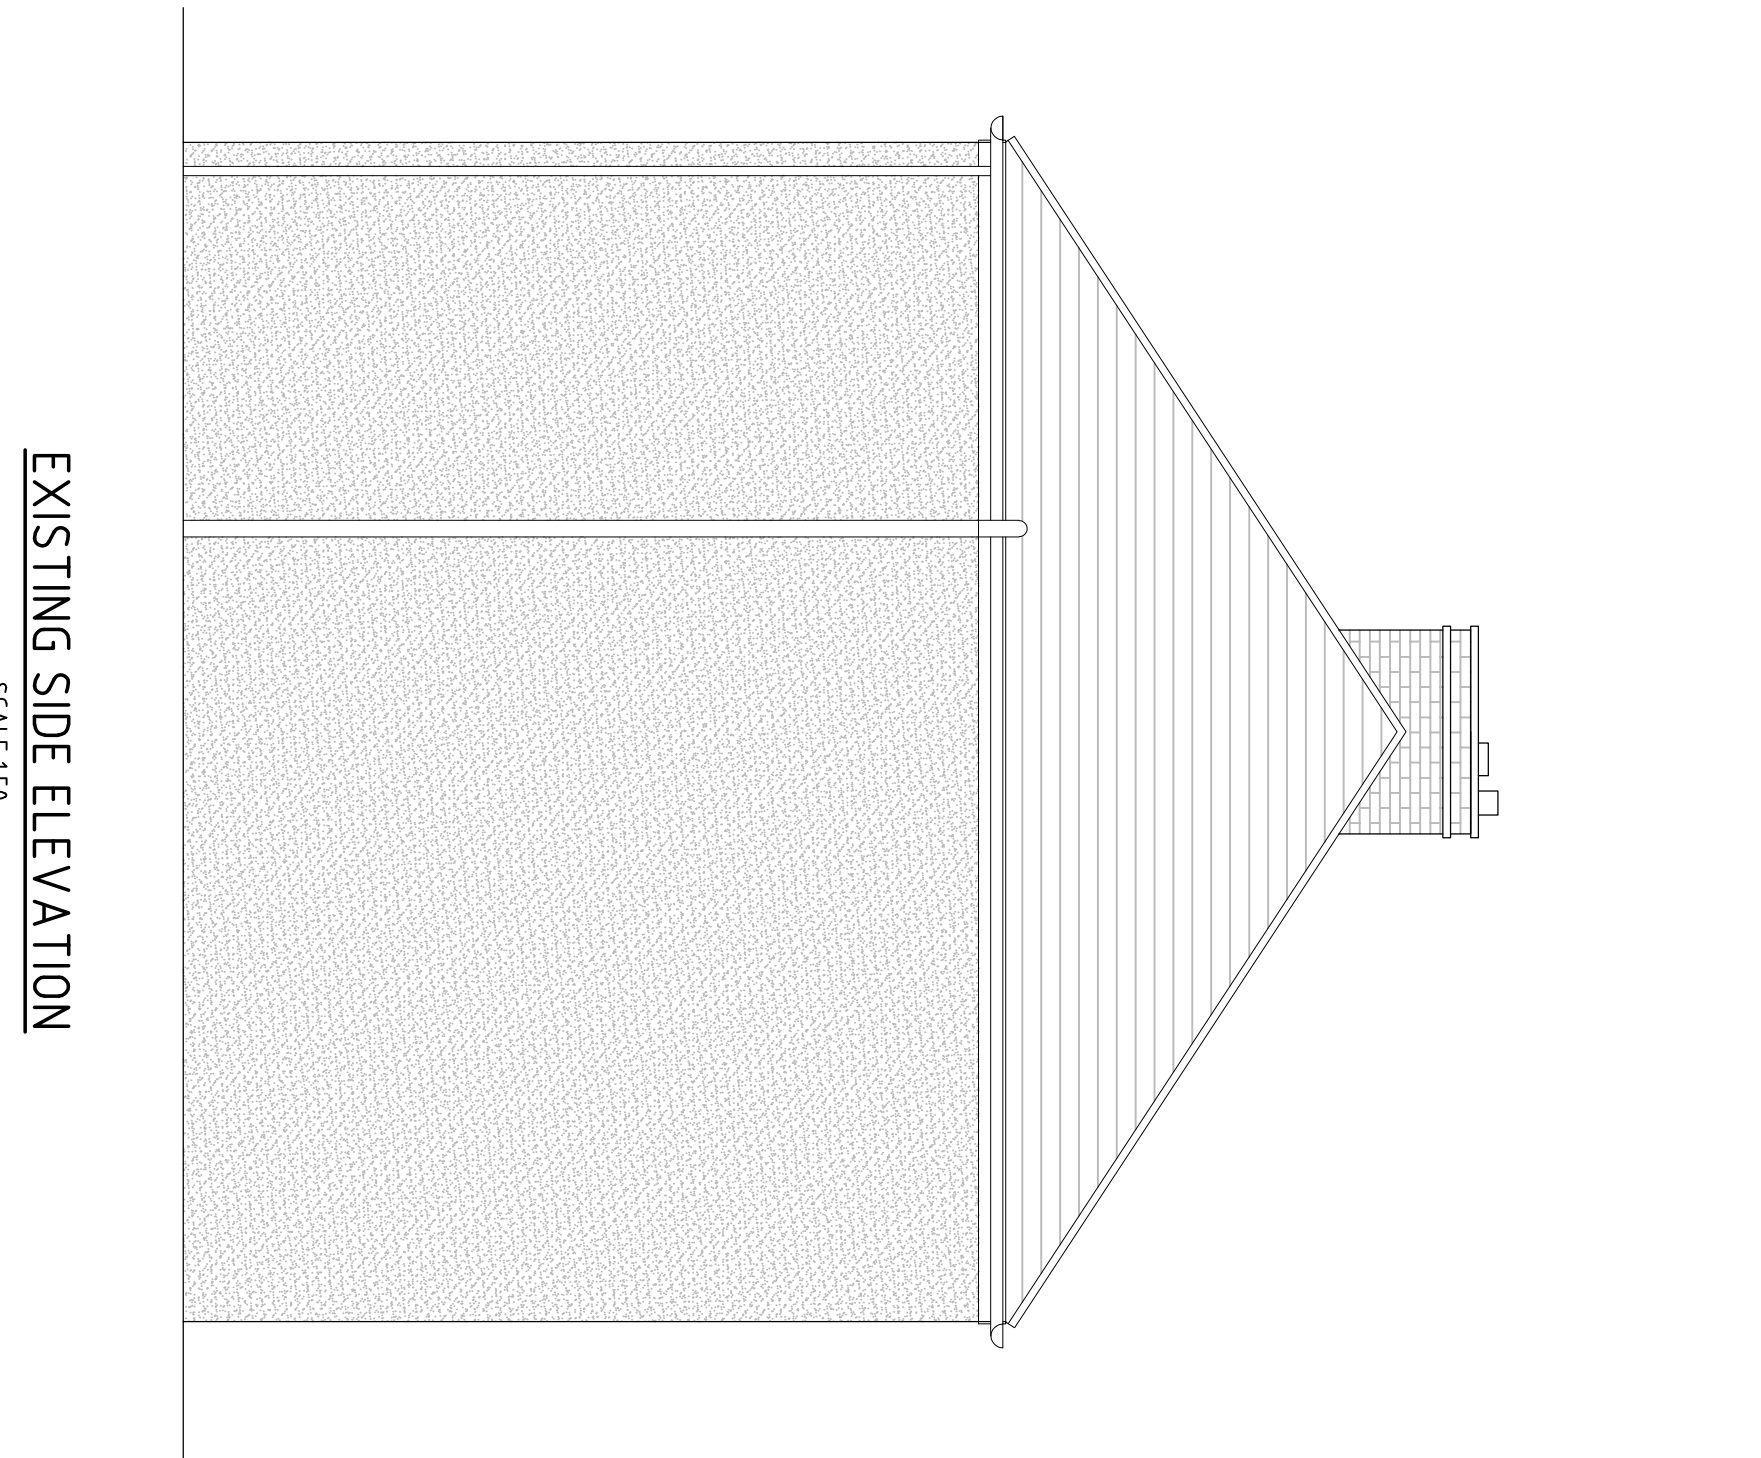
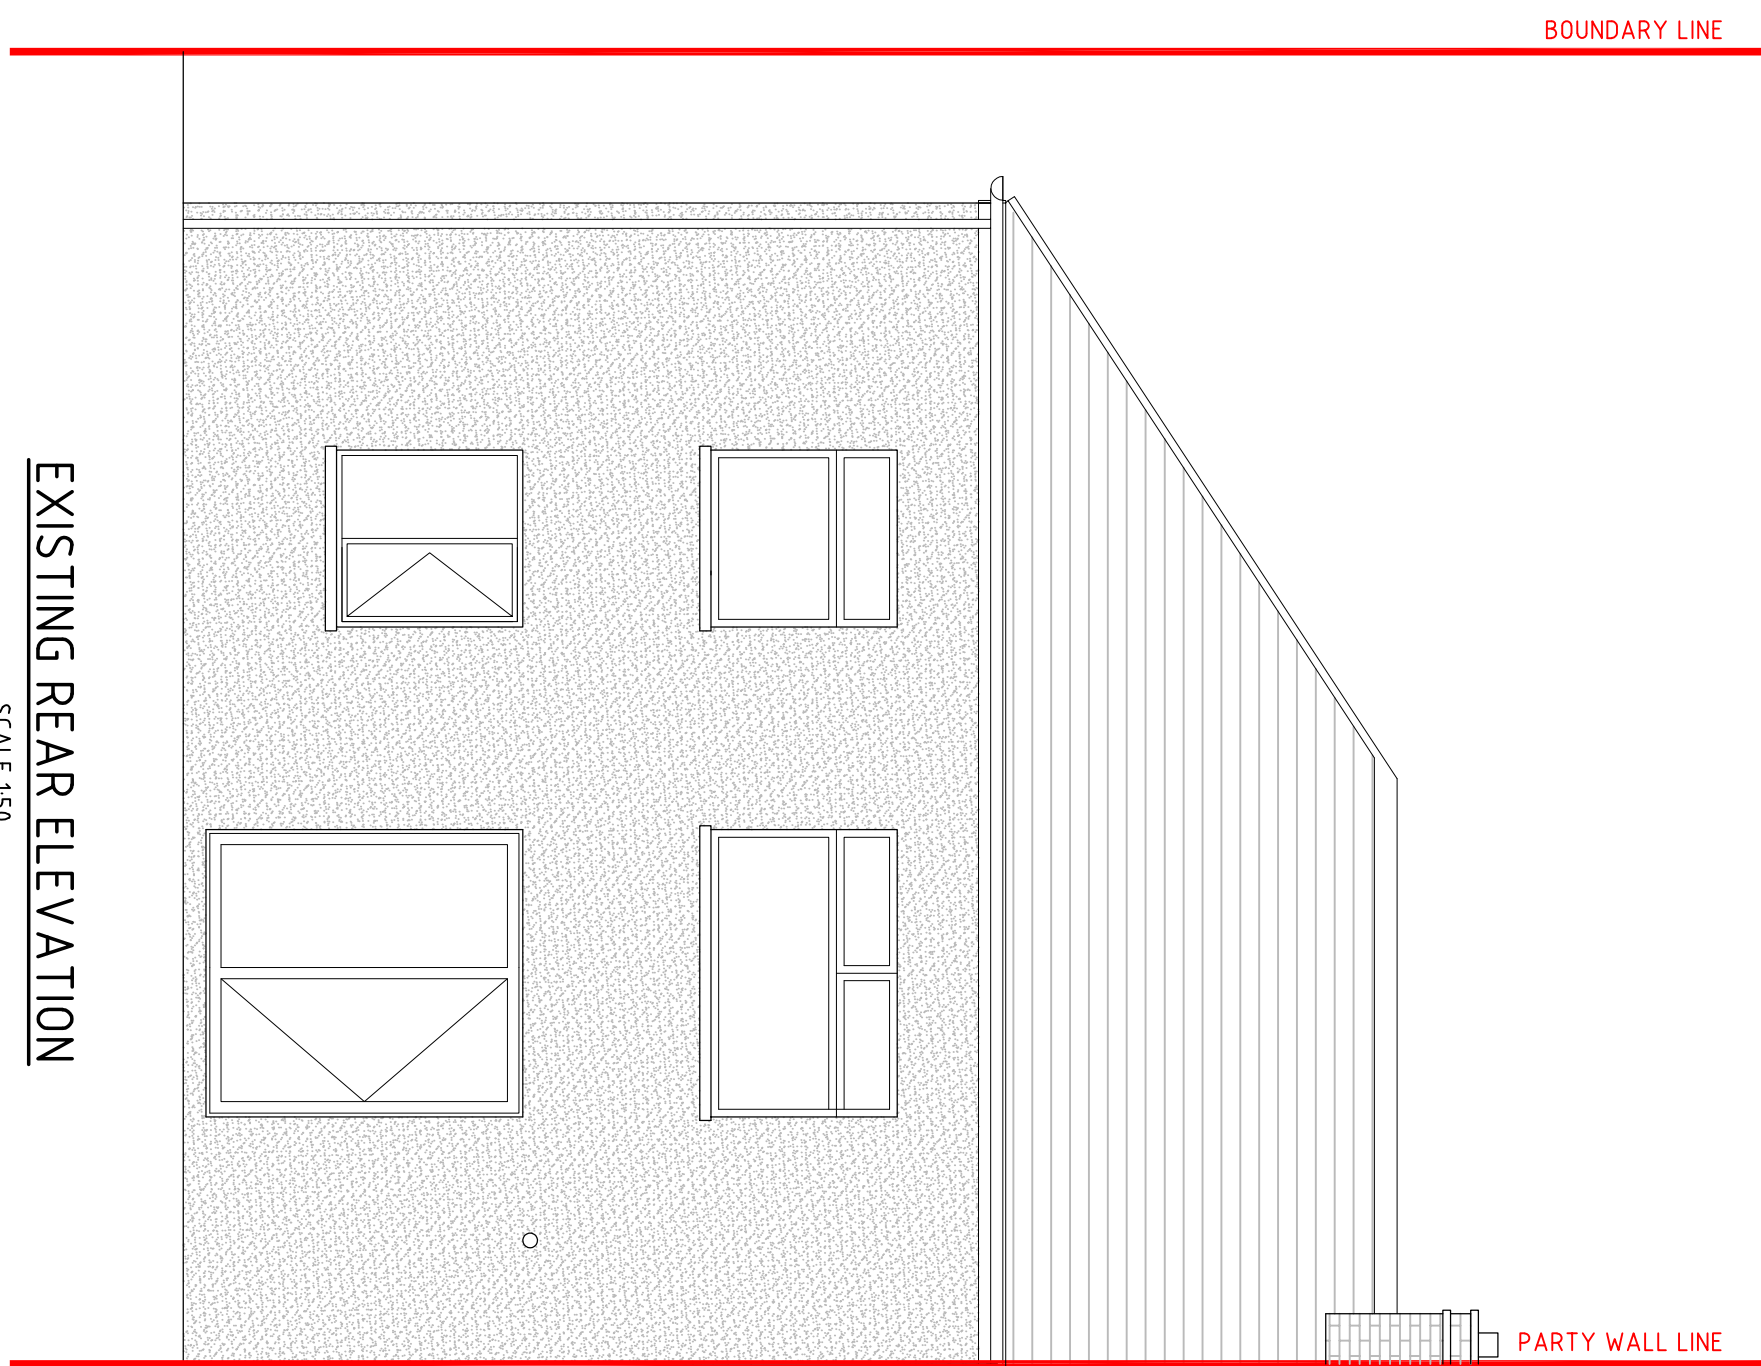


- SCHEDULE OF EXISTING MATERIALS**
- WINDOWS/DOORS - GREY UPVC MATERIAL
 - WINDOWS AND EXTERNAL DOORS
 - GREY UPVC RAIN WATER GOODS
 - SMOOTH RENDERED FACADE
 - ROOF COVERING -SLATE ROOF TILES

[illegible]

PROPOSED REAR ONE/TWO
STOREY EXTENSION AT
7 GREENFIELD AVENUE
MARGAM, PORT TALBOT,
SA13 2LW.

EXISTING GROUND, FIRST
FLOOR, ROOF LAYOUT AND
ELEVATIONS

GA_PL01

A