


THIS IS A C.A.D. PRODUCED DRAWING AND SHOULD NOT BE AMENDED BY HAND.

NOTES

- 1 All dimensions in millimetres unless otherwise stated.
2 Do not scale off drawing. All dimensions to be checked on site.

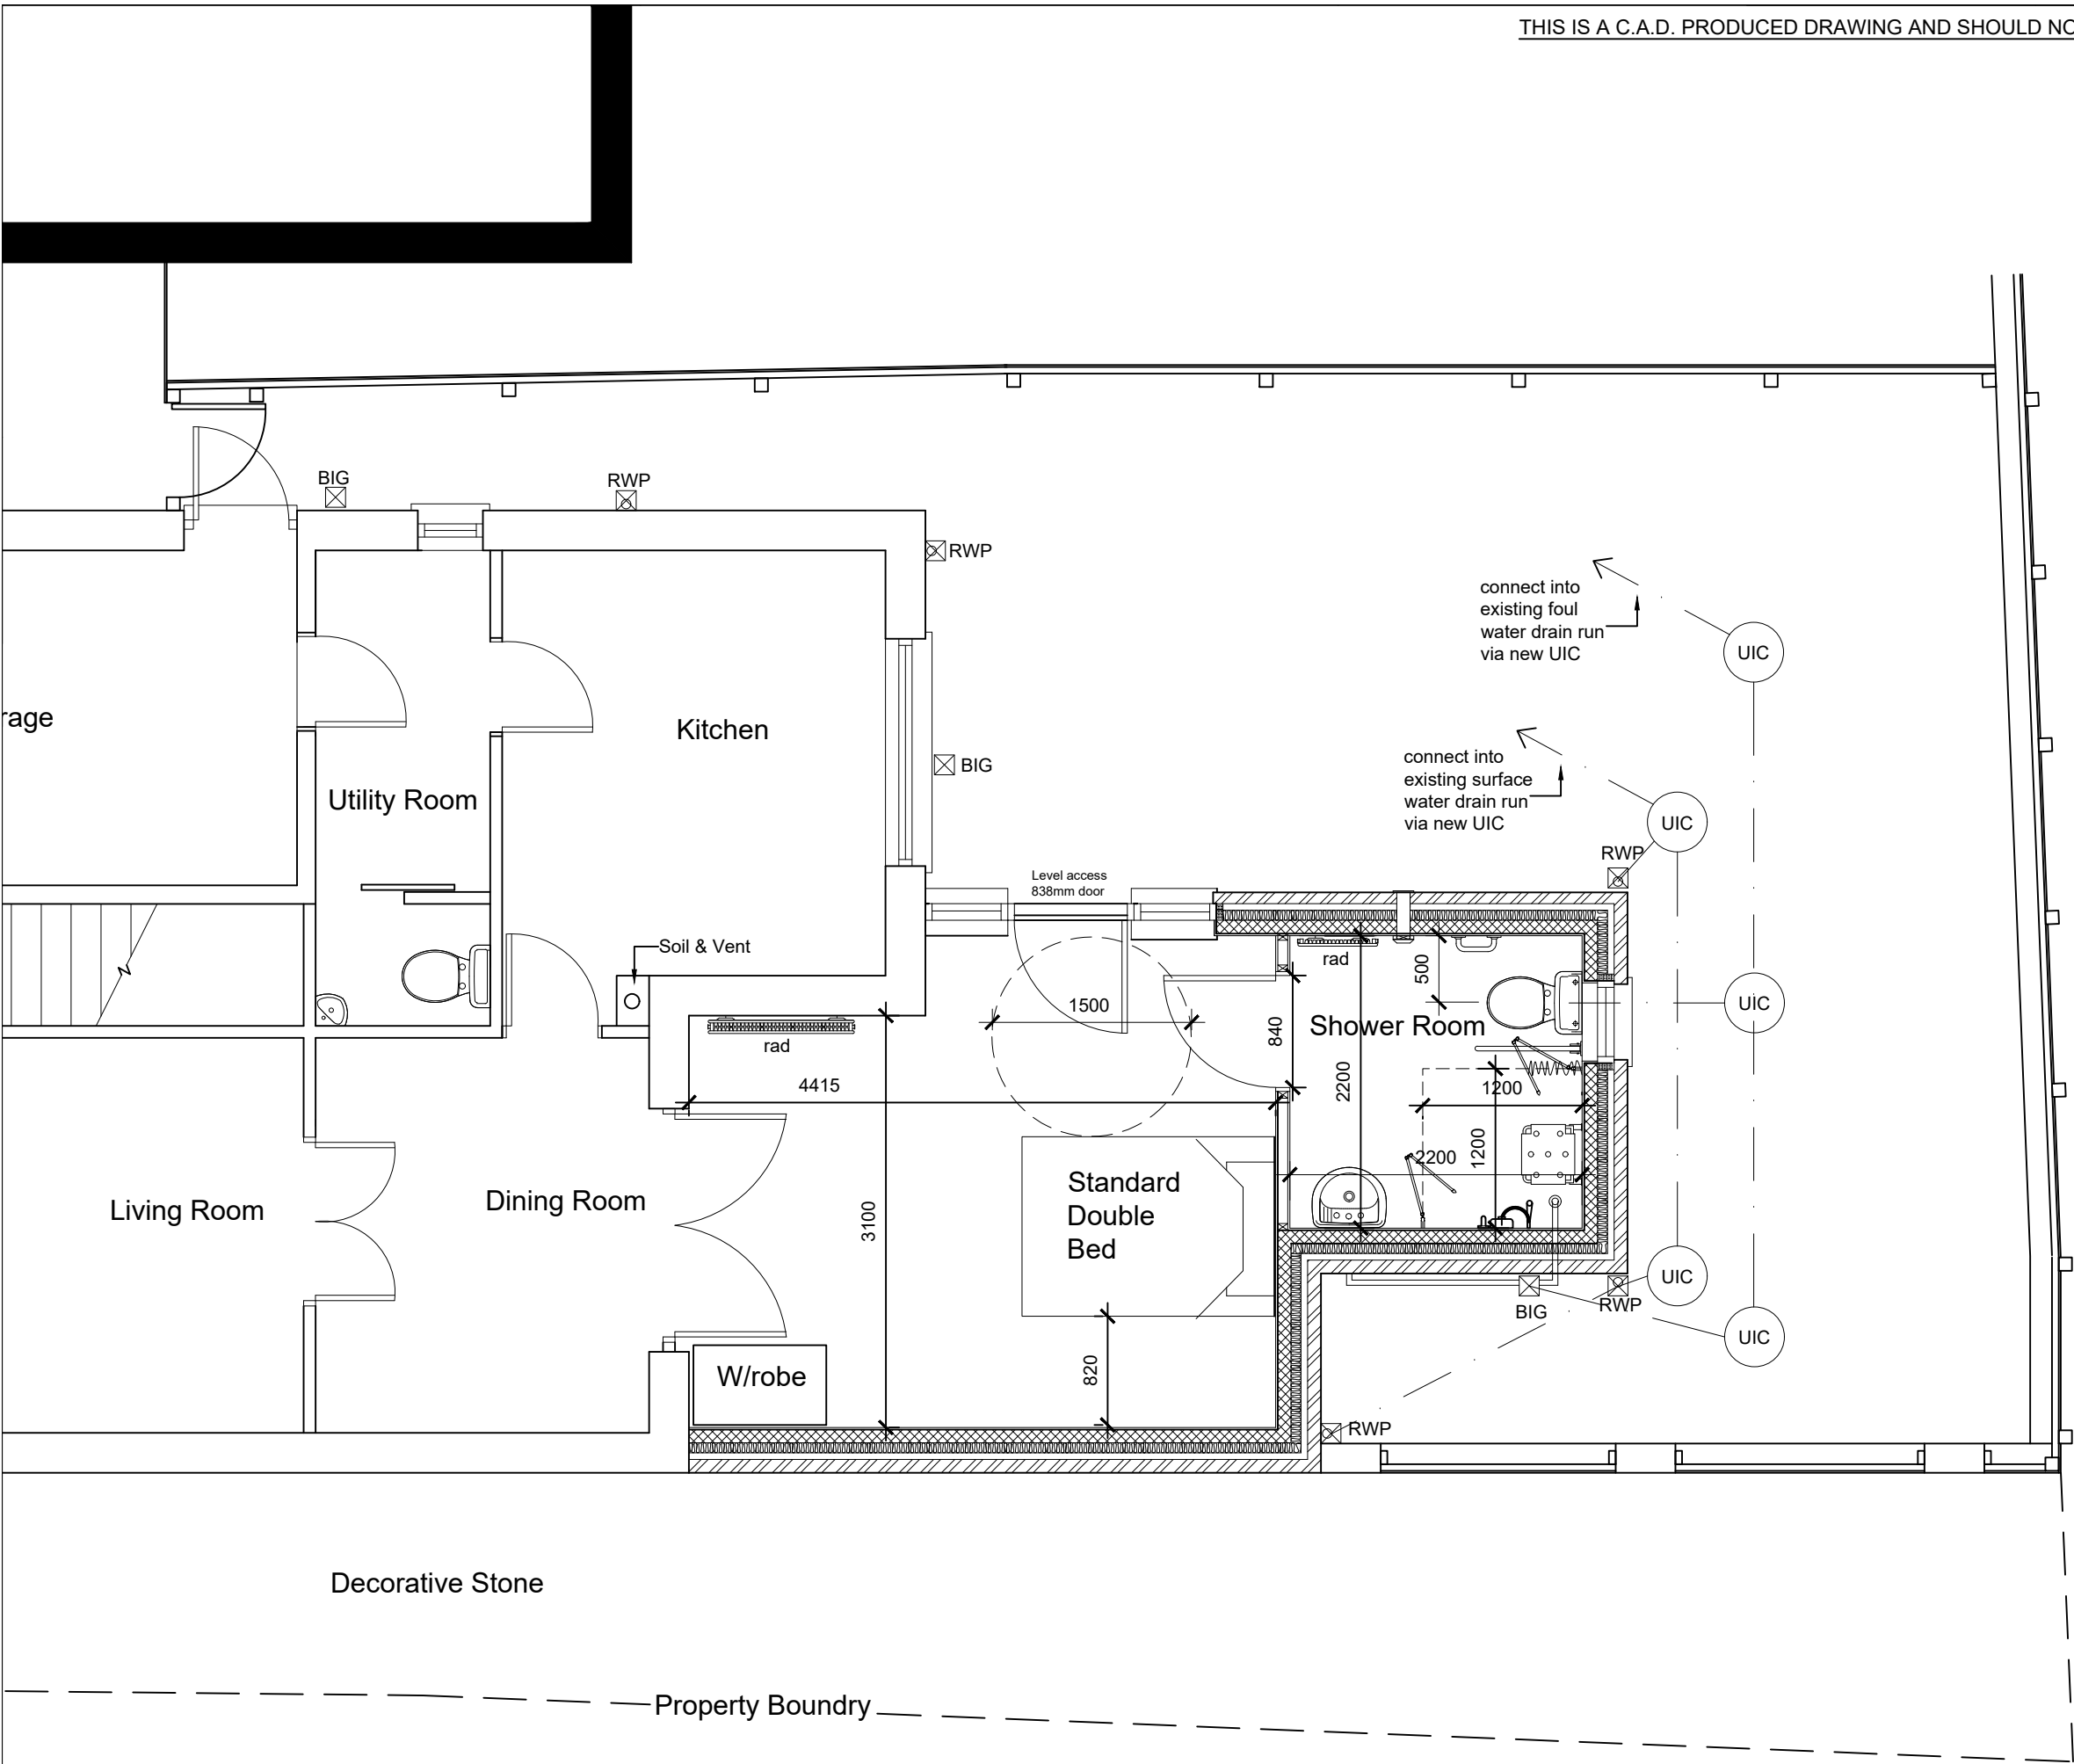

Rev	Details	Dr	Date
 Cyngor Castell-nedd Port Talbot Neath Port Talbot Council			
Cyngor Castell-nedd Port Talbot Neath Port Talbot Council Social Services, Health and Housing Housing Renewal and Adaptations Service Tregelles Court Neath Abbey Road Neath Abbey Neath SA10 7DF			
Project		19 Llwyn Arian Coed Hirwaun Port Talbot Shower Room & Bedroom Extension Proposed Plan	
Drawn	KH	Checked	Approved
Date	Feb 22	Date	Date
Scales		1:50	
Drawing No.		DFG4754/02	