


Superseded

JAN 2022

INSTALLED FIREPLACE PLAN 5A

SCALE
1:10

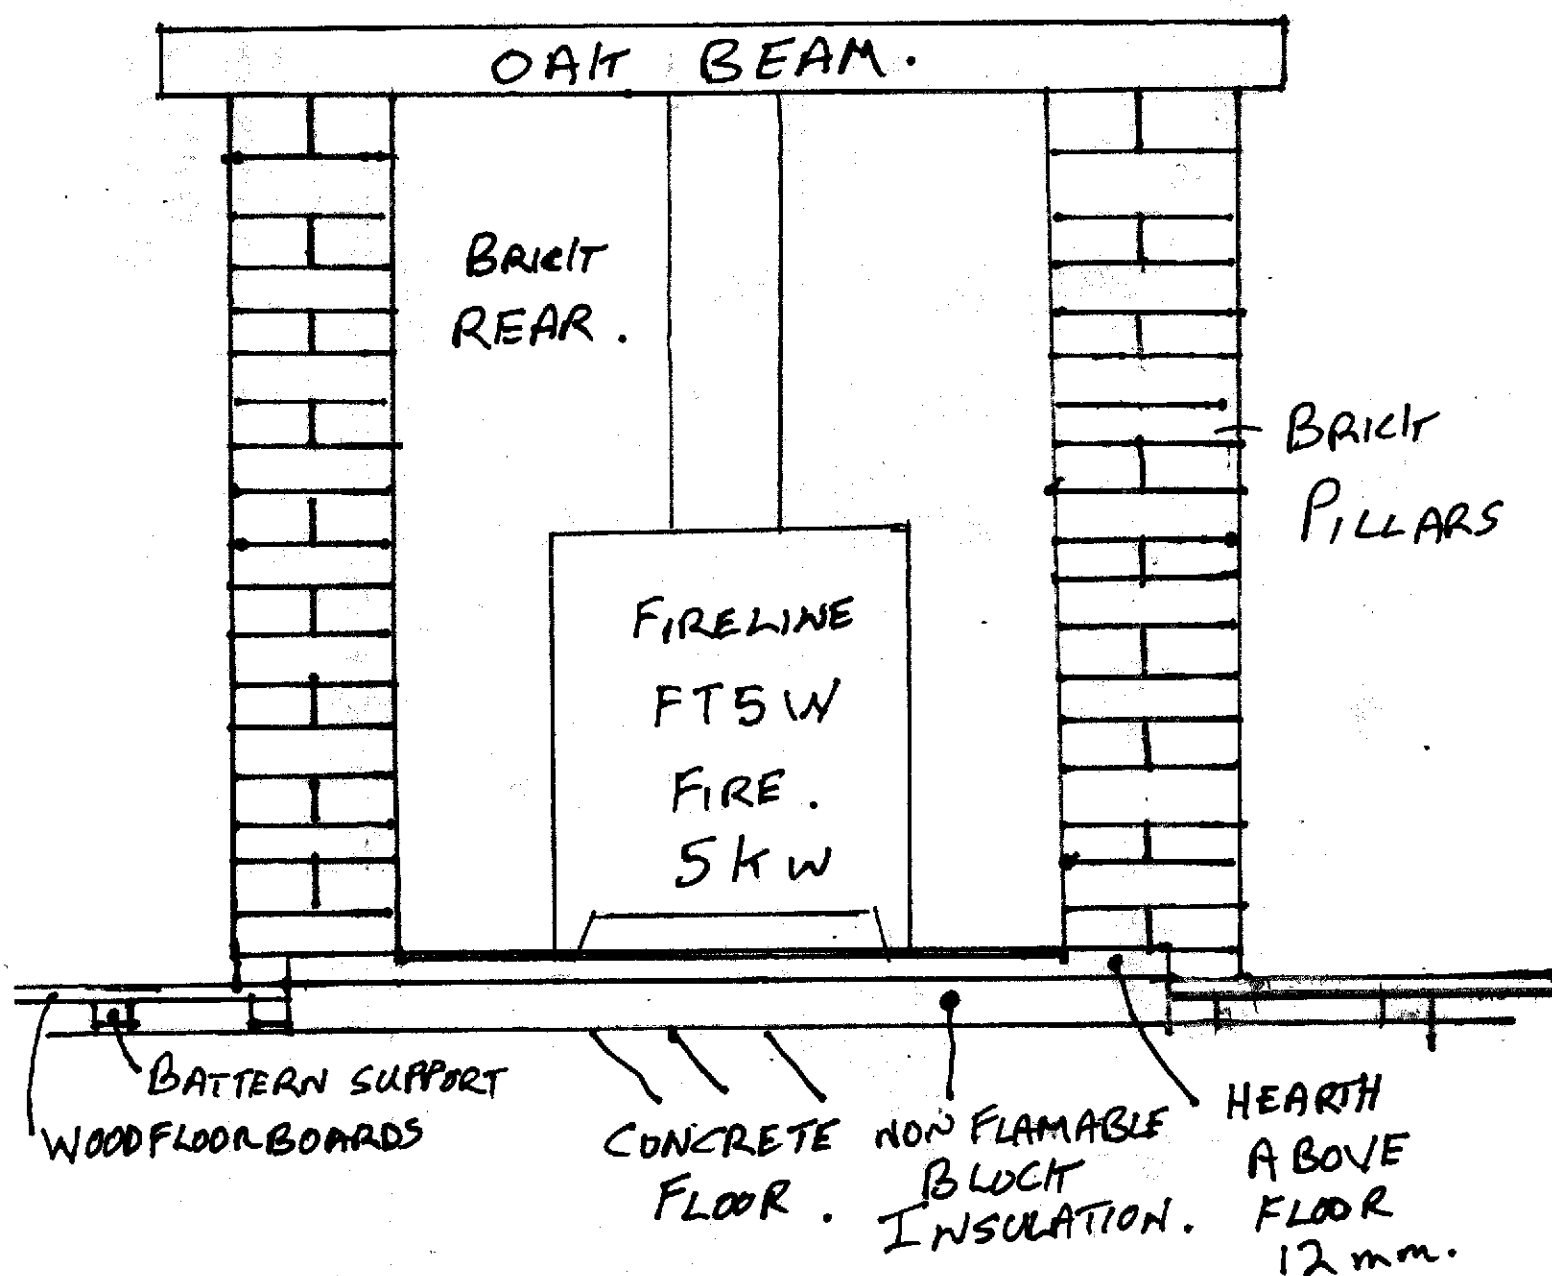

42a NEW ROAD
TREBANOS
PONTARDAWE
SA8 4DL