



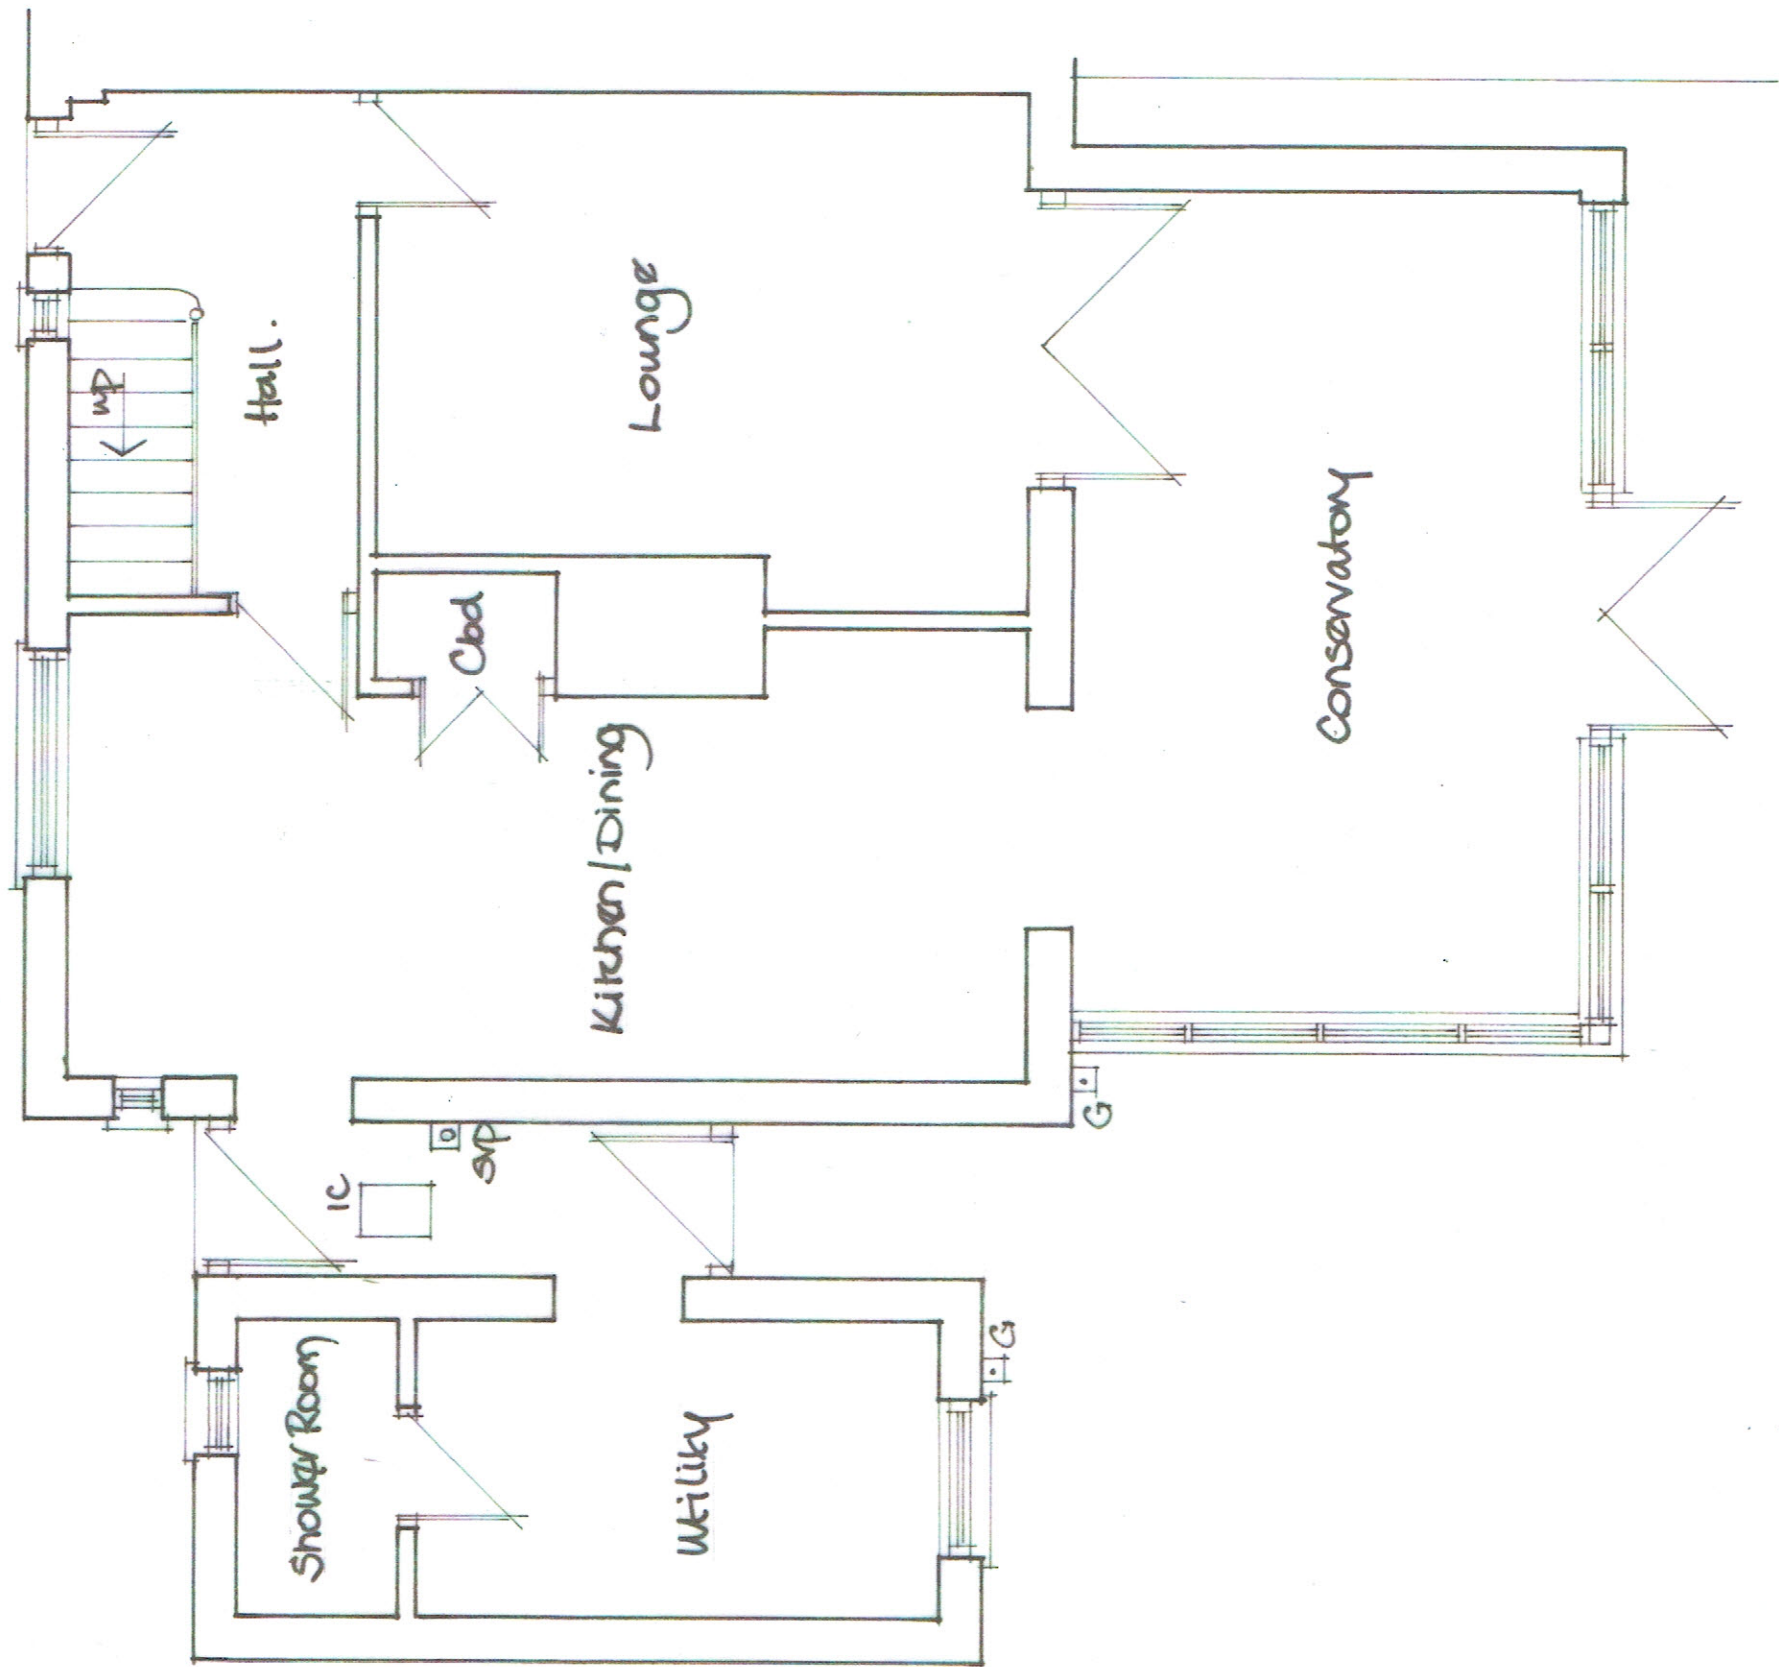

Existing Ground Floor

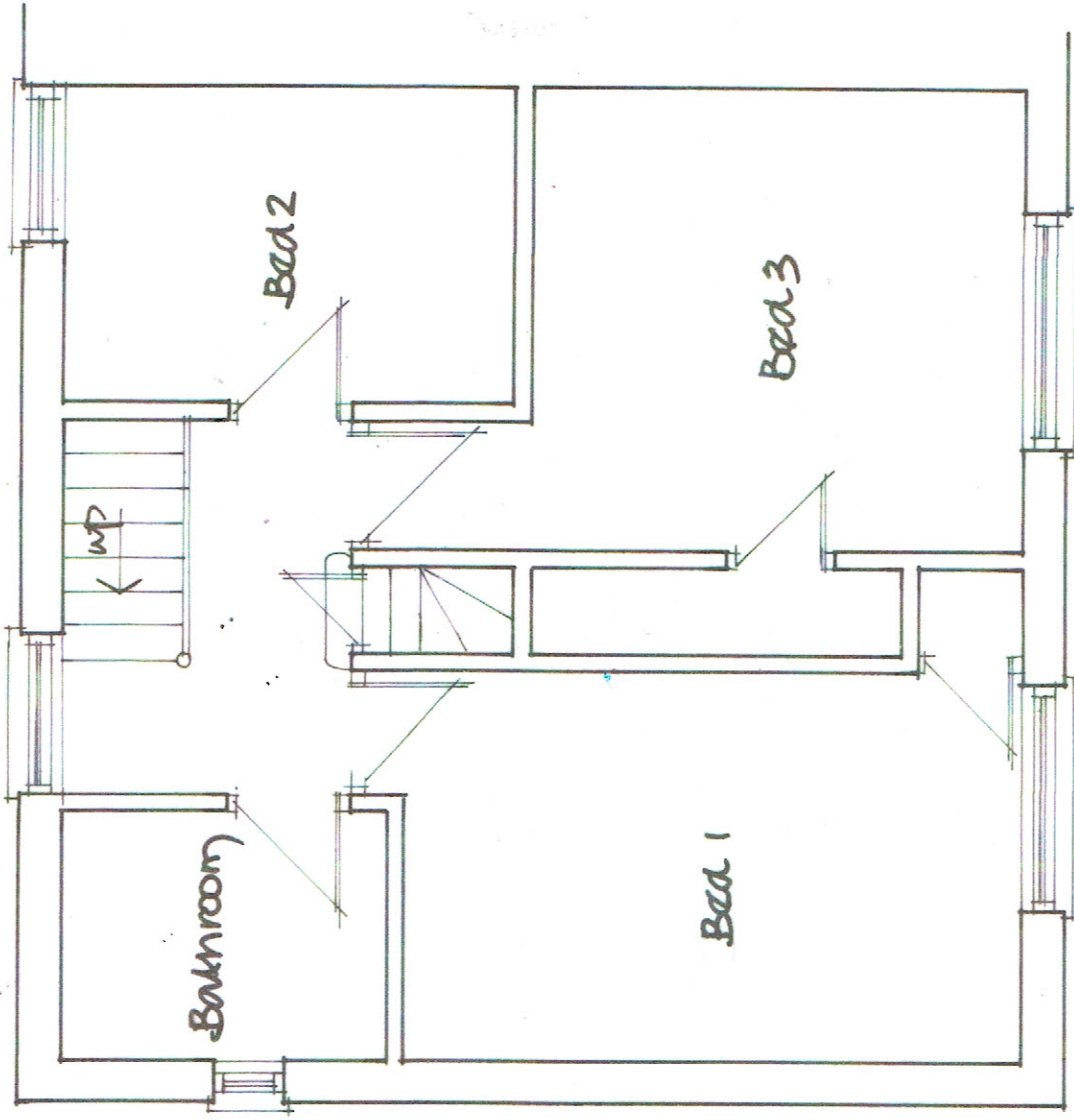

Existing First Floor

Scale: 1/50