



Notes:

- Proposed Changes to External Elevations.
1. A new extract duct for a gas boiler flue.

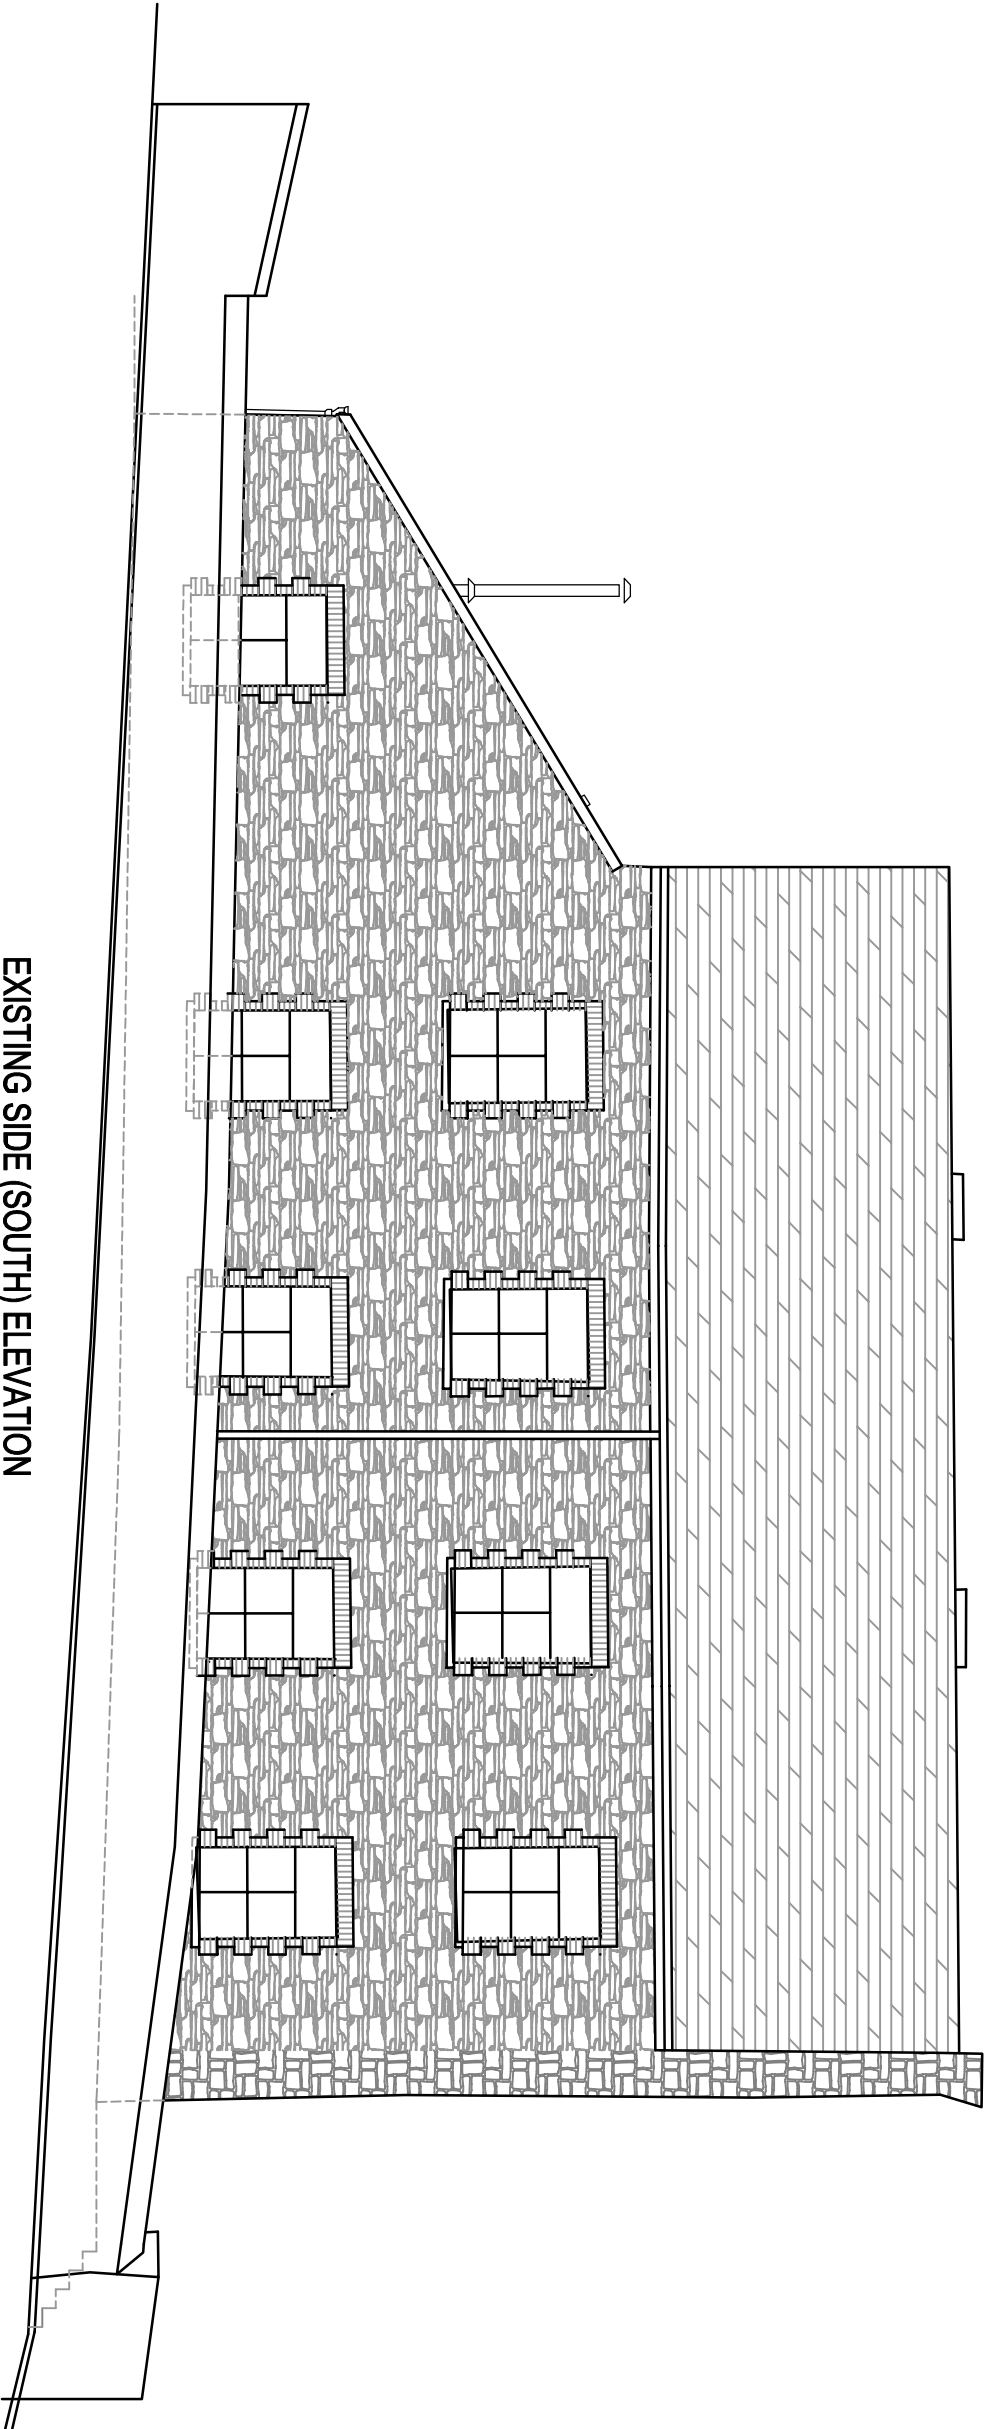

EXISTING SIDE (SOUTH) ELEVATION

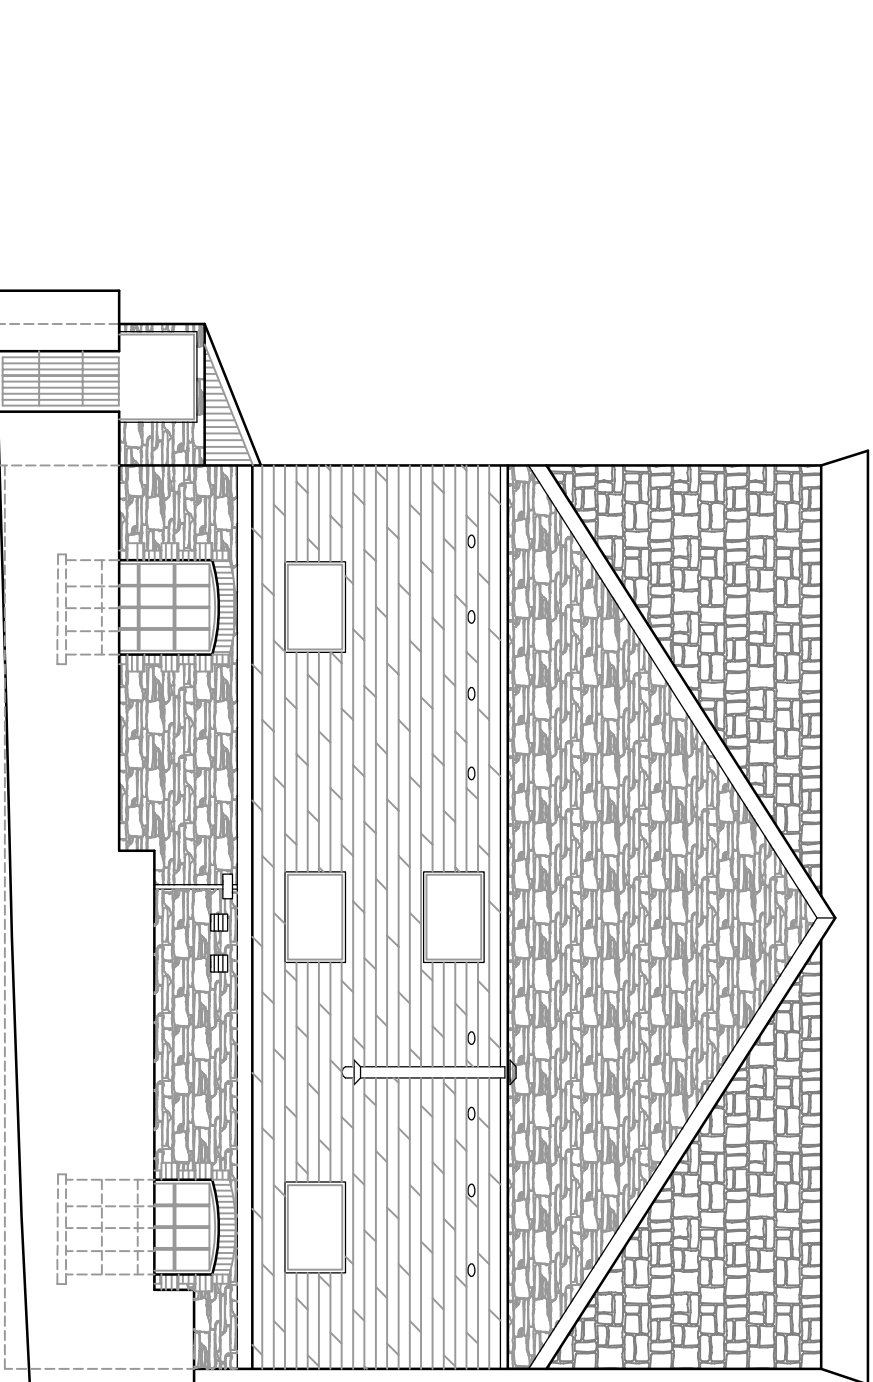

EXISTING SIDE (WEST) ELEVATION

Revision	Description	Date
----------	-------------	------

Drawing Status	REPORT
----------------	--------

Thomas Davies Associates Ltd.

16A Nicholl Street, Swansea SA1 4HE

Tel: 01792 465889



Project	Bethel Chapel, Pontnydyfen, Neath Port Talbot		
Title	Existing Vestry Elevations		

Designed by	Drawn by	Checked by
LT	WJD	LT
Drawing Number	Revision	Scale
PB-009	A0	1:100 @ A3
	Date	
	16/01/2022	