



Notes:


- Proposed Changes to External Elevations.
1. A new extract duct for a gas boiler flue.

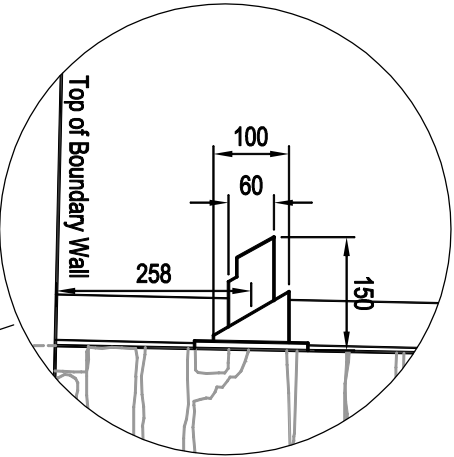


Enlarged view of the proposed extract vent.
(scale 1:10 @ A3)

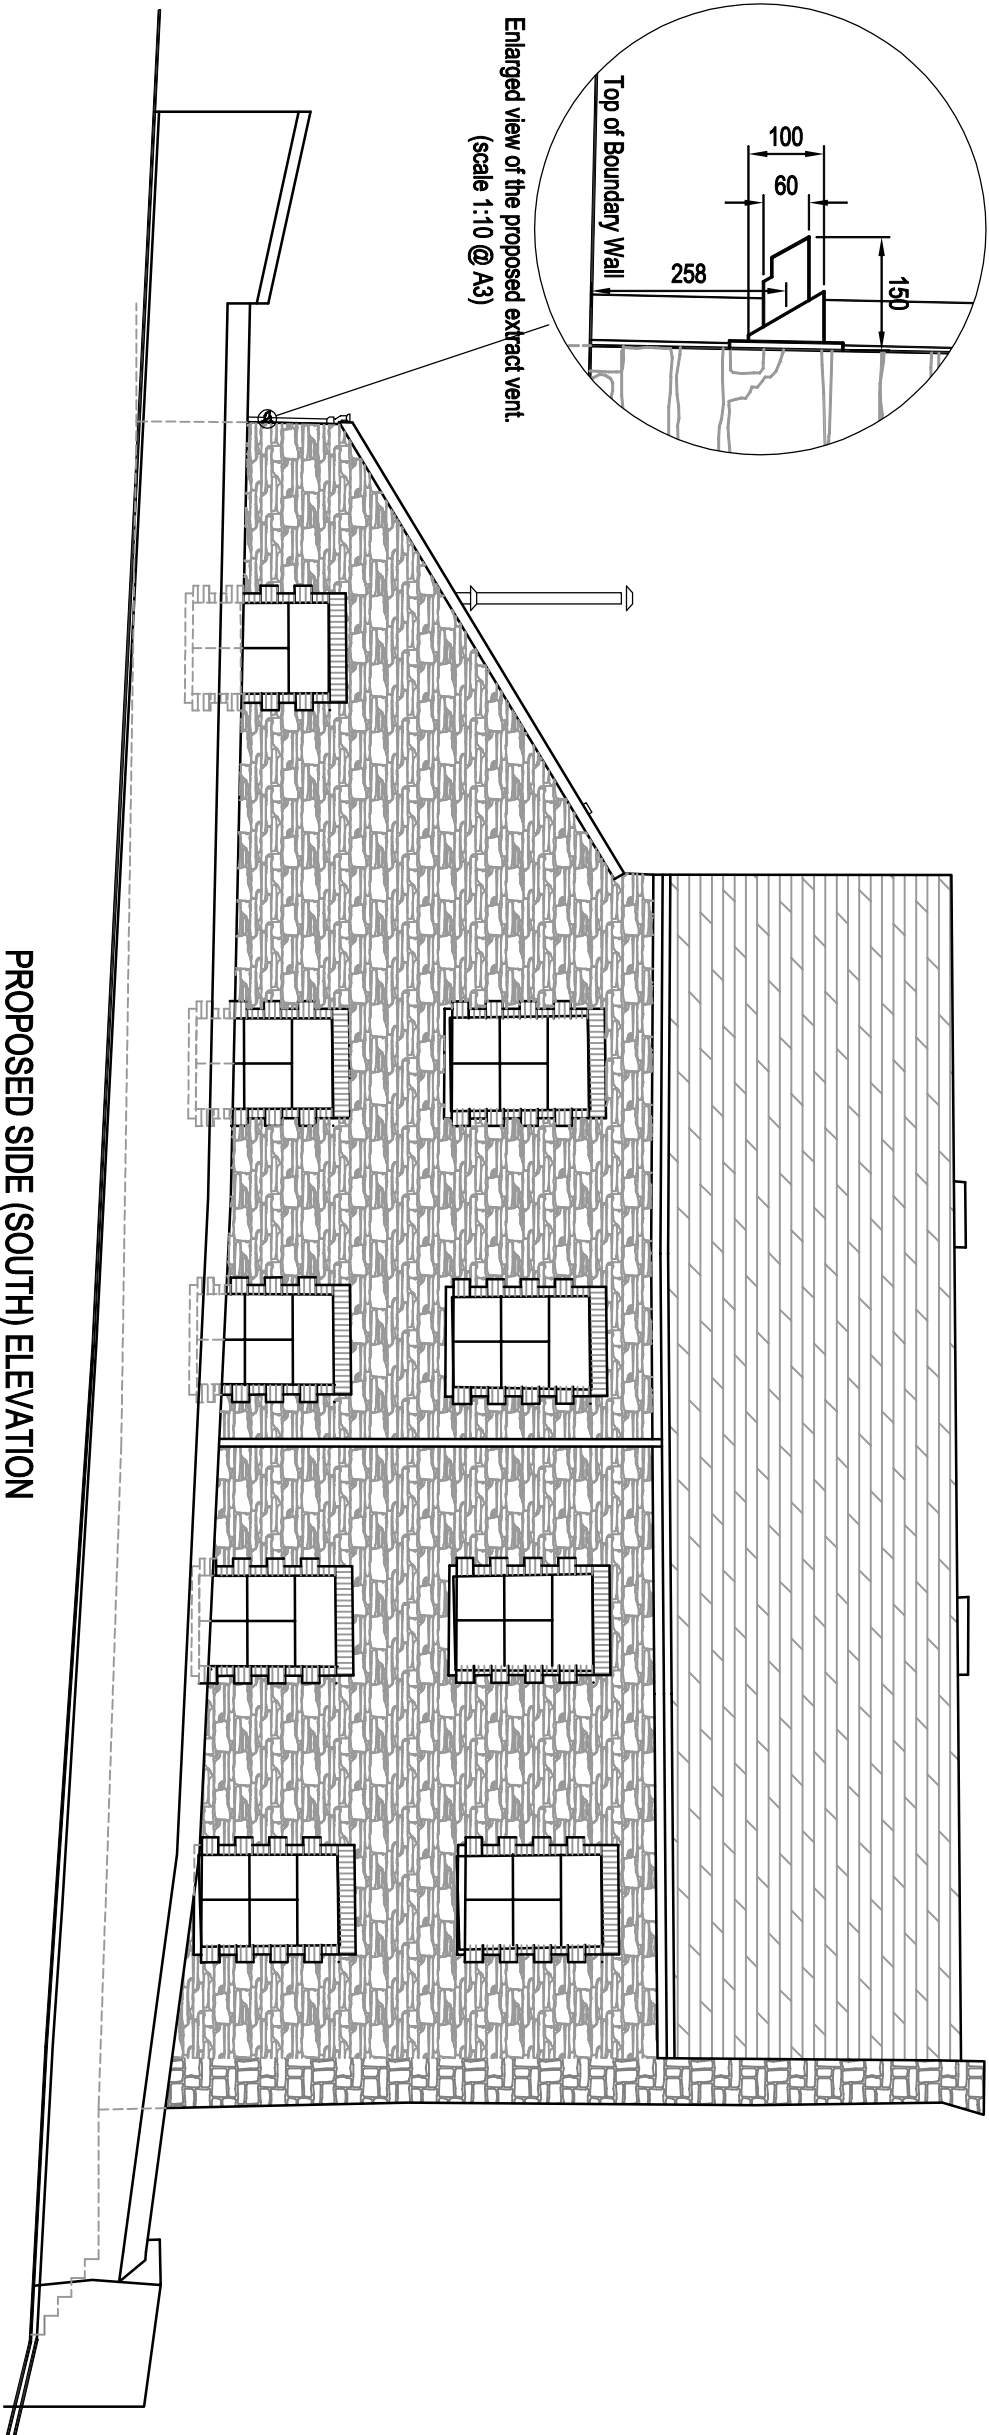

PROPOSED SIDE (SOUTH) ELEVATION

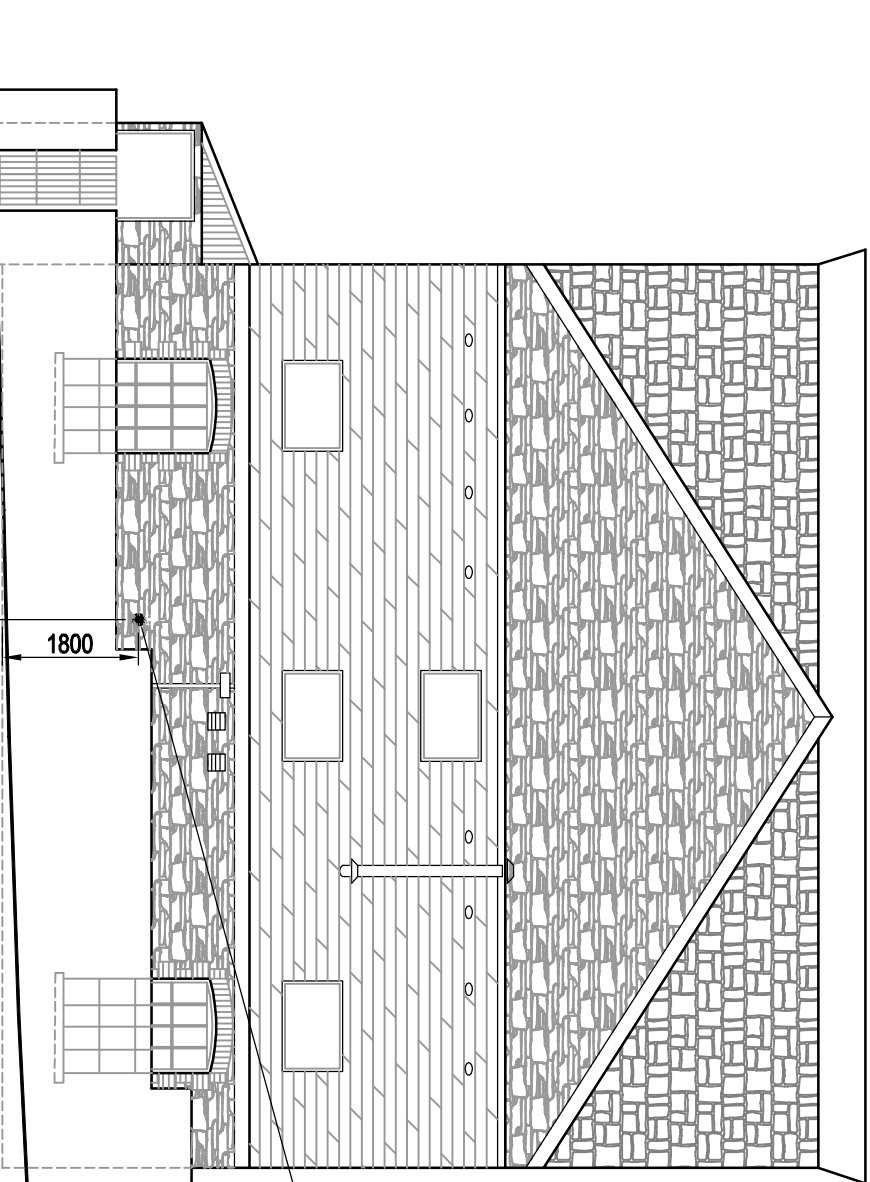

PROPOSED SIDE (WEST) ELEVATION

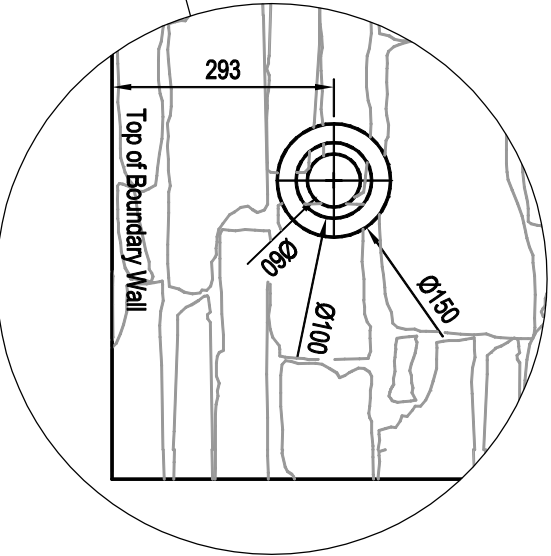

Enlarged view of the proposed extract vent.
(scale 1:10 @ A3)

Revision	Description	Date
----------	-------------	------

Drawing Status	REPORT
----------------	--------

Thomas Davies Associates Ltd.

16A Nicholl Street, Swansea SA1 4HE

Tel: 01792 465889



Project	Bethel Chapel, Pontnydyfen, Neath Port Talbot		
Title	Proposed Vestry Elevations		

Designed by	Drawn by	Checked by
LT	WJD	LT
Drawing Number	Revision	Scale
PB-010	A0	1:100 @ A3
		Date
		16/01/2022