




Key To Radiators

Existing

Proposed
(2 No. located
on ground
floor only)

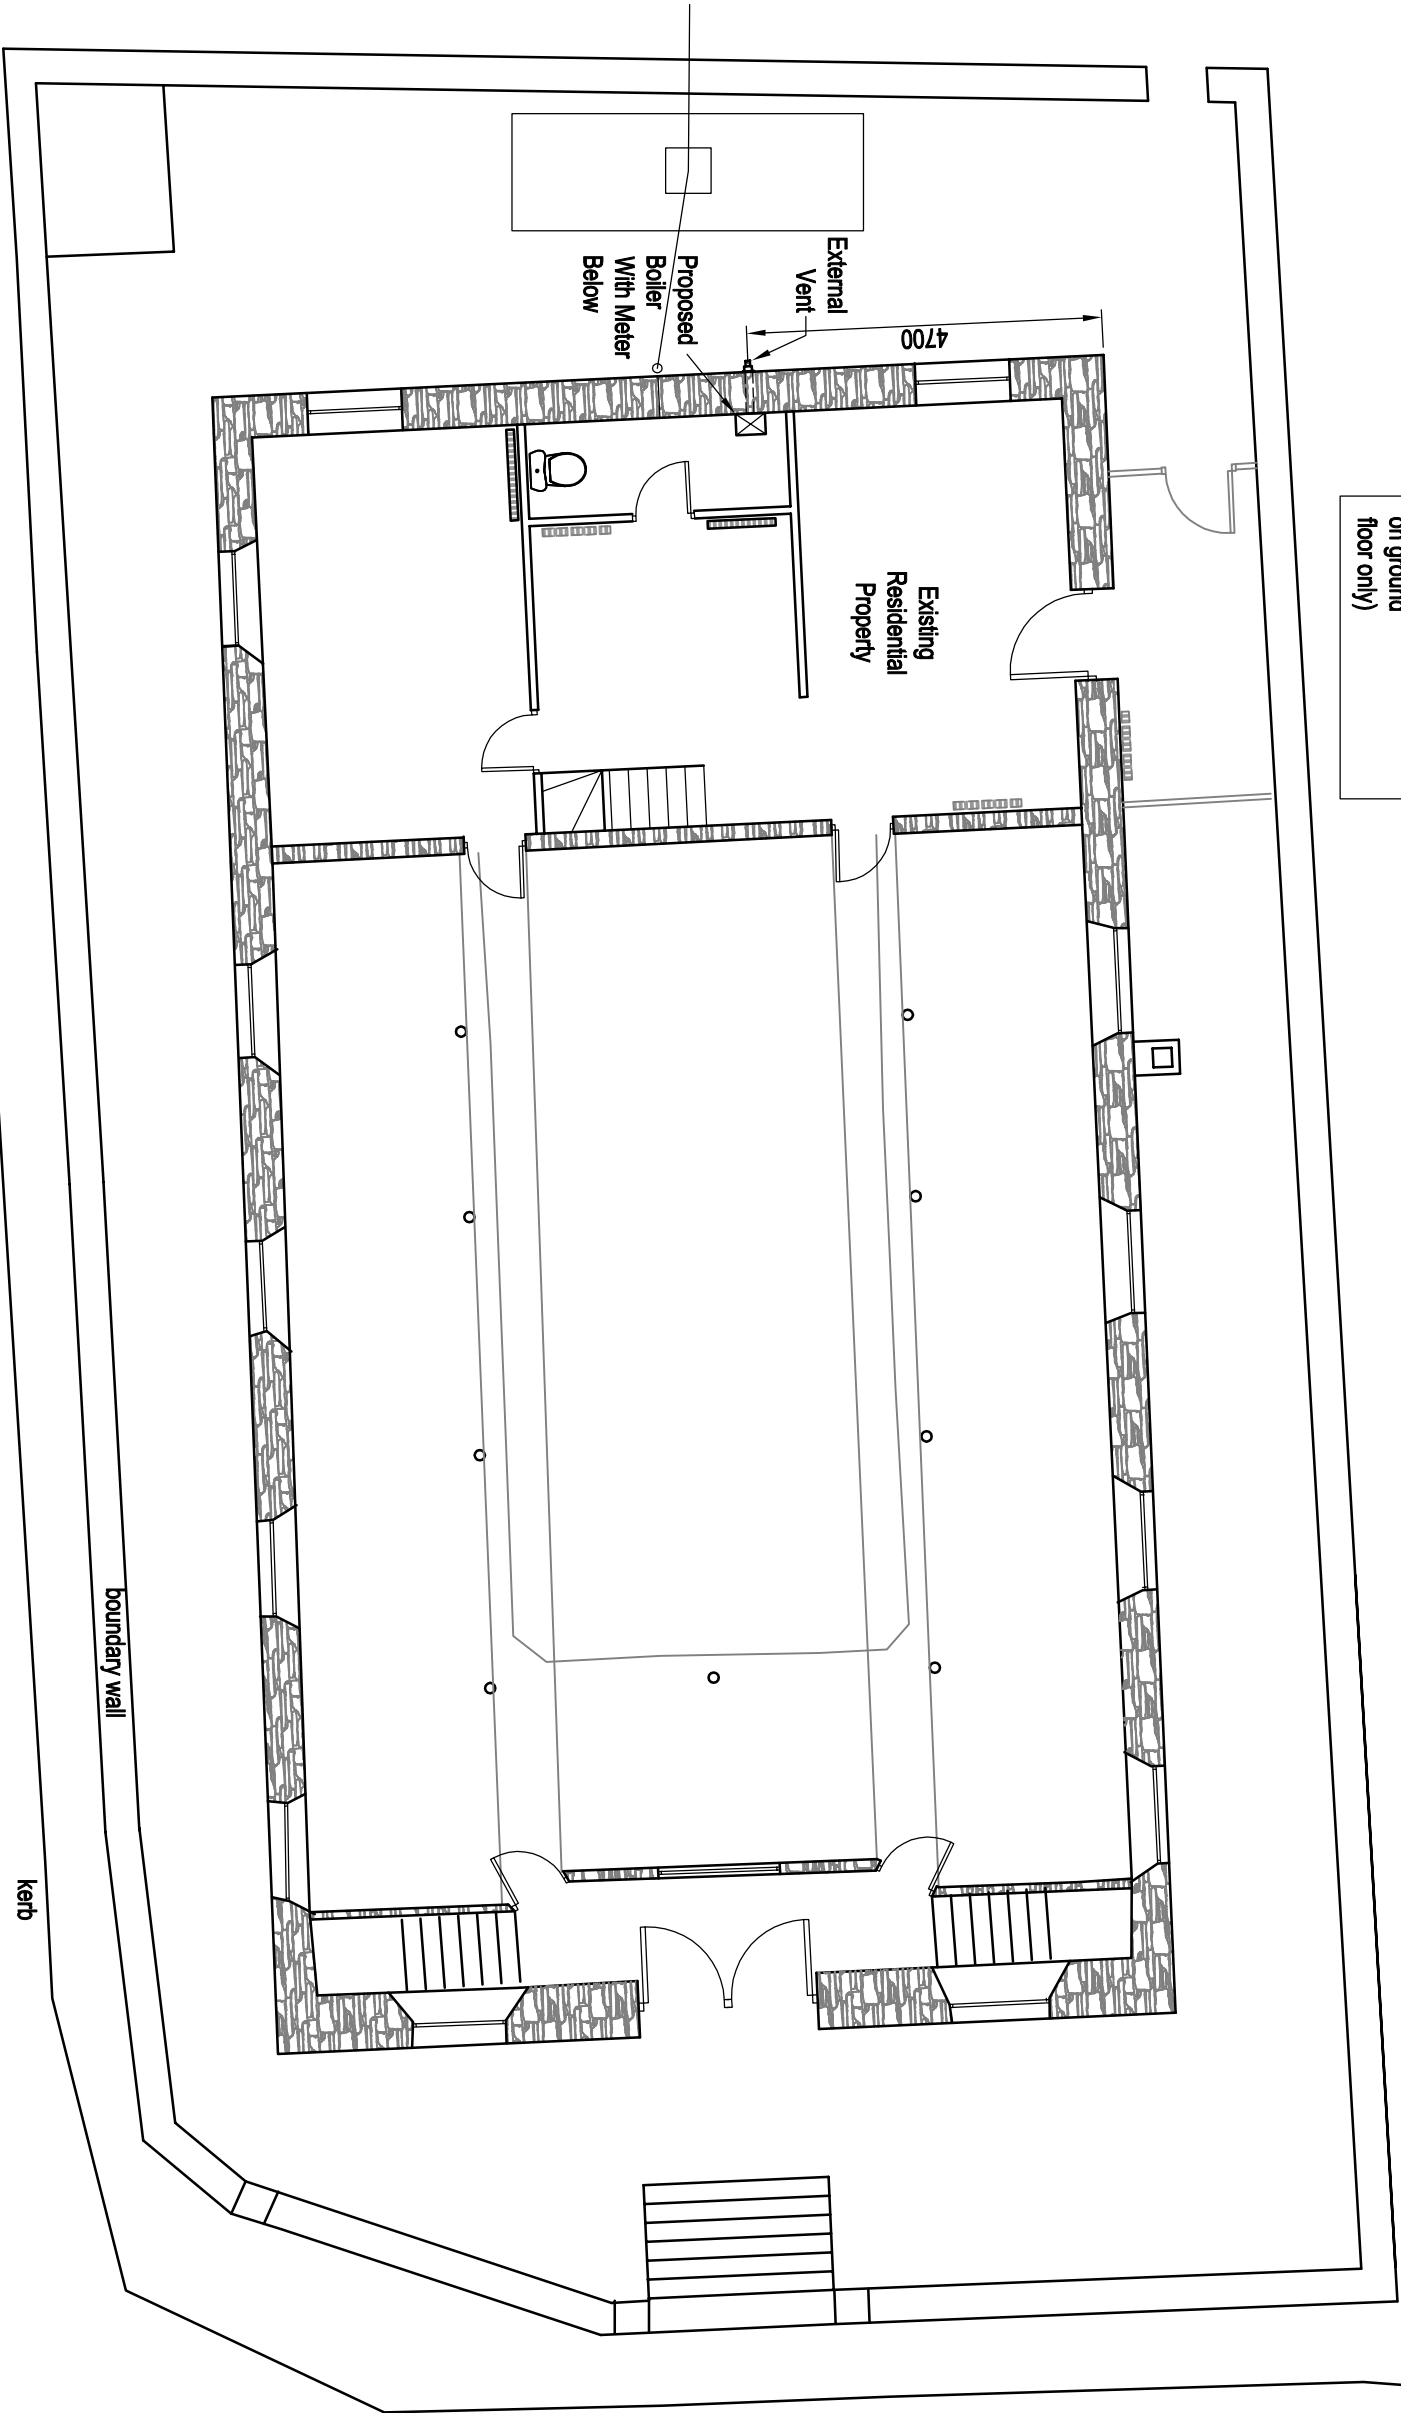

EXISTING GROUND FLOOR LAYOUT

Notes:

- Proposed Changes to External Elevations.
- A new extract duct for a gas boiler flue.
- Proposed Internal Changes.
- Gas boiler.
 - Gas meter.
 - Two new radiators (ground floor only - existing first floor radiators to be re-used)

A1	Radiators added.	10/02/22
Revision	Description	Date

Drawing Status

REPORT

Thomas Davies Associates Ltd.

16A Nicholl Street, Swansea SA1 4HE

Tel: 01792 465889



Project

Bethel Chapel, Pontnydyfen, Neath Port Talbot

Title

Existing Vestry Plan

Designed by	Drawn by	Checked by
LT	WJD	LT
Drawing Number	Revision	Scale
PB-011	A1	1:100 @ A3
	Date	
	16/01/2022	