


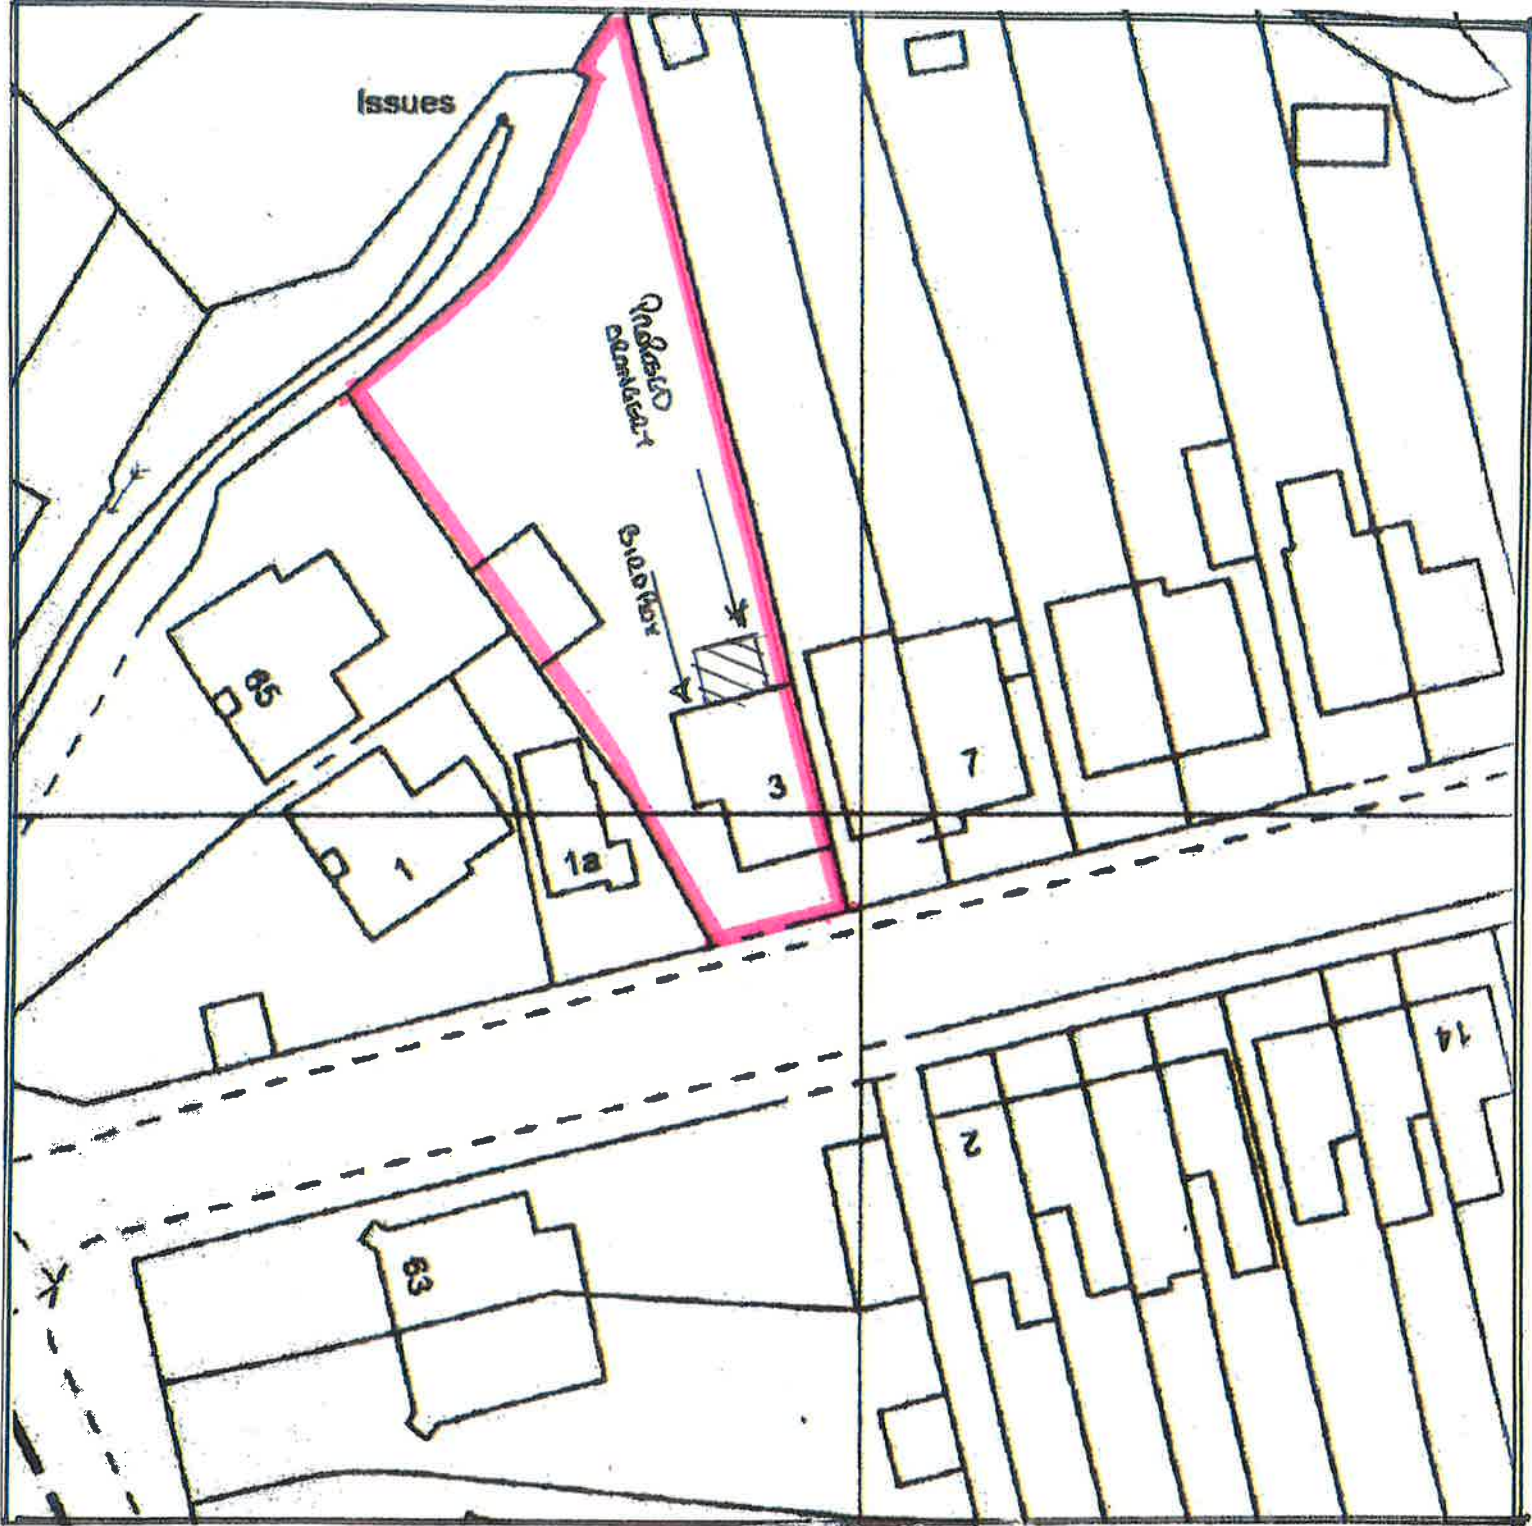

1:500 Scale



3 ALEXANDER ROAD
RUYDDING
NGATH



25m @ A4