






REAR ELEVATION **EXISTING**

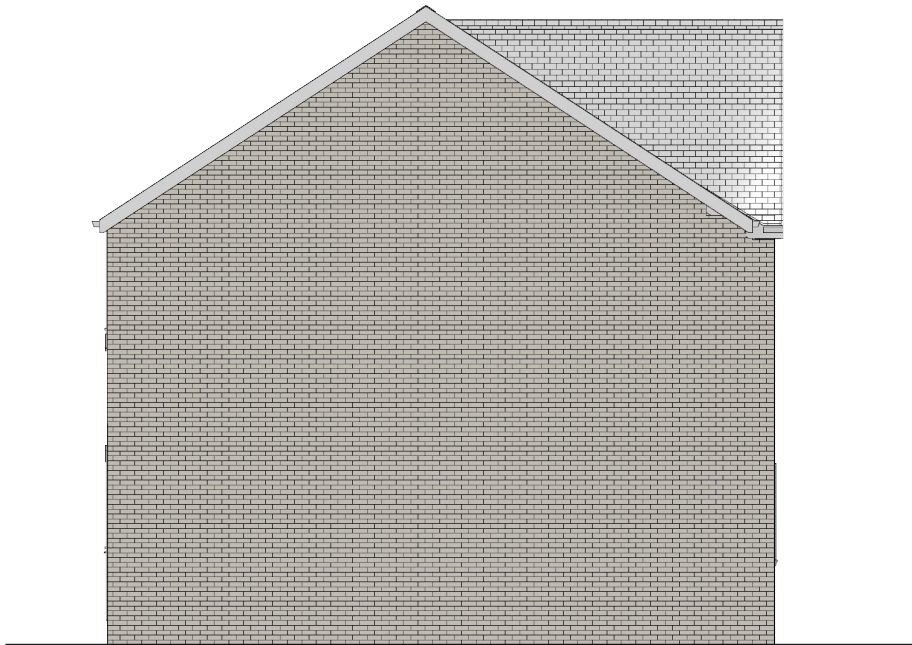


SIDE ELEVATION **EXISTING**

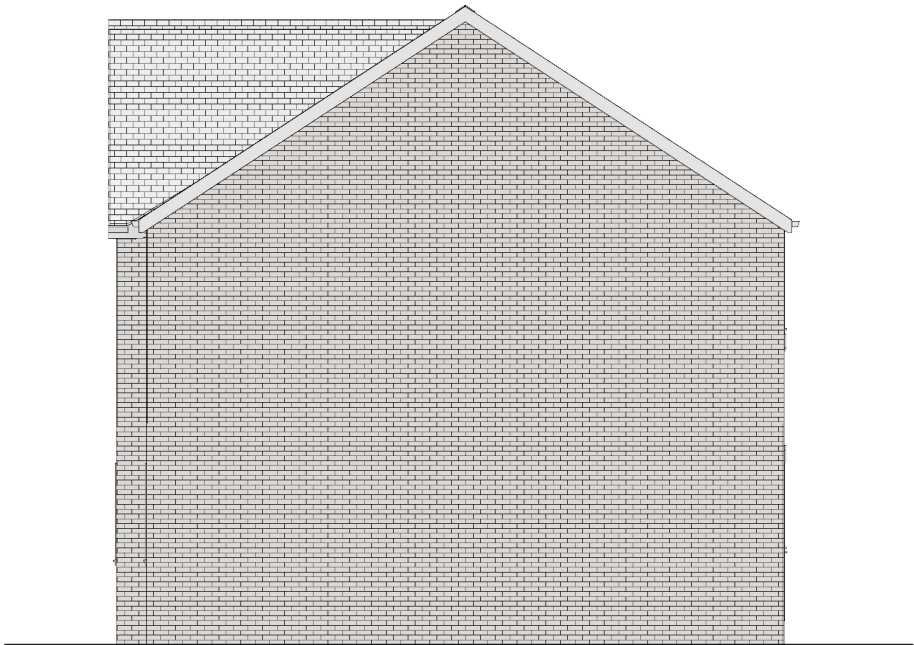


SECOND SIDE ELEVATION **EXISTING**

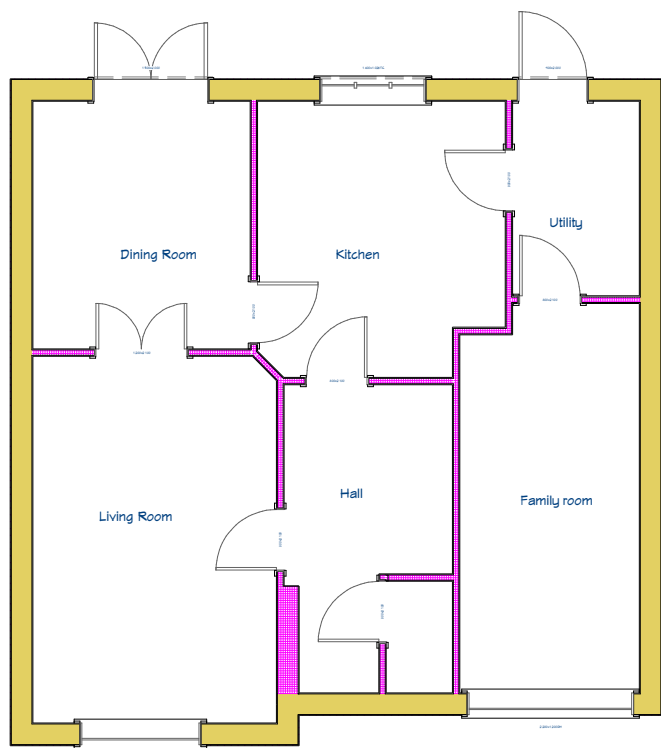

FLOOR PLAN **EXISTING**

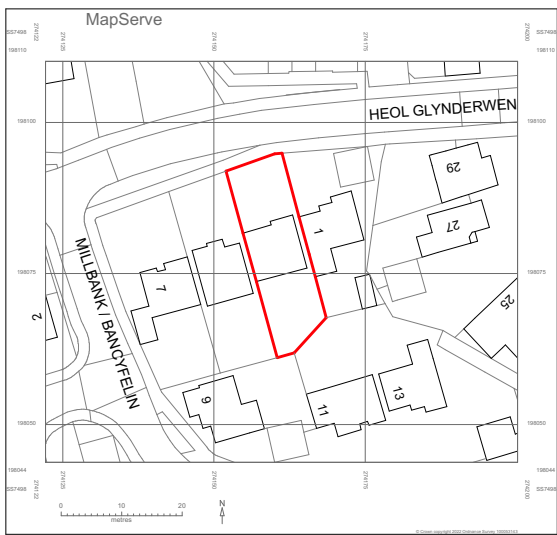

RED LINE LOCATION PLAN **1:1250**

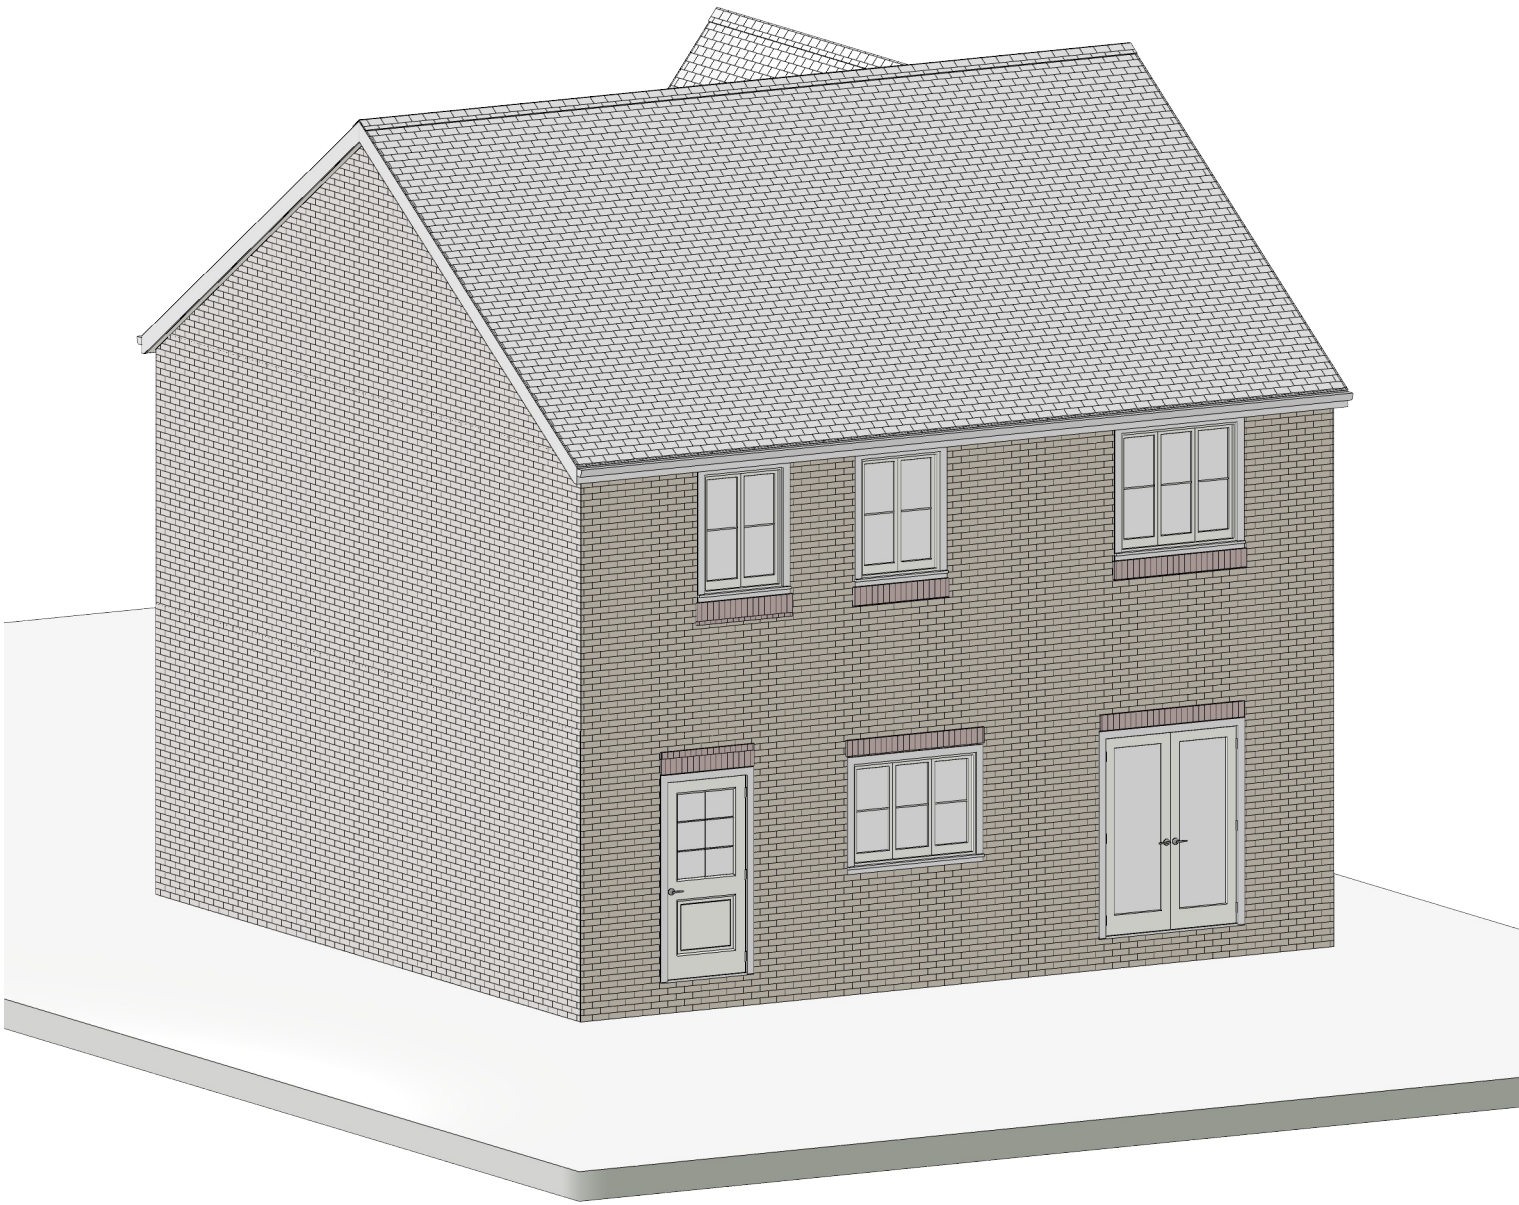

ORTHOGRAPHIC VIEWPOINT **1:75**

